

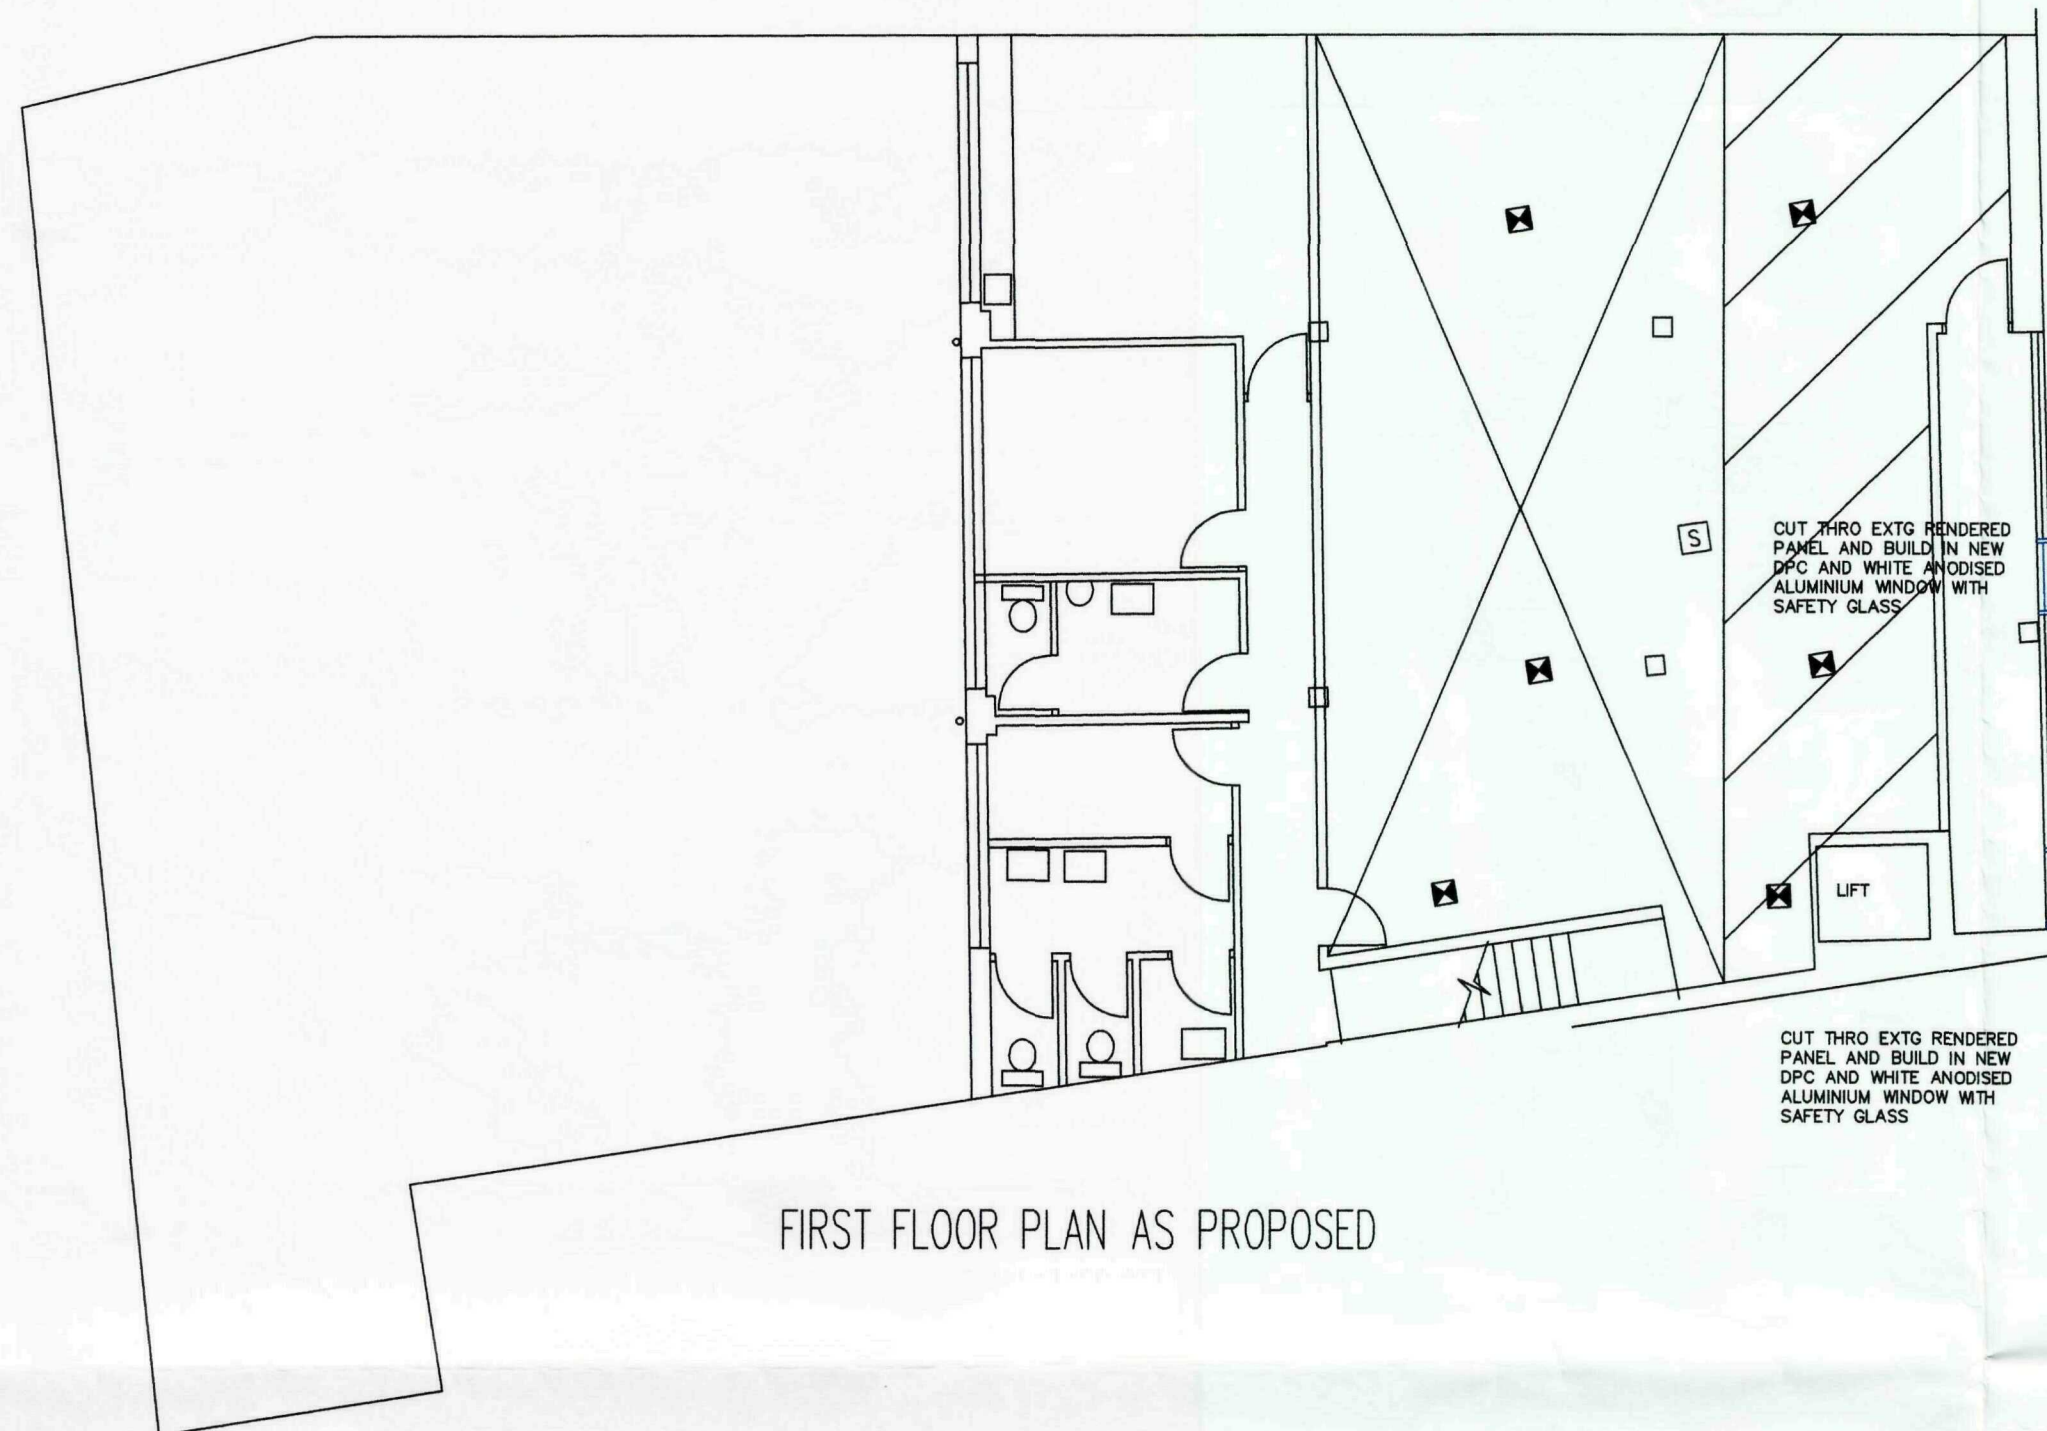
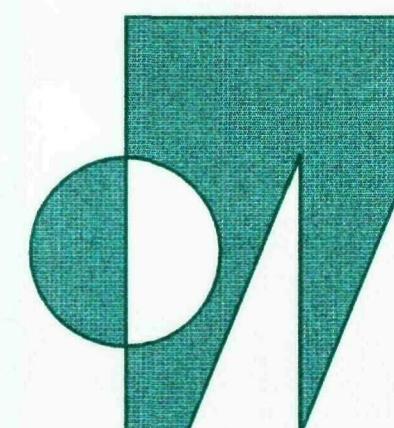
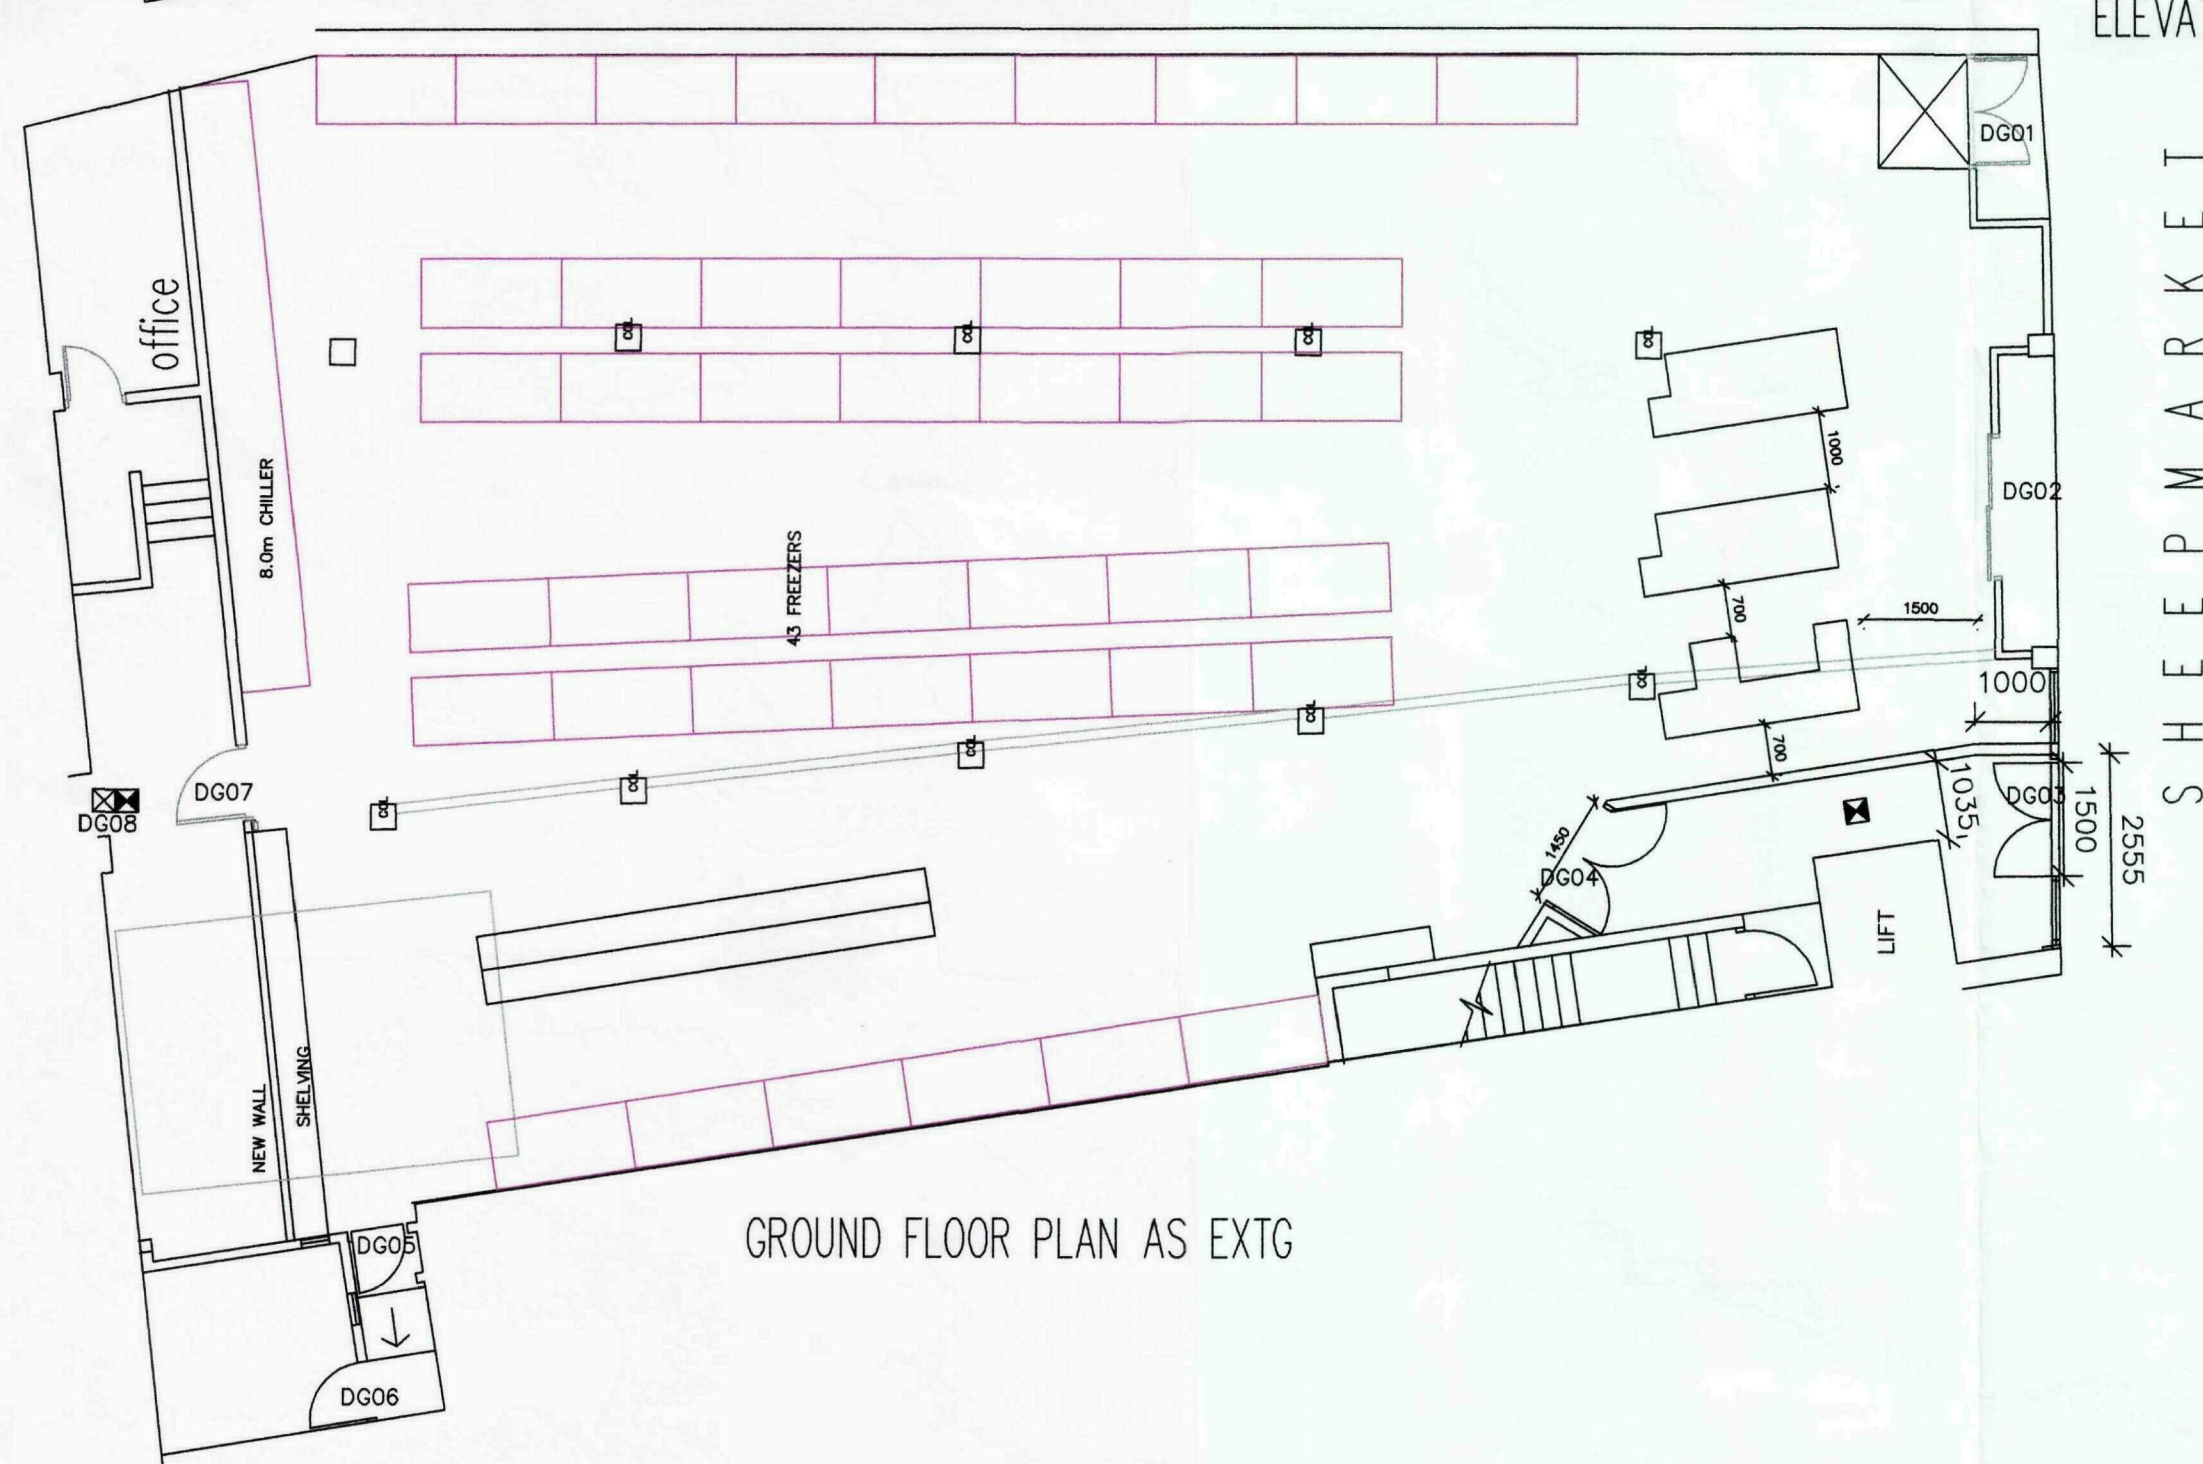
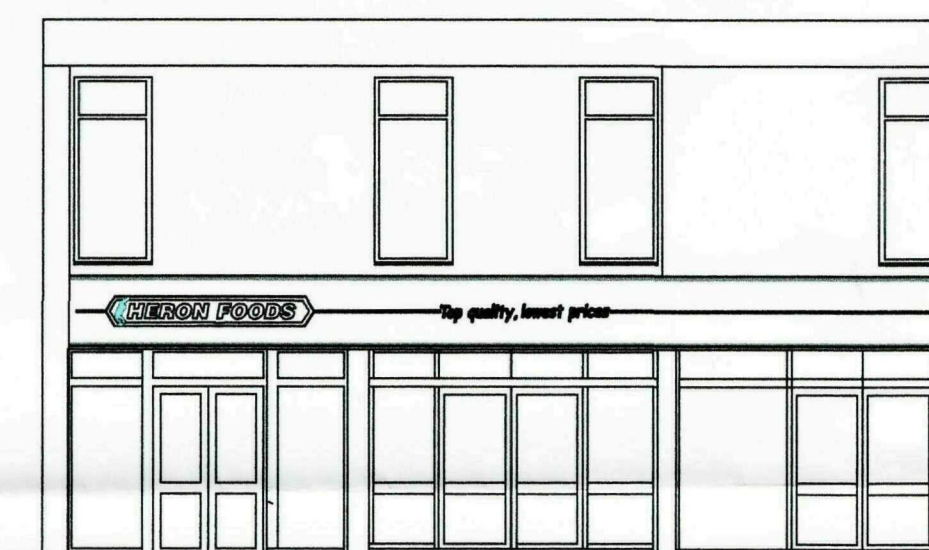


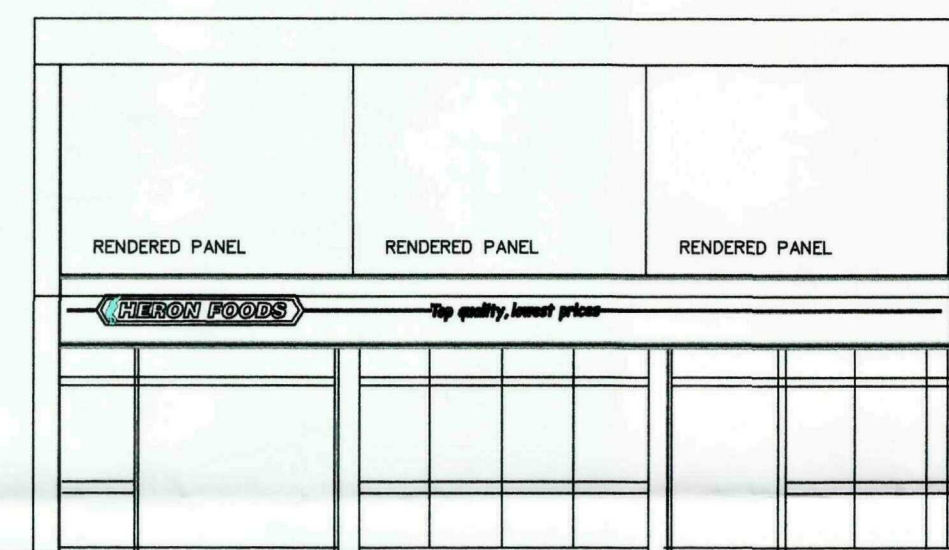

SHDC
Planning & Development
16 DEC 2009
Ref: 0874-09

AMENDED PLAN
Ref. A1

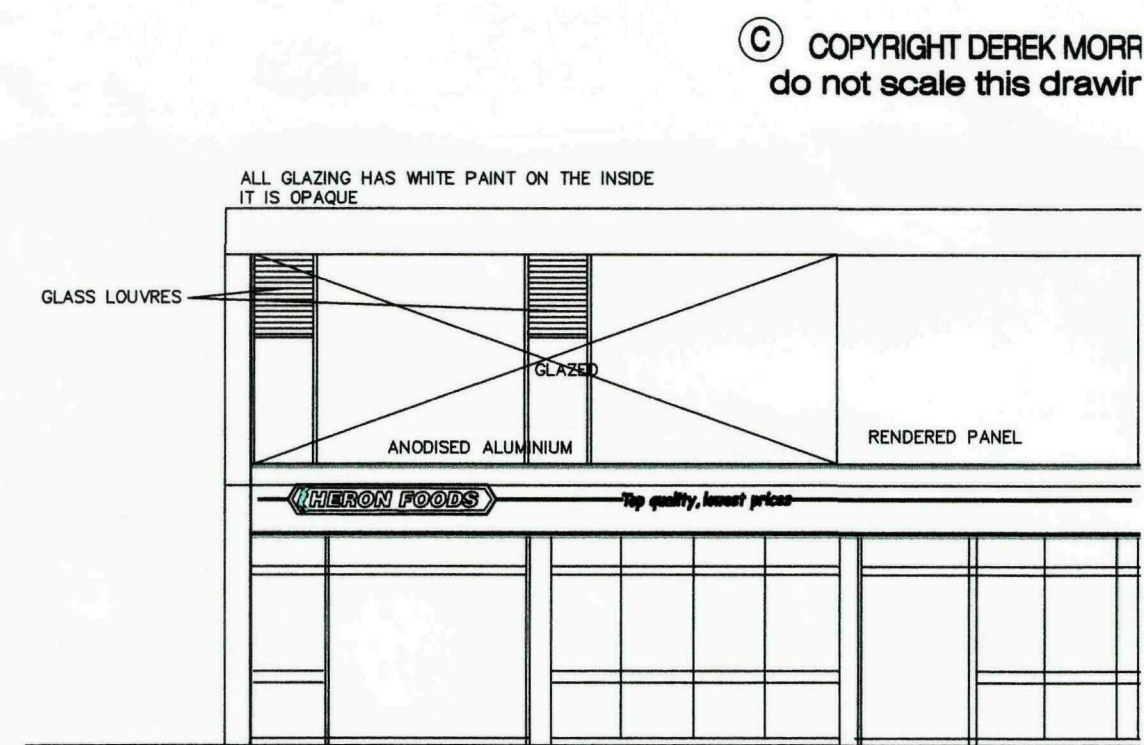

CLIENT + HERON FOODS LTD
PROJECT + NEW 1ST FLR WINDOWS
DRAWING + PLAN AND ELEVATIONS AS PROPOSED
JOB NUMBER + 97-52 DRAWING NUMBER + 9752-07
SCALE + 1=100 REVISION +
DEREK MORRIS ARCHITECTS LIMITE
THE STUDIO + MALT KILN ROAD + FENTON + LINCOLN + LN1 2E
Telephone + 01427 718910 Email derek-morris@btconnect.co.uk