


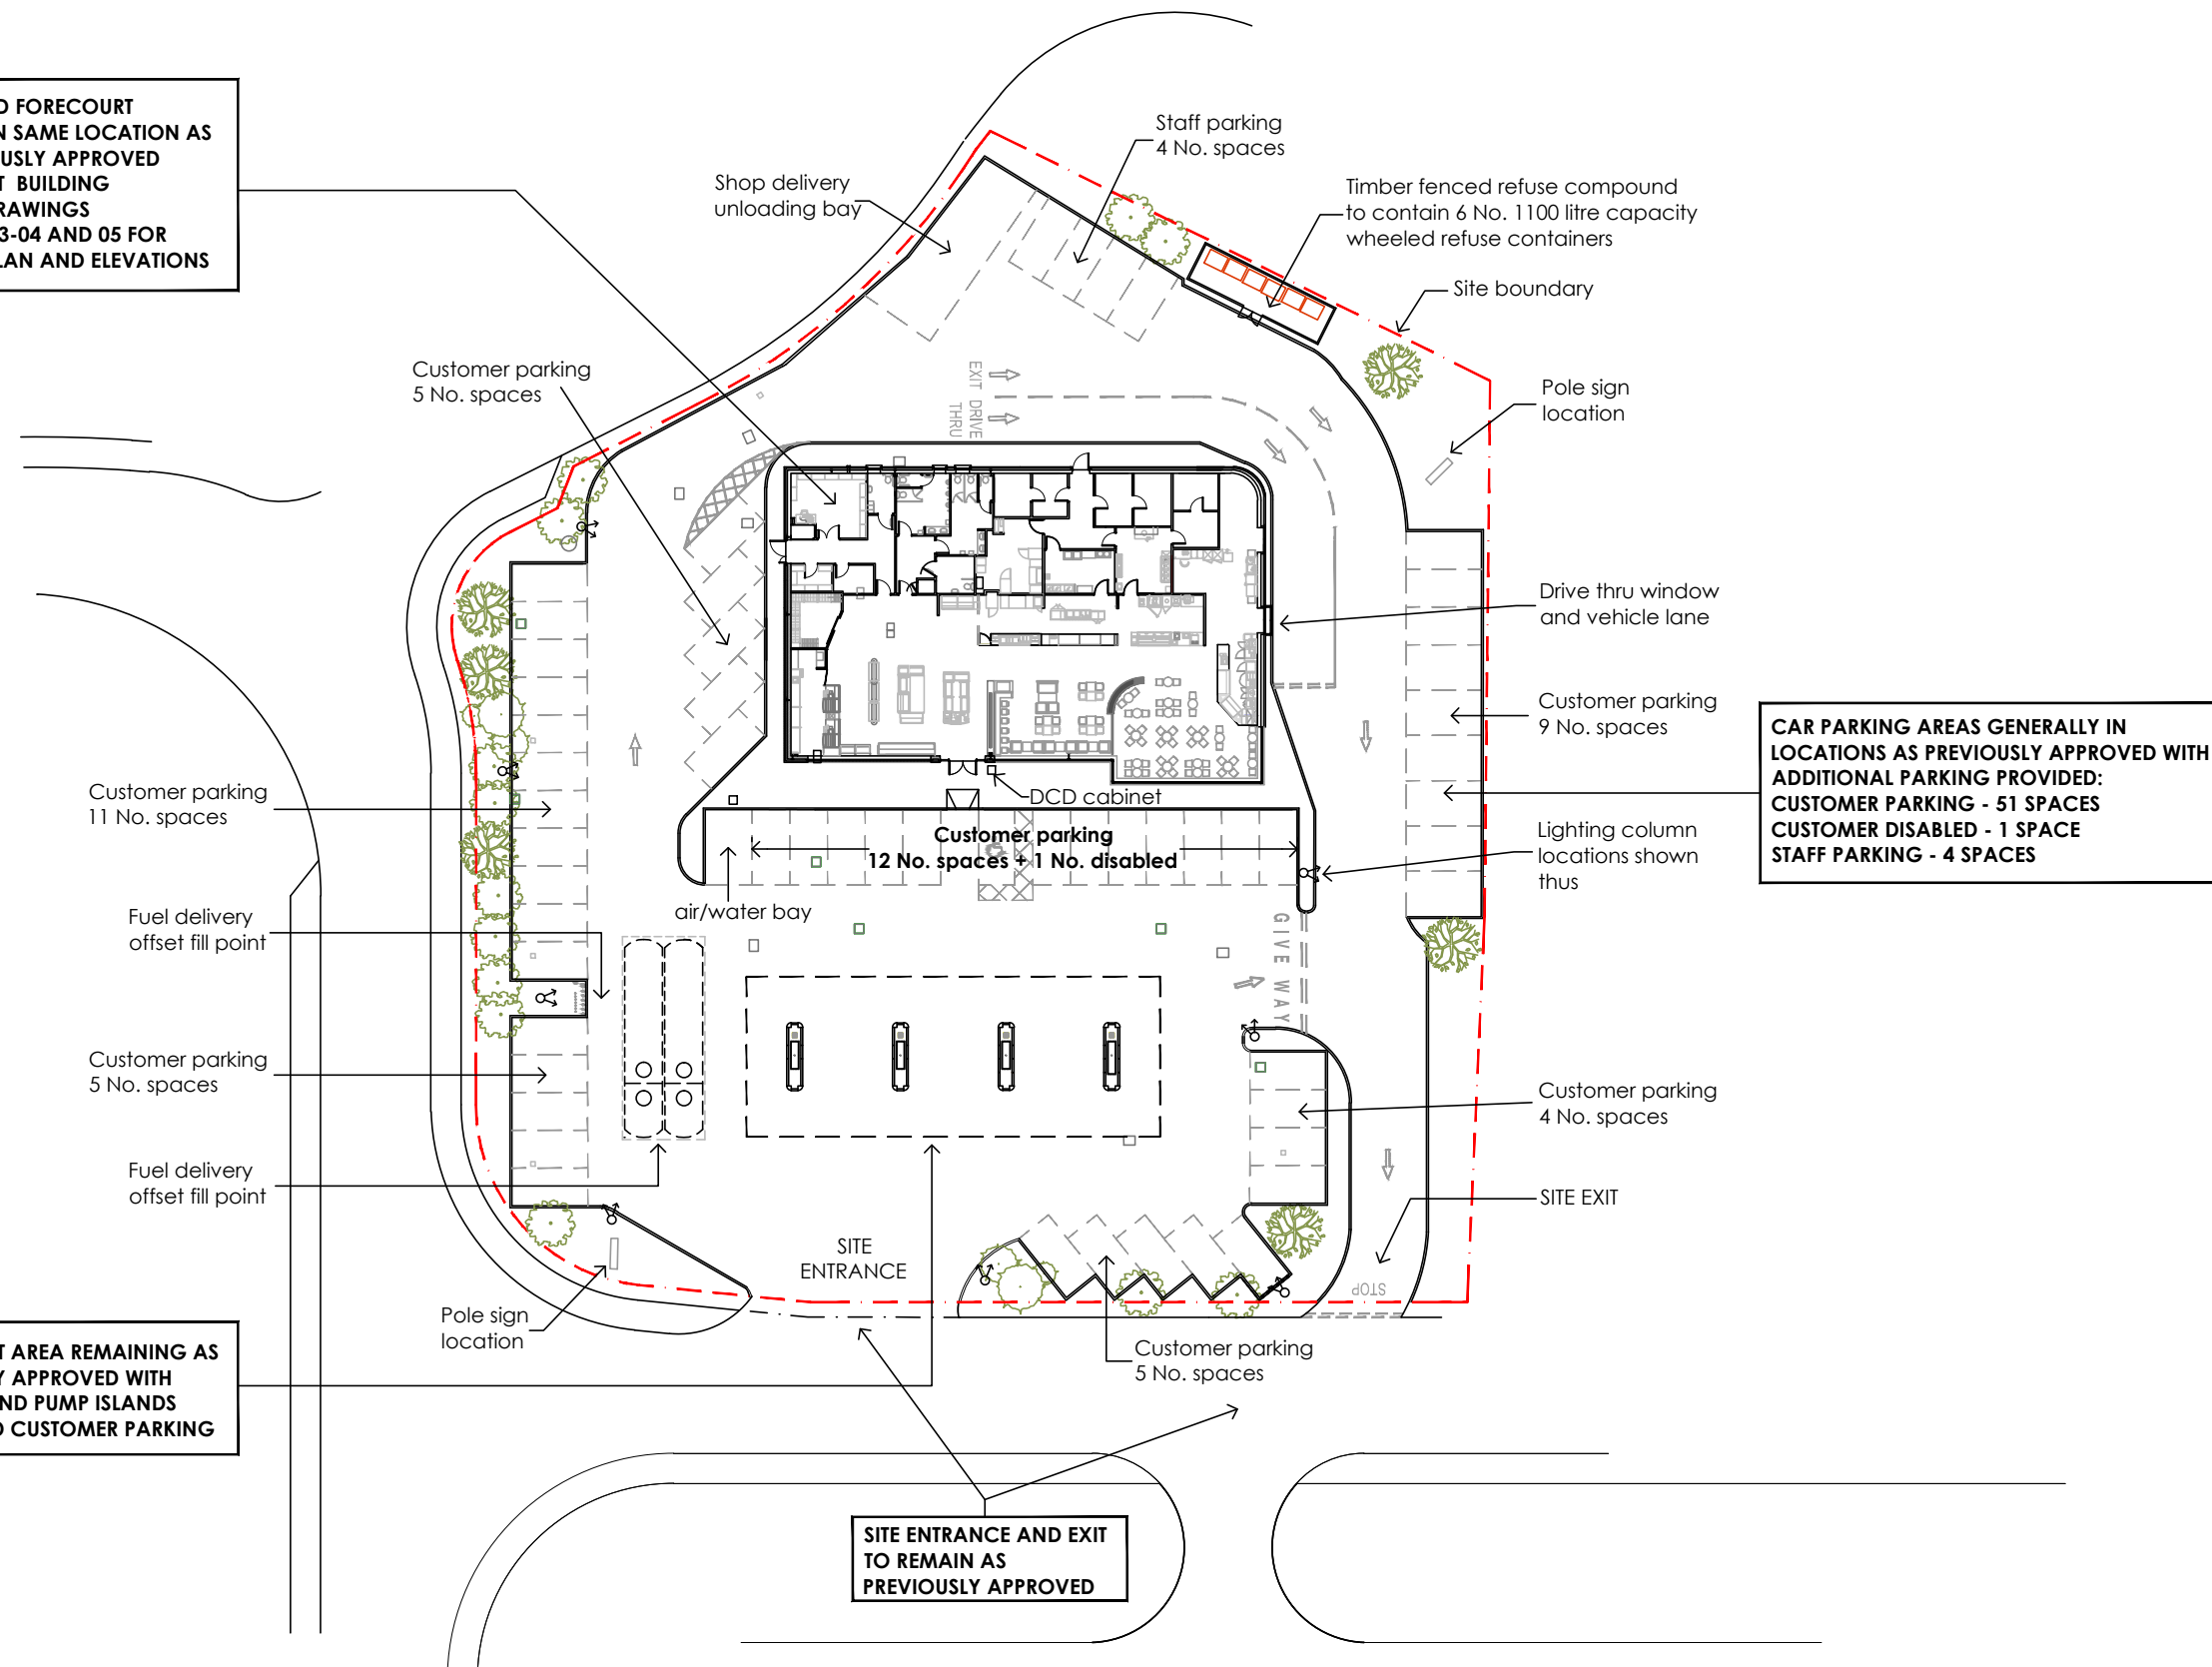

REDESIGNED FORECOURT
BUILDING IN SAME LOCATION AS
THE PREVIOUSLY APPROVED
FORECOURT BUILDING
REFER TO DRAWINGS
WPS-TWL003-04 AND 05 FOR
DETAILED PLAN AND ELEVATIONS



FORECOURT AREA REMAINING AS
PREVIOUSLY APPROVED WITH
CANOPY AND PUMP ISLANDS
UNDER AND CUSTOMER PARKING

CAR PARKING AREAS GENERALLY IN
LOCATIONS AS PREVIOUSLY APPROVED WITH
ADDITIONAL PARKING PROVIDED:
CUSTOMER PARKING - 51 SPACES
CUSTOMER DISABLED - 1 SPACE
STAFF PARKING - 4 SPACES

SITE ENTRANCE AND EXIT
TO REMAIN AS
PREVIOUSLY APPROVED

1	14-09-15	DS	Issued for planning approval
rev	date	by	description
CLIENT			
TRUCKIN WORLD LIMITED HOME FARM DRIVE, ALCONBURY, CAMBRIDGESHIRE, PE28 4DN			
PROJECT LOCATION			
DEVELOPMENT AT: BARRIER BANK, SPALDING			
DRAWING			
PROPOSED PETROL FILLING STATION SITE LAYOUT PLAN			
Wyeth Projects Services			
The Cart Shed, Amberley Court, Amberley Lane, Milford, Surrey, GU8 5EB, United Kingdom Tel: +44 (0)1483 424704 Email: enquires@wyethprojects.com			
© This drawing is the copyright of WYETH PROJECTS SERVICES Ltd.			
Date:	September 2015	Drawn By:	Derek Squibb
Scale:	1:500	Dwg No:	WPS-TWL003-02
			Rev: 1