
04
3

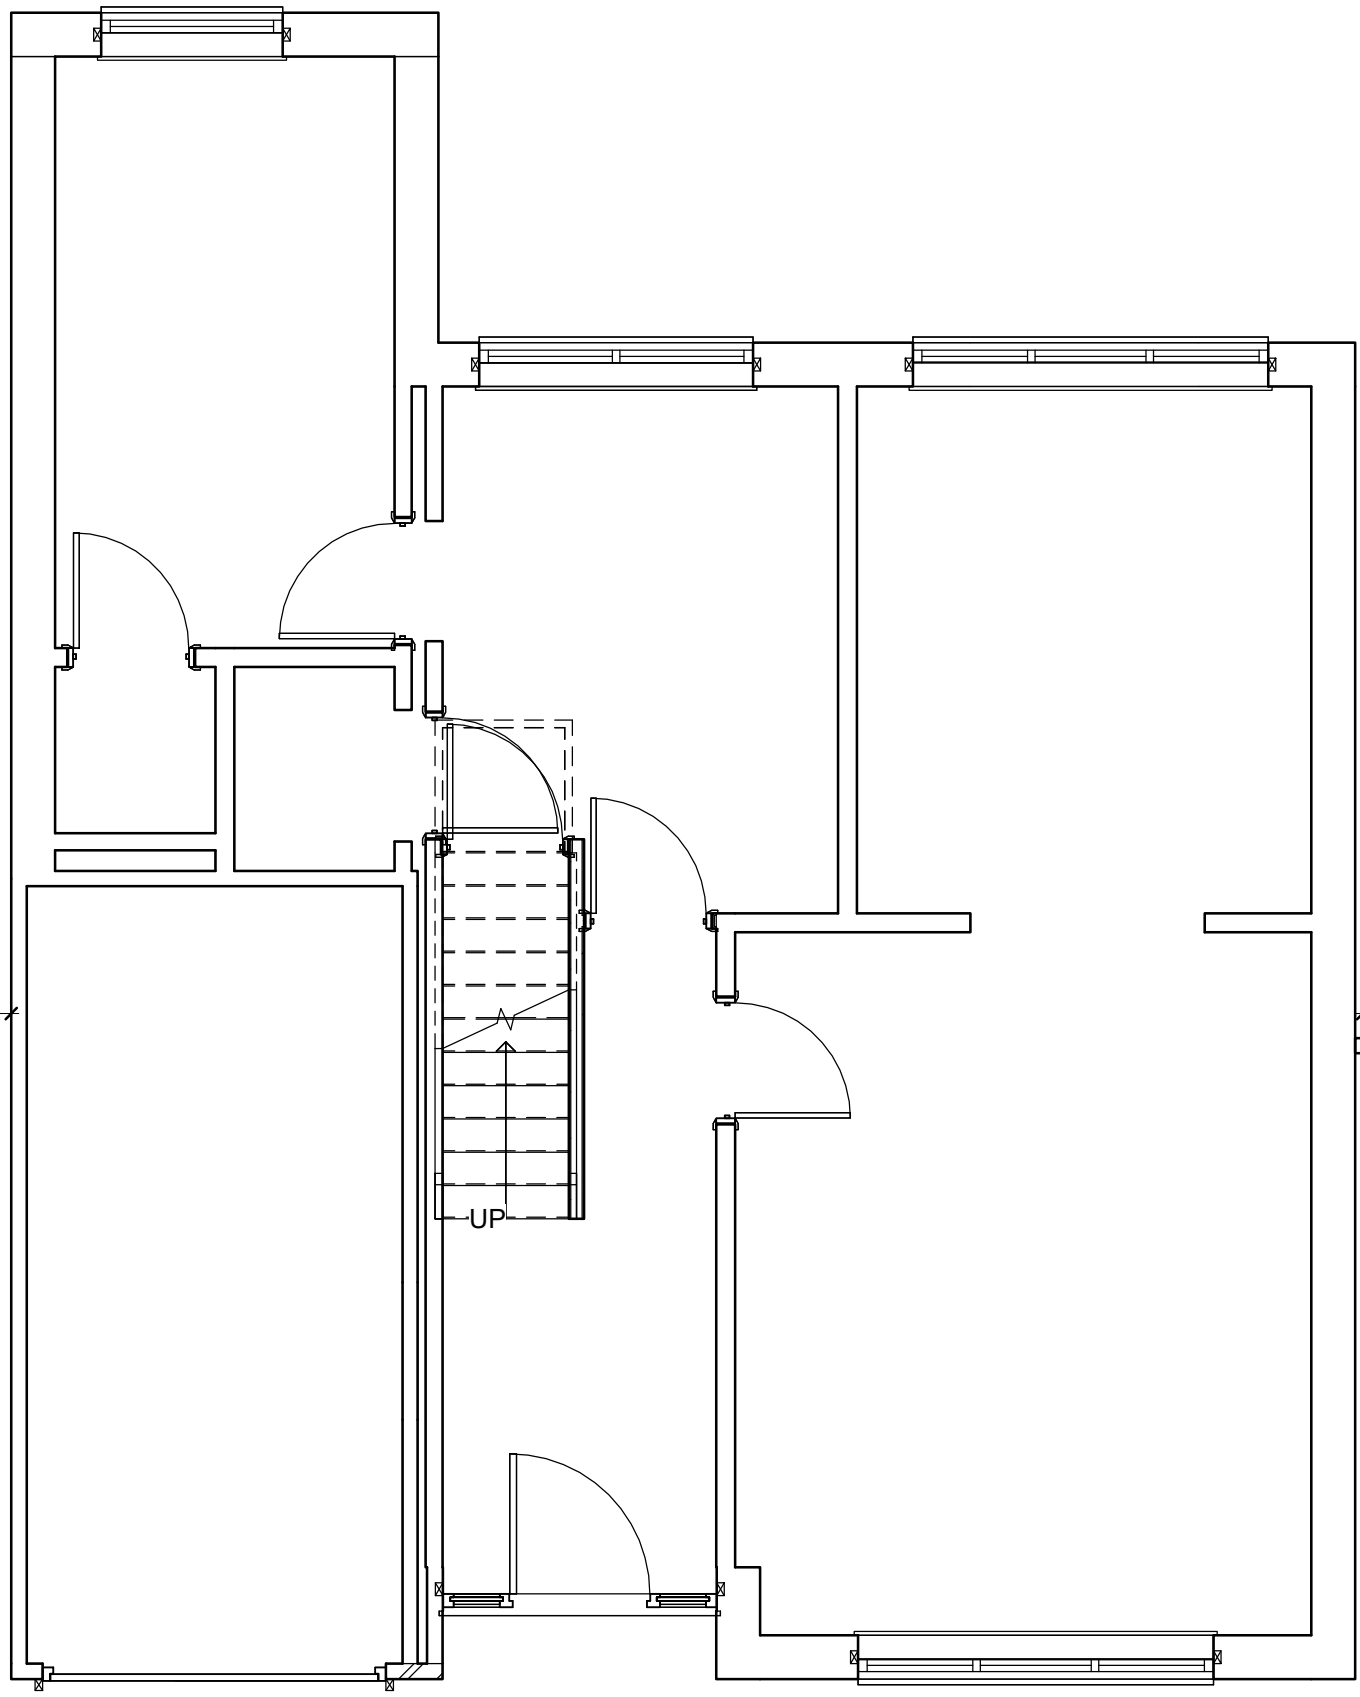

04 2

915

1130

4 04

1
04

Rev.	Description	Date

CLIENT S Greenfield ADDRESS 16 Ladywood Road Spalding PE11 2DA	PROJECT Conversion and Extension	Date 28/09/2016	Project number SG/22/001	Scale (@ A3) 1 : 50
	SHEET Existing Ground	Drawn by SG	DRAWING NUMBER 02	REV