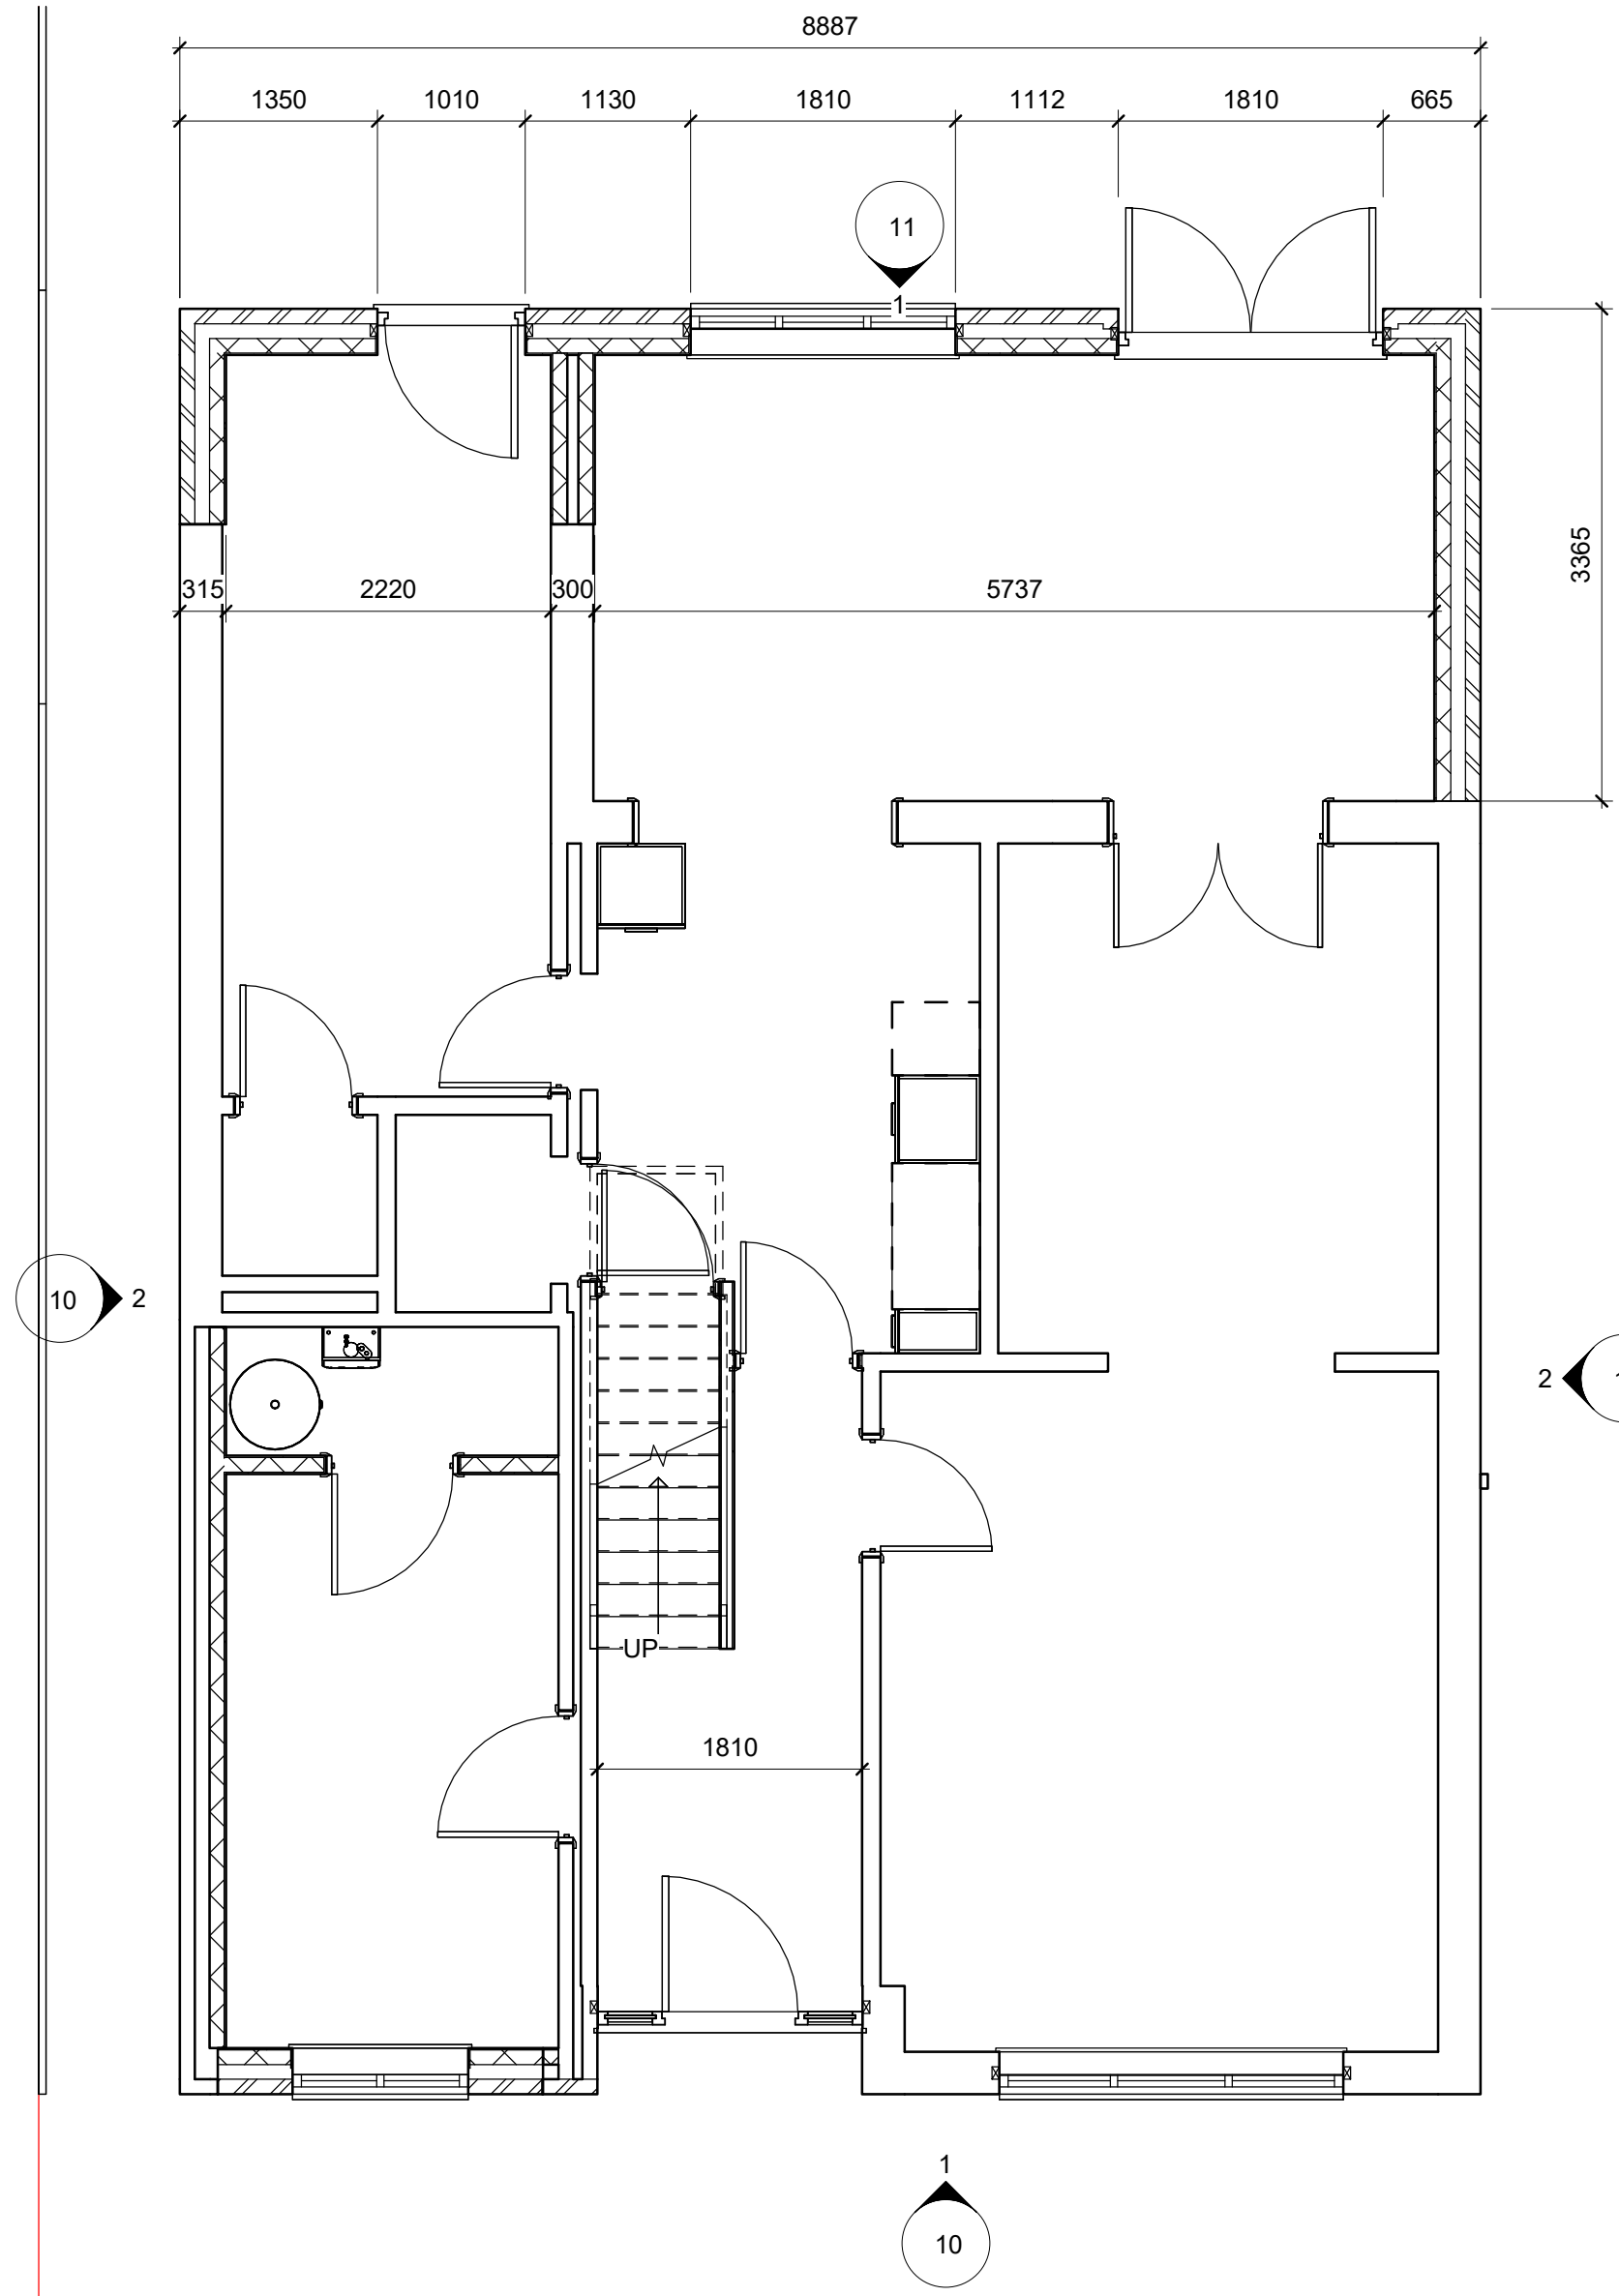


1 Ground Floor - Proposed

1 : 50

Rev.	Description	Date

CLIENT S Greenfield ADDRESS 16 Ladywood Road Spalding PE11 2DA	PROJECT Conversion and Extension	Date 06/13/22	Project number SG/22/001	Scale (@ A3) 1 : 50
	SHEET Proposed Ground	Drawn by SG	DRAWING NUMBER 08	REV