


1 Proposed West Elev

1 : 100

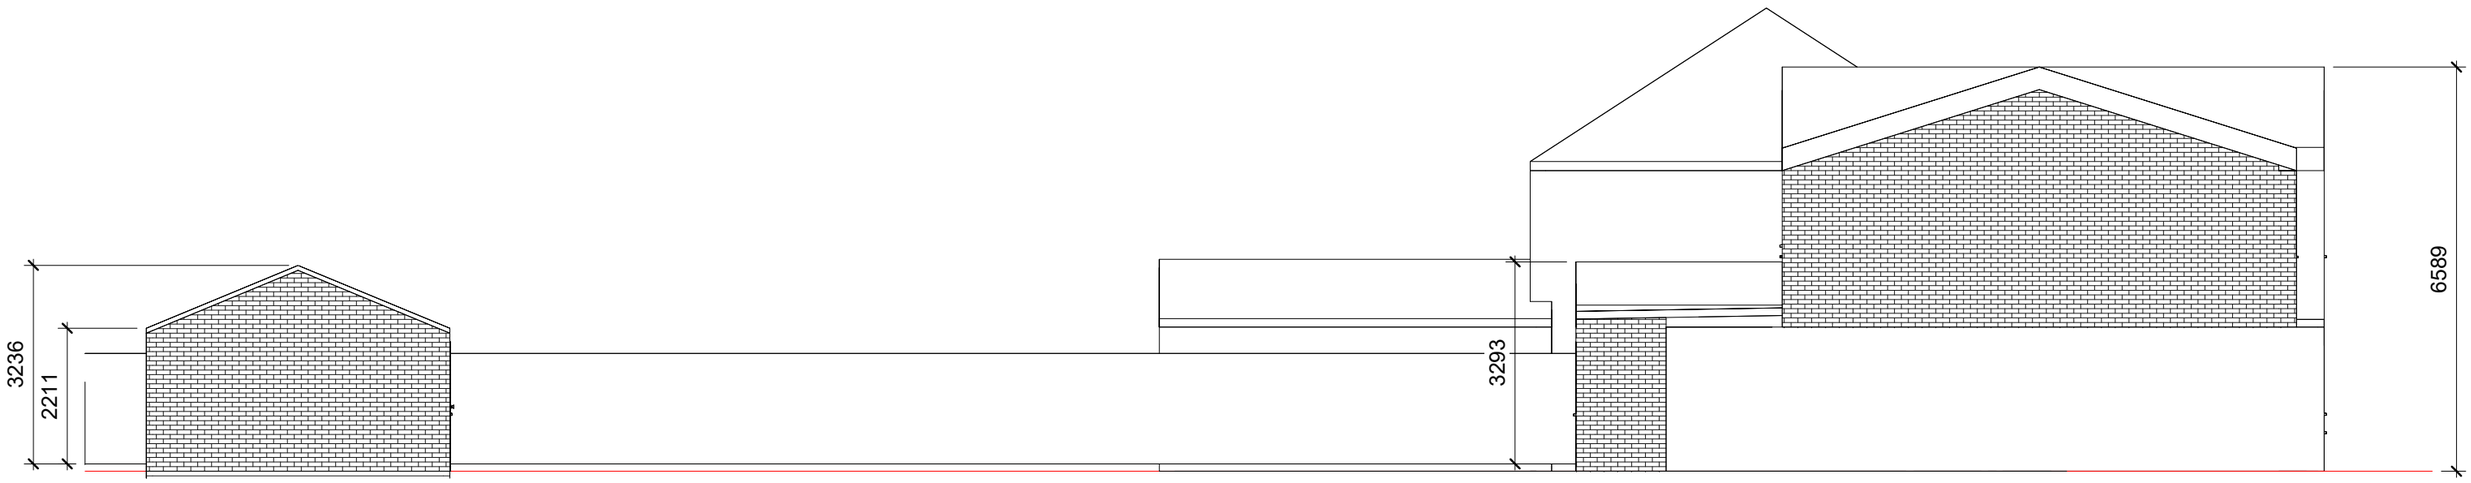

2 Proposed North Elev

1 : 100

Rev.	Description	Date

CLIENT S Greenfield

ADDRESS 16 Ladywood Road
Spalding
PE11 2DA

PROJECT
Conversion and Extension

Dat
07/12/22

Project number
SG/22/001

Scale (@ A3)
1 : 100

SHEET
Proposed Elevations Sht 1

Drawn by
SG

DRAWING NUMBER
10

REV