


1 Proposed East Elev

1 : 100

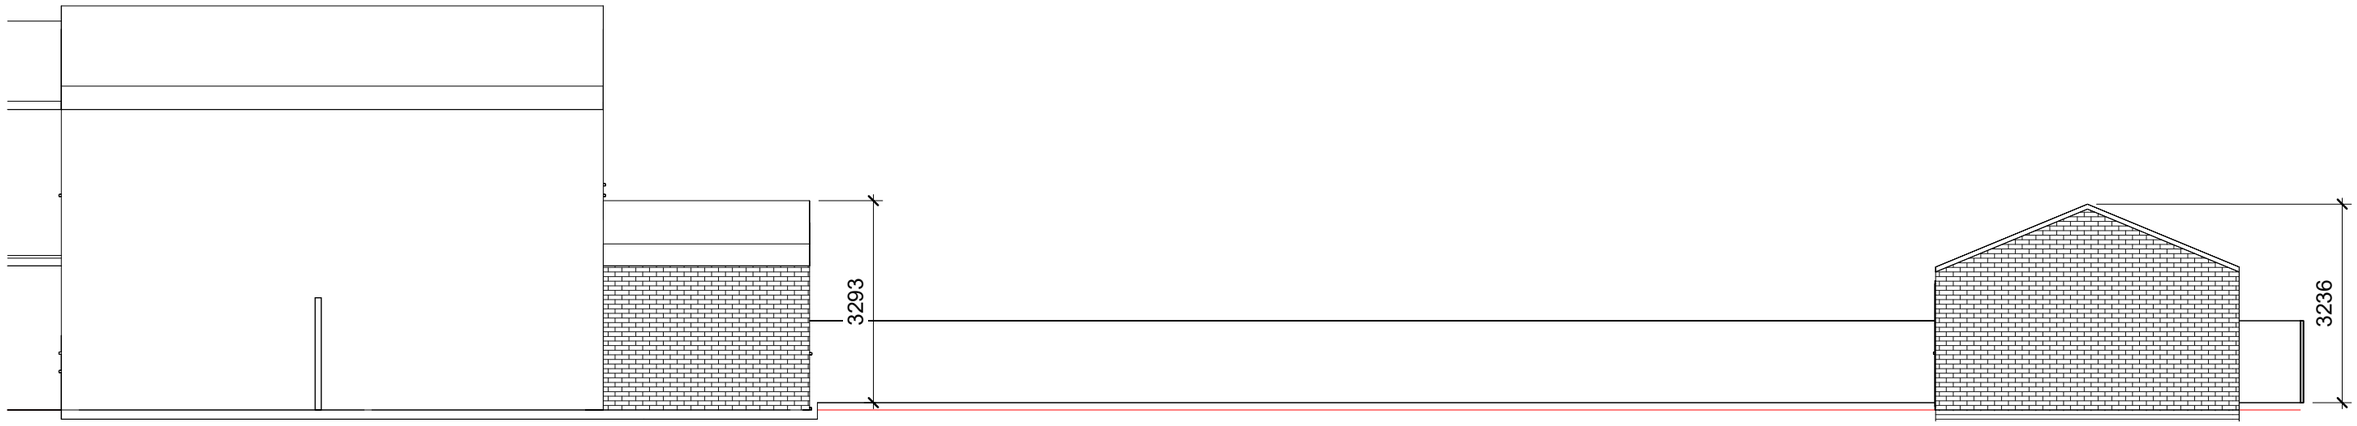

2 Proposed South Elev

1 : 100

Rev.	Description	Date

CLIENT
ADDRESS
S Greenfield
16 Ladywood Road
Spalding
PE11 2DA

PROJECT
Conversion and Extension

Dat
07/12/22

Project number
SG/22/001

Scale (@ A3)
1 : 100

SHEET
Proposed Elevations Sht 2

Drawn by
SG

DRAWING NUMBER
11

REV