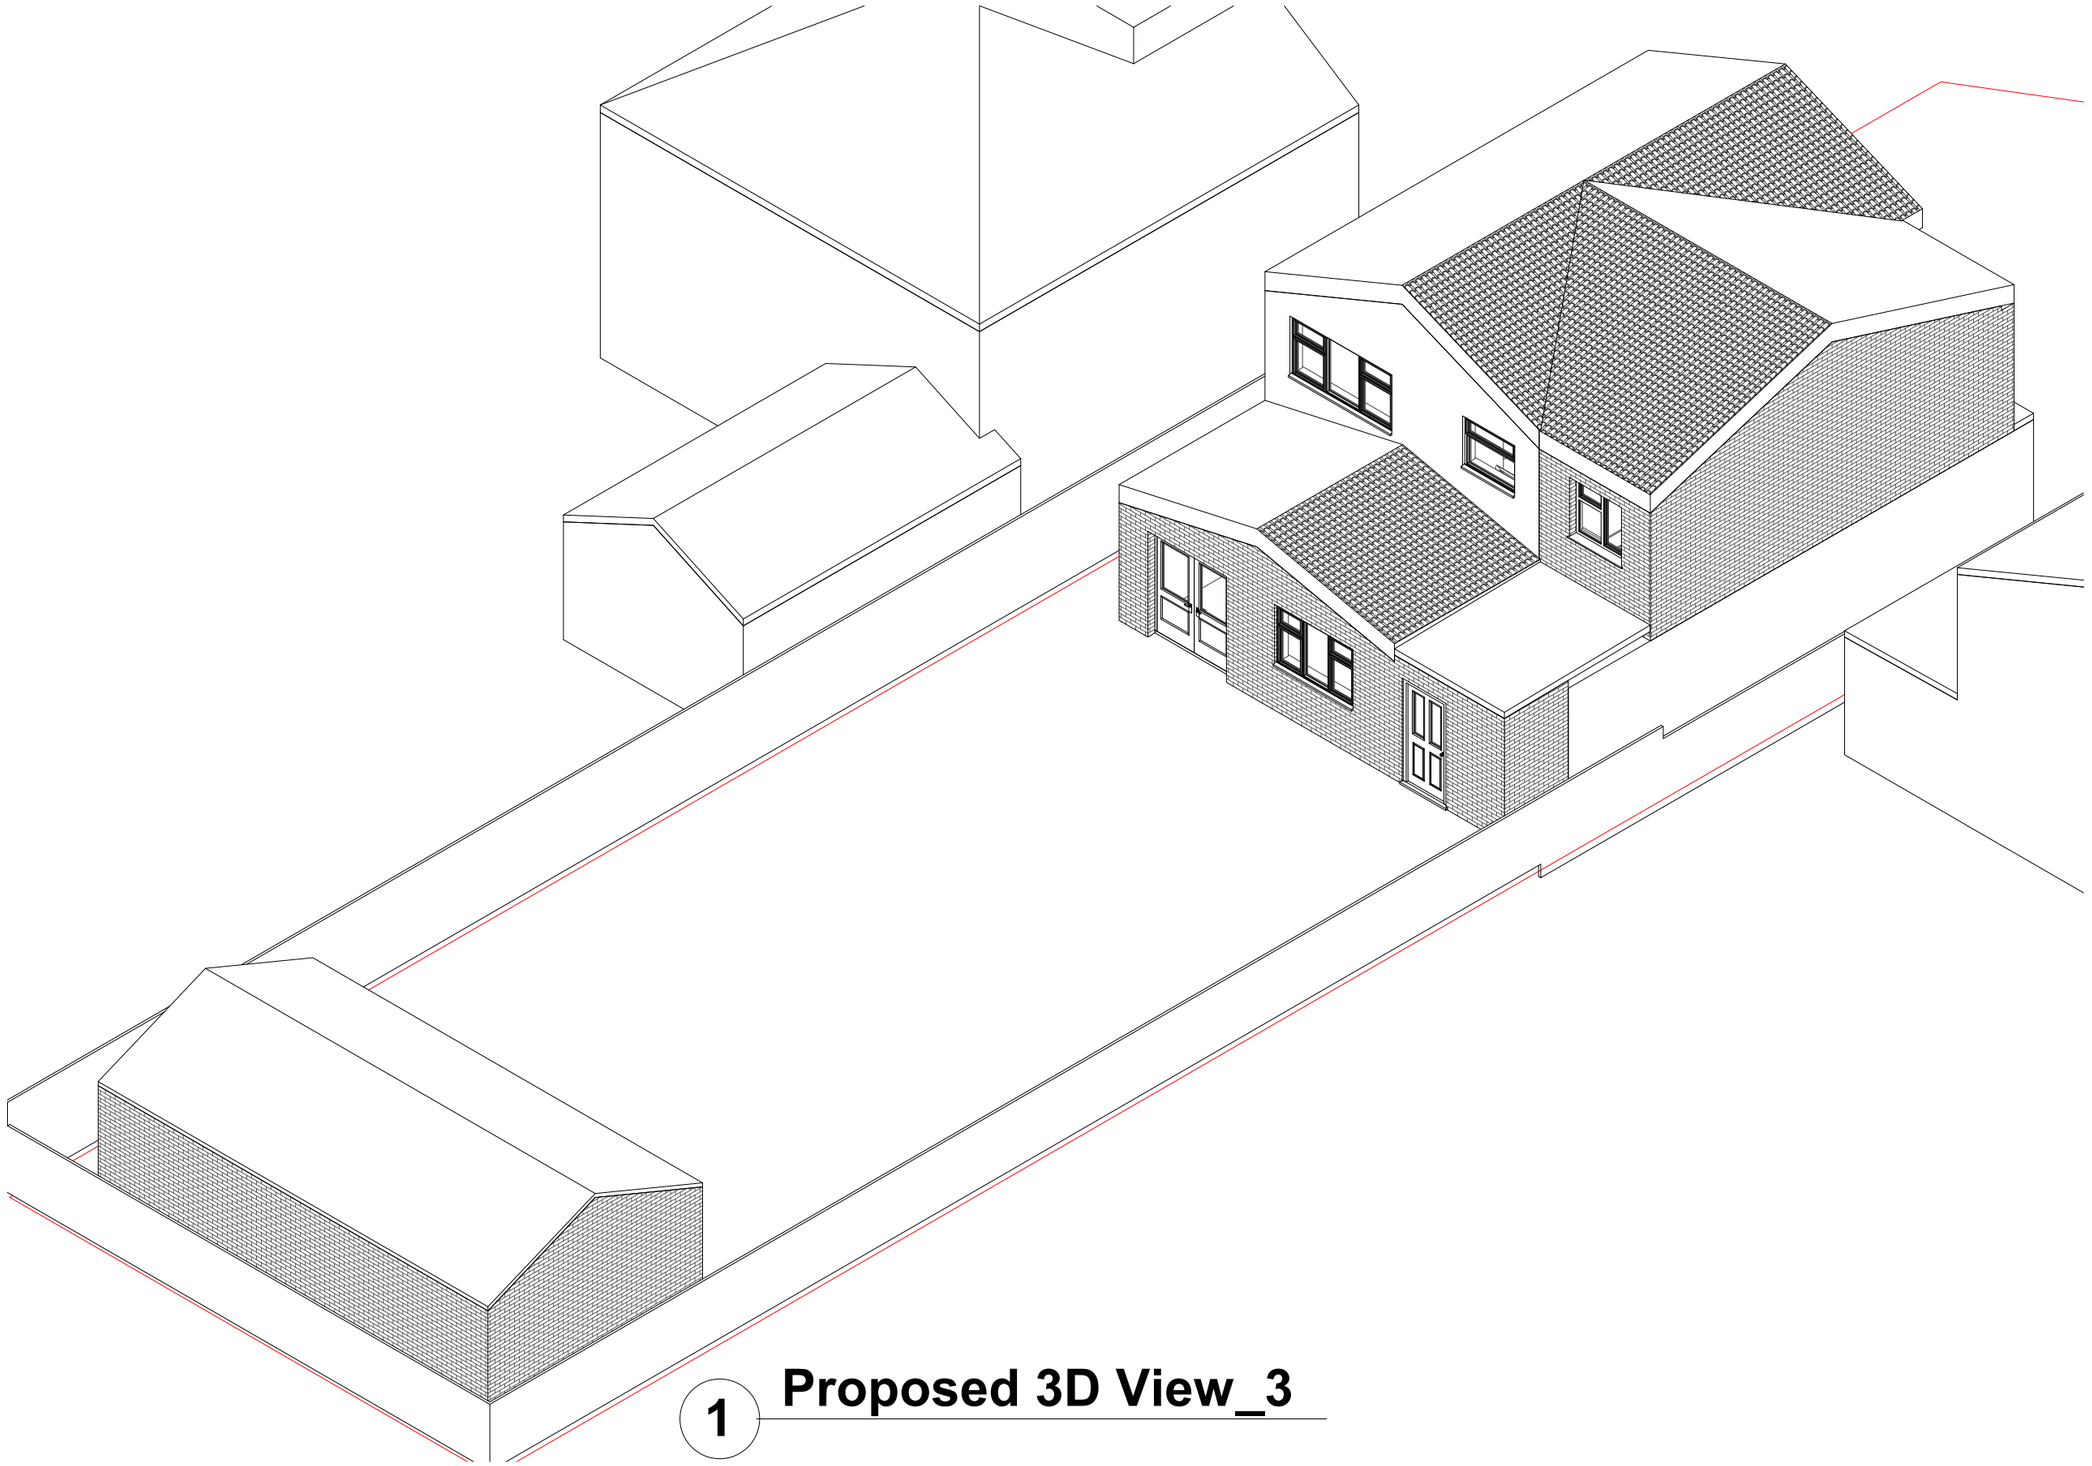


1 **Proposed 3D View_3**

Rev.	Description	Date

CLIENT
S Greenfield

ADDRESS
16 Ladywood Road
Spalding
PE11 2DA

PROJECT
Conversion and Extension

Dat
09/04/22

Project number
SG/22/001

Scale (@ A3)

SHEET
Proposed 3D View Sht 3

Drawn by
SG

DRAWING NUMBER
14

REV