
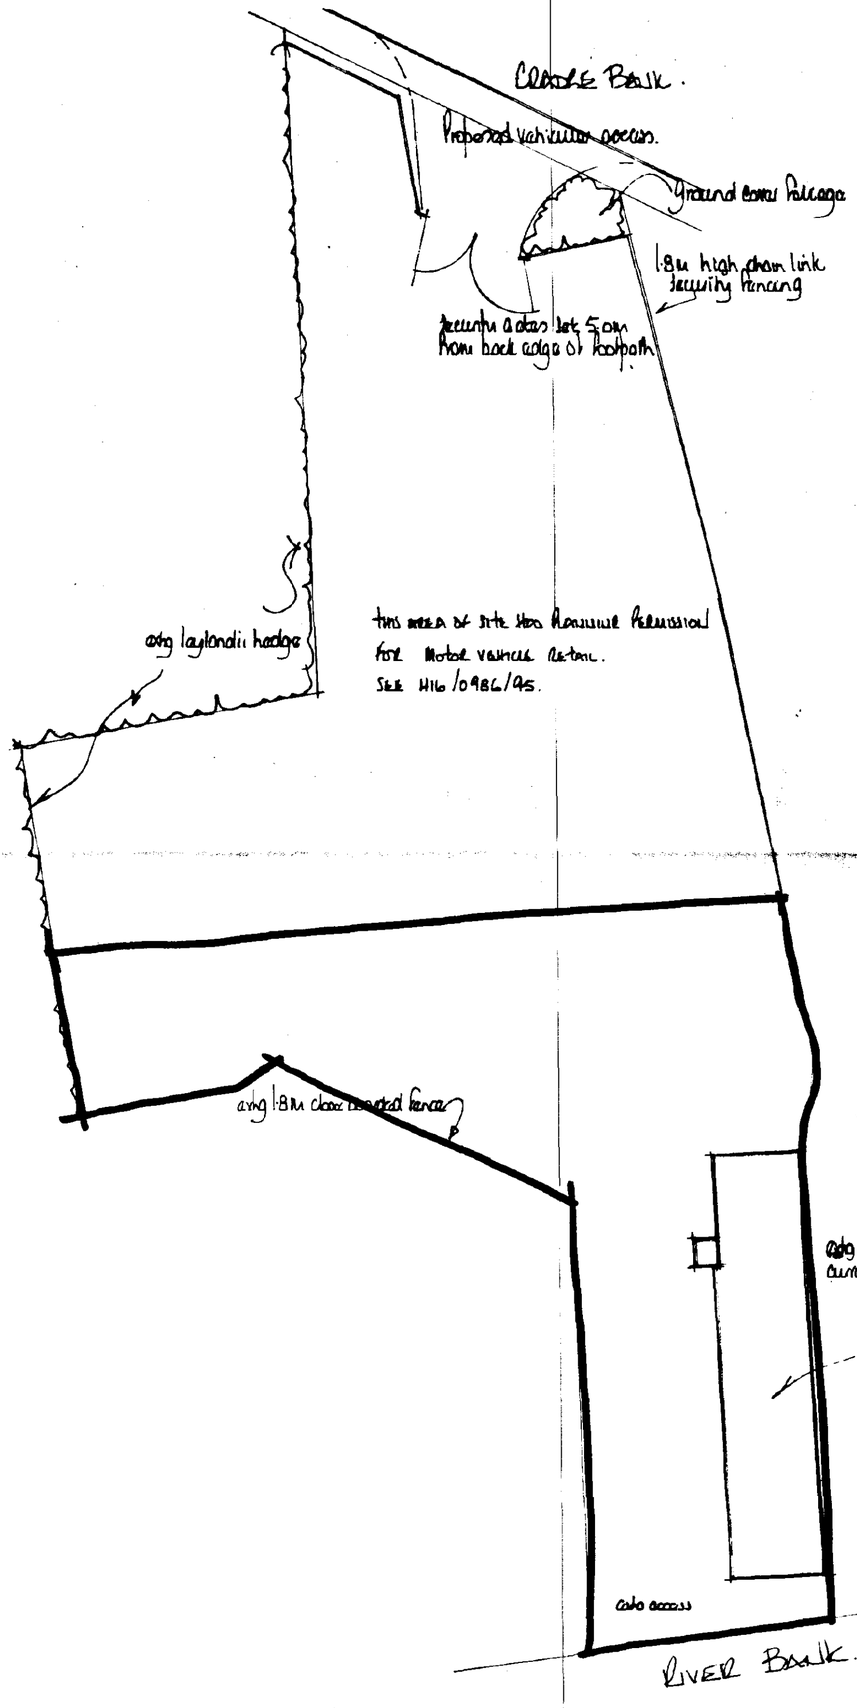


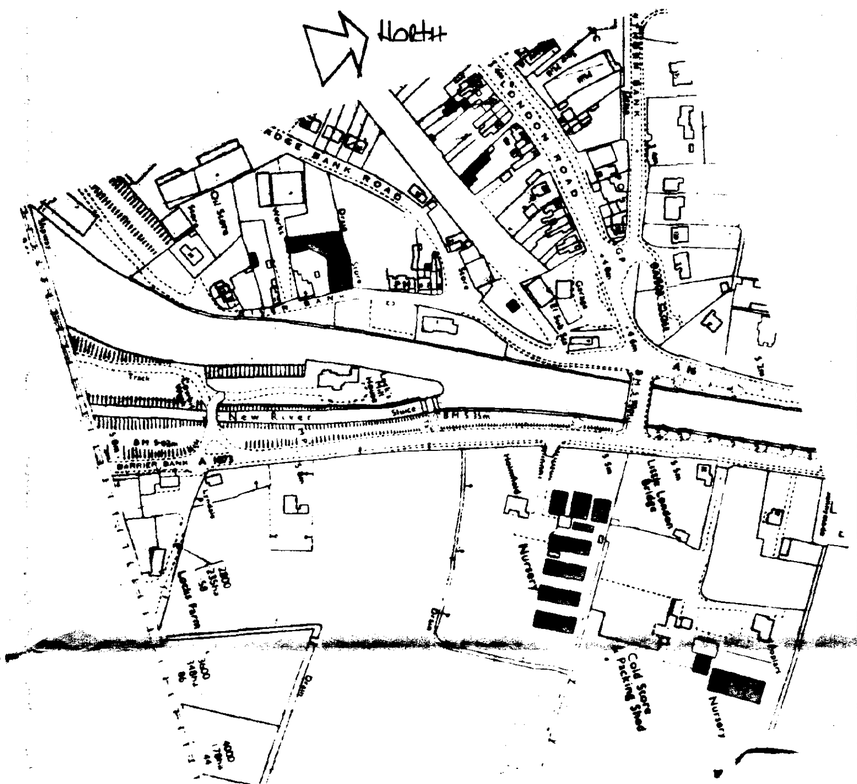

DETERMINED PLANS

SOUTH HOLLAND DC
HOUSING & PLANNING
17 SEP 1996
Ref: 0874/96

A		
	Date	Revisions

© copyright

East Midlands Design Associates

"Willow Lodge",
Horseshoe Road,
Spalding,
Lincs. PE11 3JR
Tel: Spalding (0775) 767966

Client
MISS A BATES

Job Title
CONTINUATION OF UNAUTHORISED USE (MOTOR VEHICLE REPAIR - MECHANICAL)
AT RIVER BANK
SPALDING.

Drawing Title
Block & Location Plans.

Scale 1:200 & 1:2500

Date Sept 96 | Drawn by

Drg No. 95/58/02 | Rev