




End Elevation

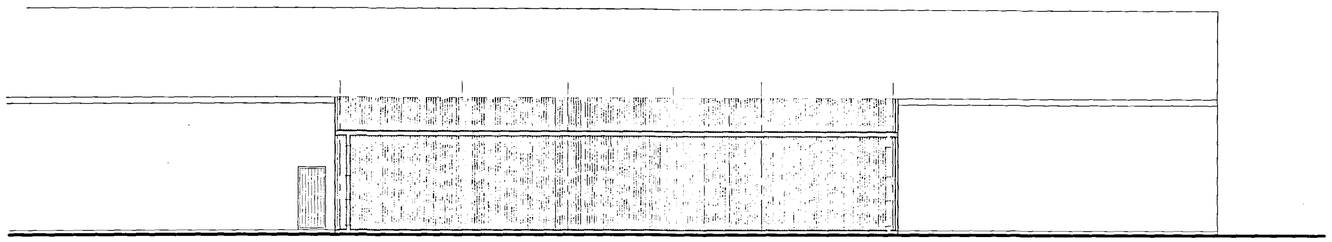

Side Elevation

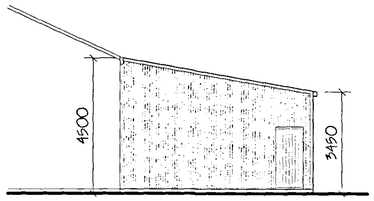

End Elevation

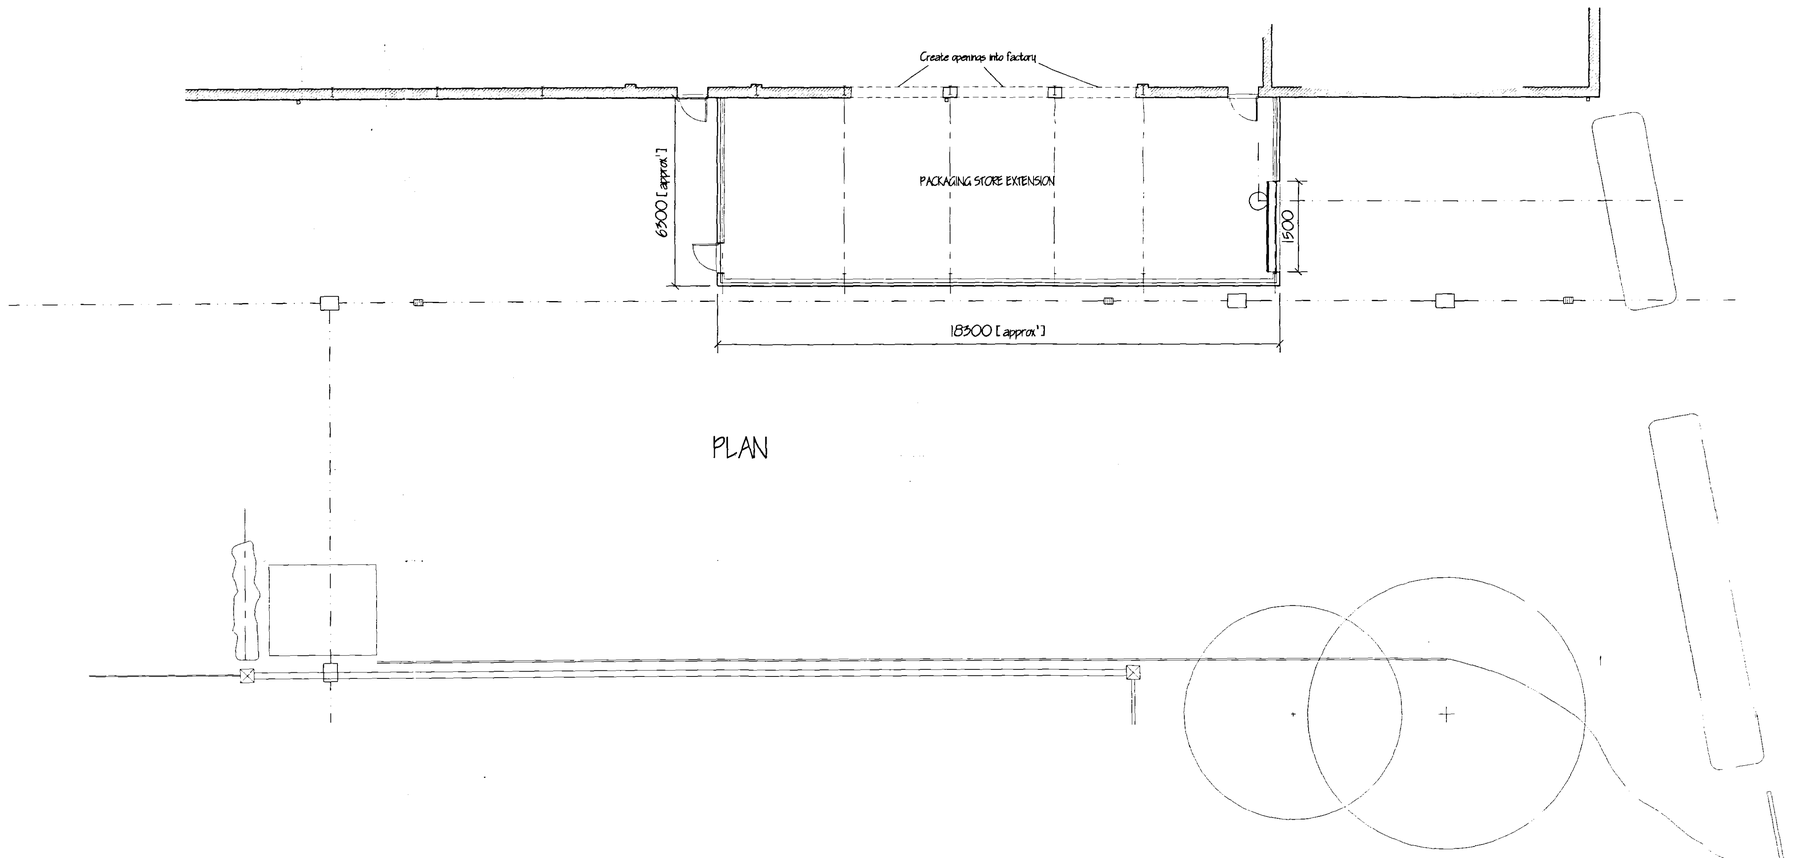

PLAN

SHDC
Planning Development
14 JUL 2003
Ref 0875/03

ref.	revision	date

G. R. MERCHANT I.ENG AMICE FIWO

ARCHITECTURAL, STRUCTURAL AND LAND DRAINAGE CONSULTANTS

Unit 4, Wrights Mews
12A Park Road, Holbeach,
Spalding, Lincs. PE12 7EE
Tel: 01406 426800
Fax: 01406 426744
E-Mail: G. R. Merchant @ Merchant. Fs. Co. UK

Project
PACKAGING STORE EXTENSION
RANGELLS GATE
LOW FULNEY
SPALDING LINC'S

Client
FLOWER PLUS LTD

Drawing
PLANS & ELEVATIONS

Job Ref.	Drawing No.
720-03	01
Date	**Drawn**
JUNE '03	GRM

Scales
1/50 1/100 [unless otherwise stated]

DO NOT SCALE FROM THIS DRAWING

This drawing is copyright and may not be altered, traced, photographed or used for any other purpose other than that for which it is issued. The General Contractor is to check all dimensions on site and report any discrepancies to the Architect. All details shown on this drawing including foundations are based upon typical site conditions related to the area. No responsibility can be accepted for abnormal conditions which may be discovered during construction unless reported to the Architect so that design amendments may be considered. Site soil surveys are recommended. This drawing is to be read in conjunction with all relevant Engineers and Specialists drawings. It is issued in relation to the extent of information contained and does not purport to contain a full specification of the works. It is solely for the purpose of obtaining Planning / Building Regulation approval. This drawing must not be used as a contract document alone. The works will not be supervised or inspected on site by G R Merchant or any representative thereof. It is the client or their appointed agents responsibility to control workmanship, substitutions of materials, adherence to specification, variations to contract etc.

All materials to be new unless otherwise stated and all components and materials etc. to be used fitted and installed etc. in strict accordance with manufacturers instruction and relevant code of practice. Materials shall conform to appropriate British standard specification or BBA certificate or European code equivalent. The Employer / Client shall ensure that the intended contractor is competent in skill and possess all necessary insurance to suit the contract works. It is the Employer's responsibility to ensure that the Construction (Design and Management) Regulations are implemented. Planning approval does not constitute Building Regulation approval and the Client / Contractor will need to comply with the Building Regulations as required. The works shall comprise of all that is shown on the drawing and details. Items that may not specifically shown but may be reasonably inferred as necessary to carry out the works shall be deemed to be included.