



Proposed / Existing Ground Floor Plan

All dimn. shown are to outside of brickwork / blockwork not render
Scale 1/50

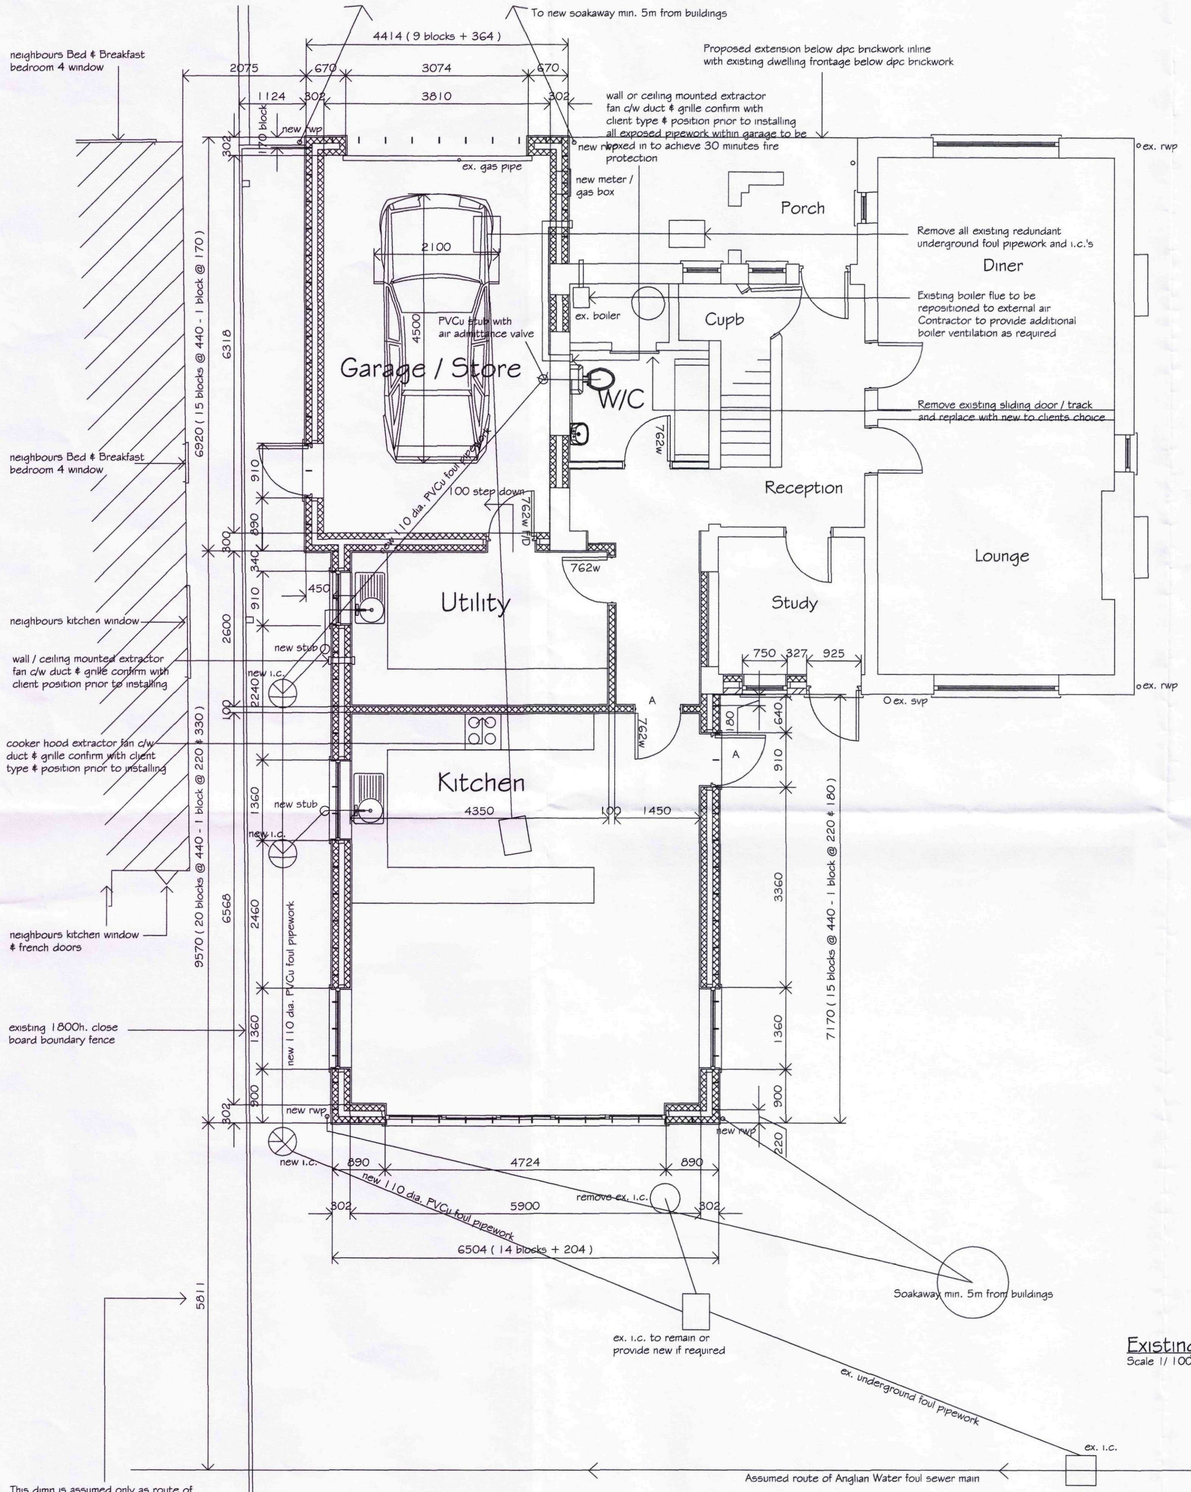

Existing Ground Floor Plan

Scale 1/100

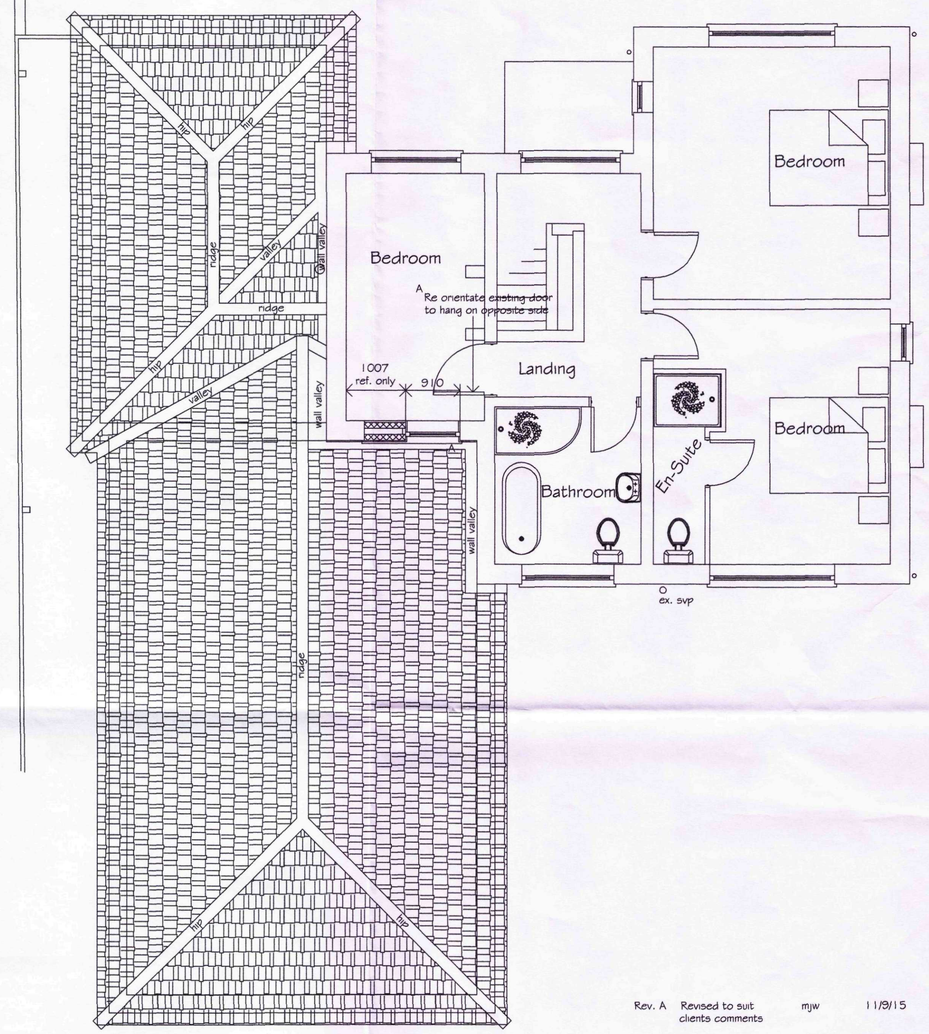

Proposed Roof / Existing First Floor Plan

Scale 1/50

Rev. A Revised to suit clients comments mjw 11/9/15

REVISIONS		BY	DATE
DRAWN	MJW	DATE	4/8/15
SCALE	1/50 1/100	CHECKED	

CLIENT
Mr. & Mrs. G. Carson
12 Halmergate
Spalding
Lincs
PE11 2DS

PROJECT
Proposed side and rear extensions including internal alterations to existing dwelling

DETAILS
Existing & proposed floor plans

Malcolm Watson
Architectural - Detailing Services
Residential - Commercial - Industrial - Agricultural
Planning & Building Regulations submissions
13 Waterley Way, Pinchbeck, Spalding, Lincs. PE11 3RY.
Tel / Fax : 01775 767550
email : mjw.13@btinternet.com
partner LABC

DRWG No. 433/2/2015 A