



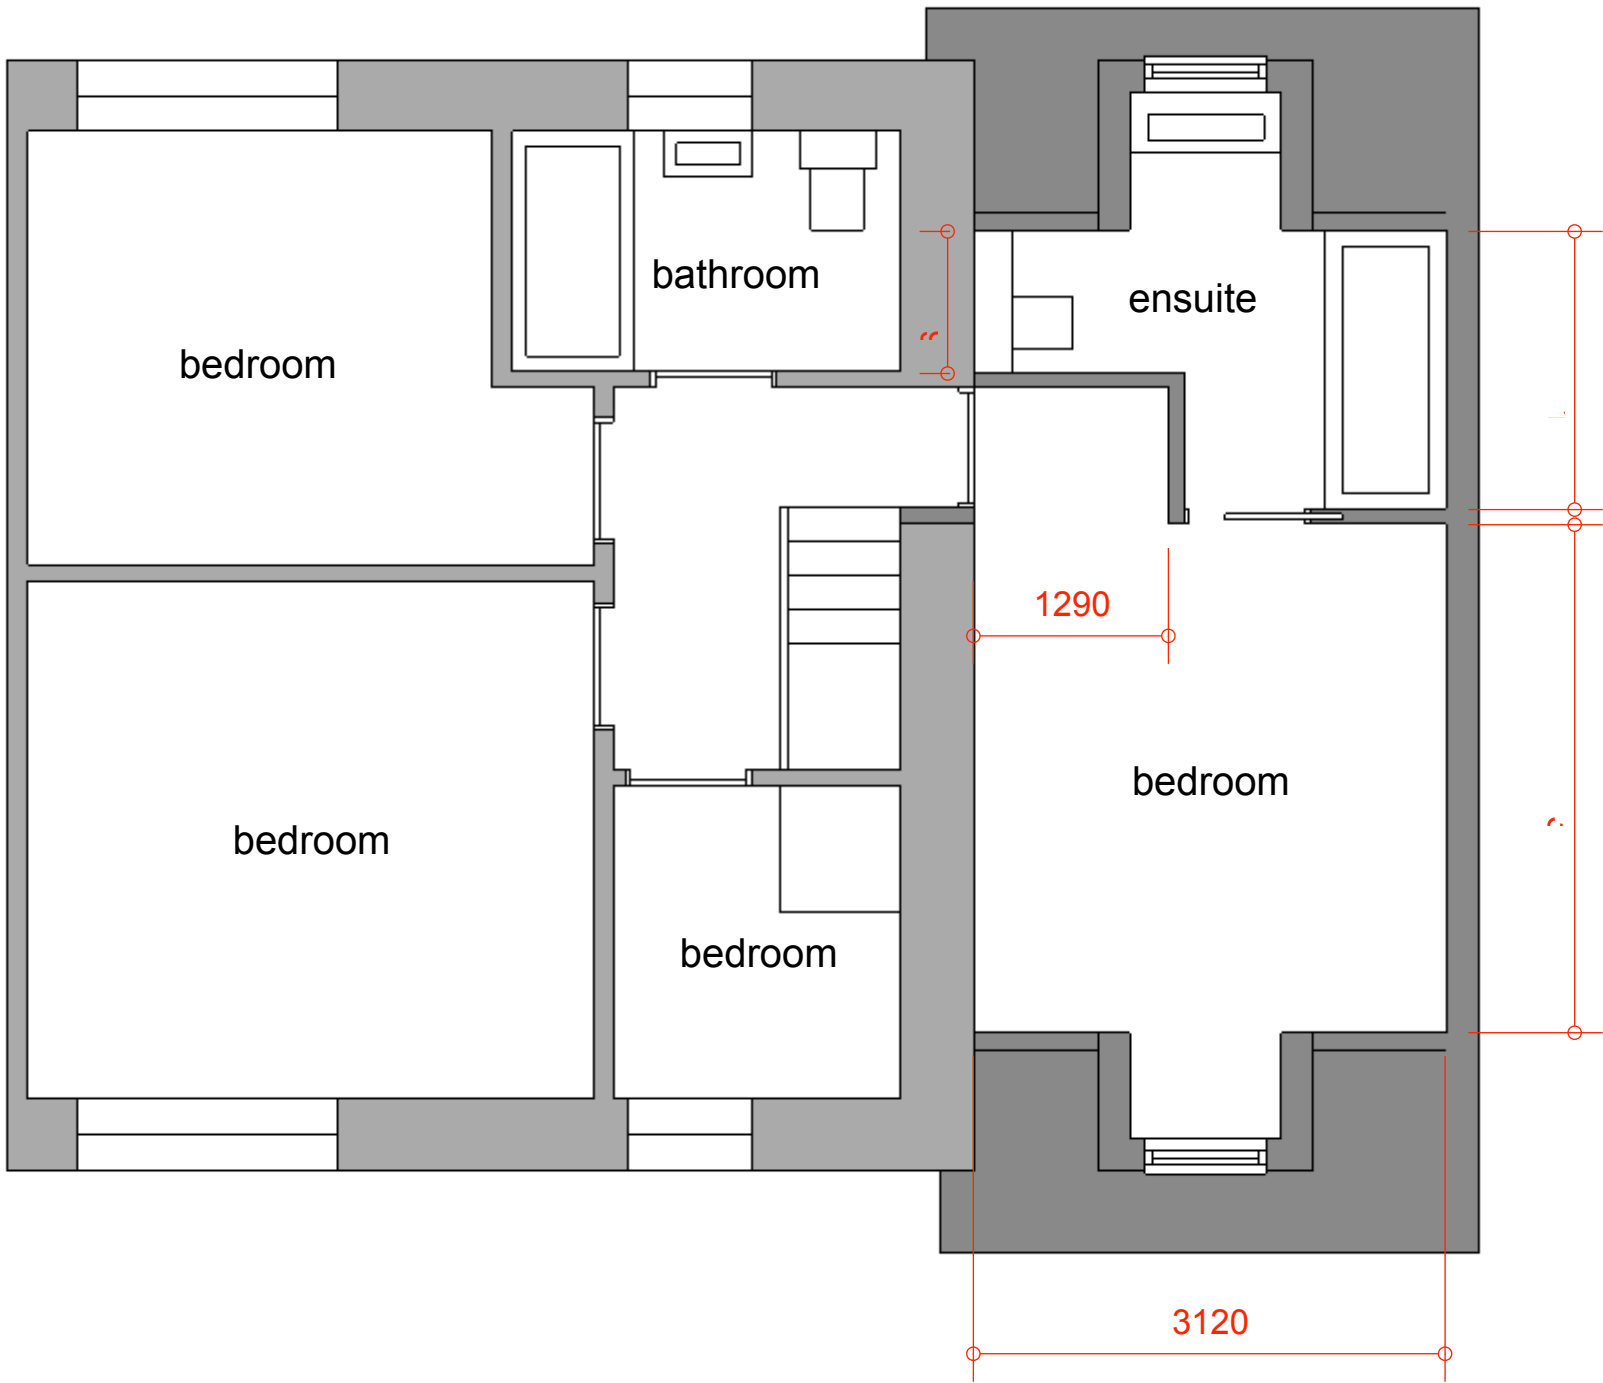

FIRST FLOOR PLAN

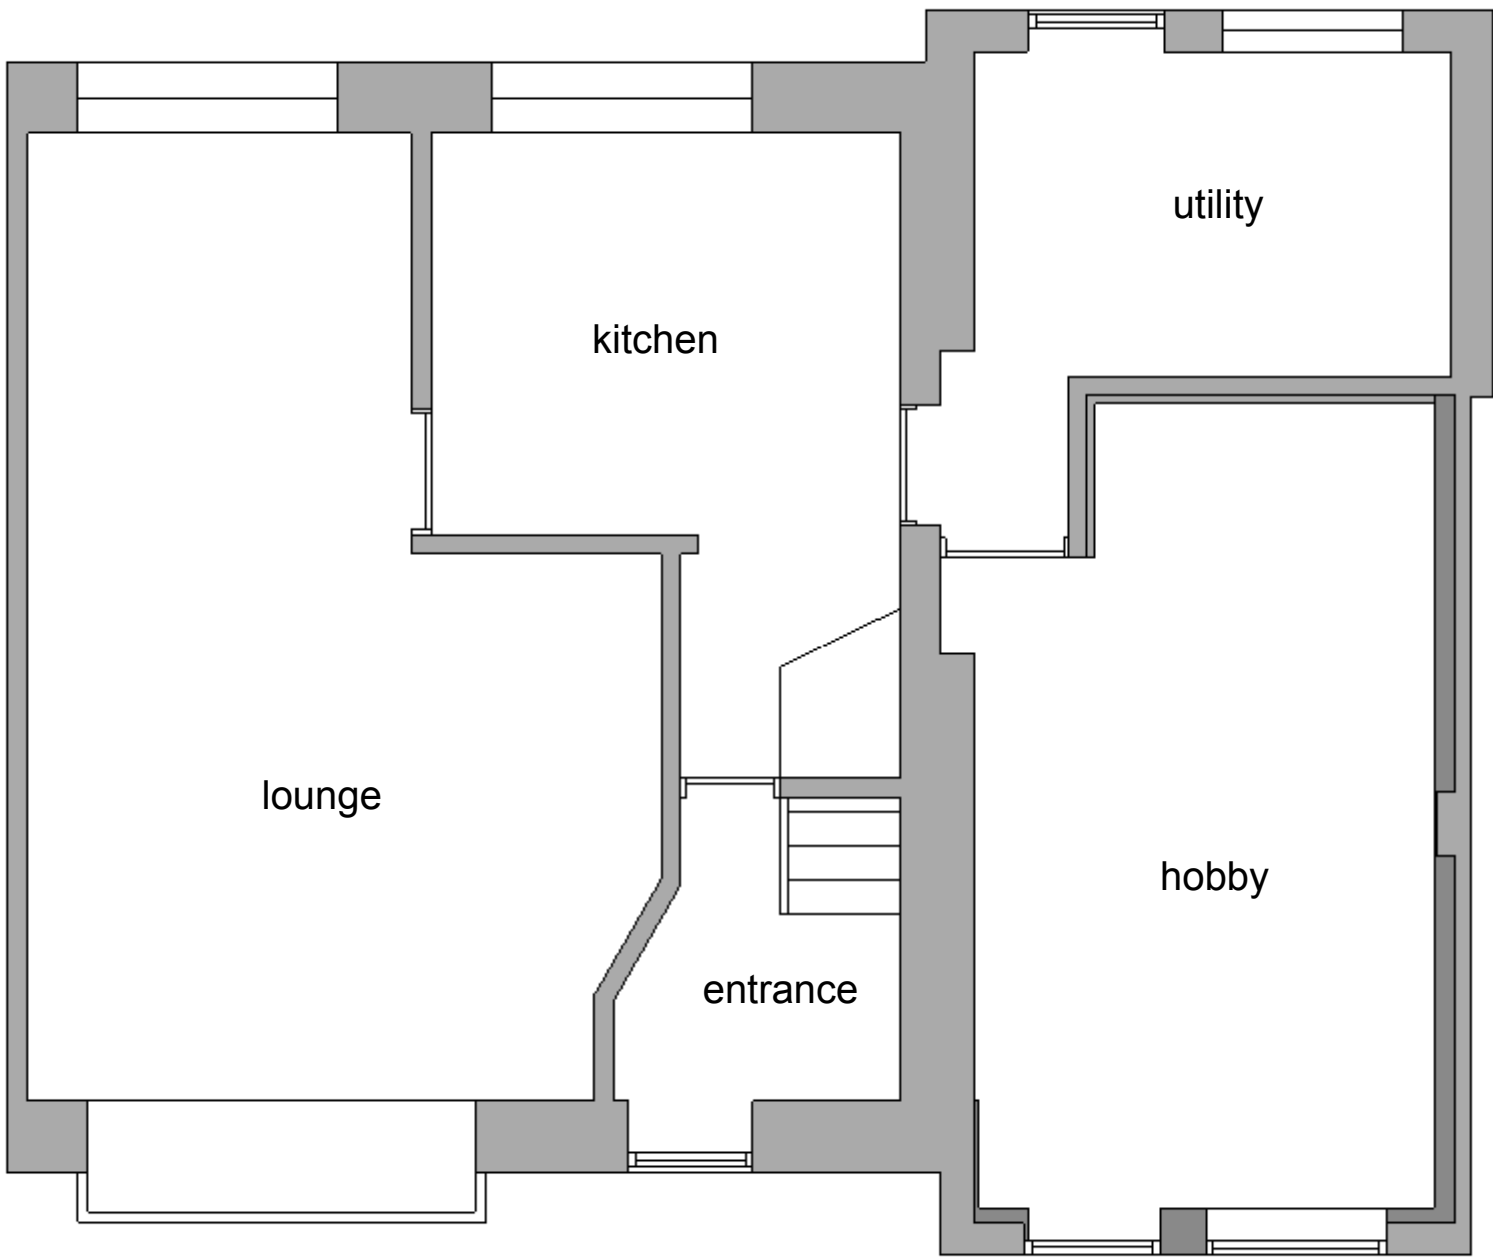

GROUND FLOOR PLAN



FRONT VIEW



REAR VIEW



RIGHT VIEW

SCNL GND ALSP VERD HGR BN ED1 TA
NOSI EN EXROOLF STRF SEBO PR

MESH S MIX MH
for

PROPOSED PLANS
AND ELEVATIONS

AUG 21 1/50 at A1

J158-PL 2A

Julian Warrick

Architectural Design Consultant

SEE your design. Imagine no longer how it looks. SEE how it looks

Email: julian@jwarrick-design-cons.com
Tel: 01775 820123
Mob: 07849 652067
www.JulianWarrick.co.uk
Google +

8 Beech Grove
Donington
Spalding
Lincs
PE11 4XQ