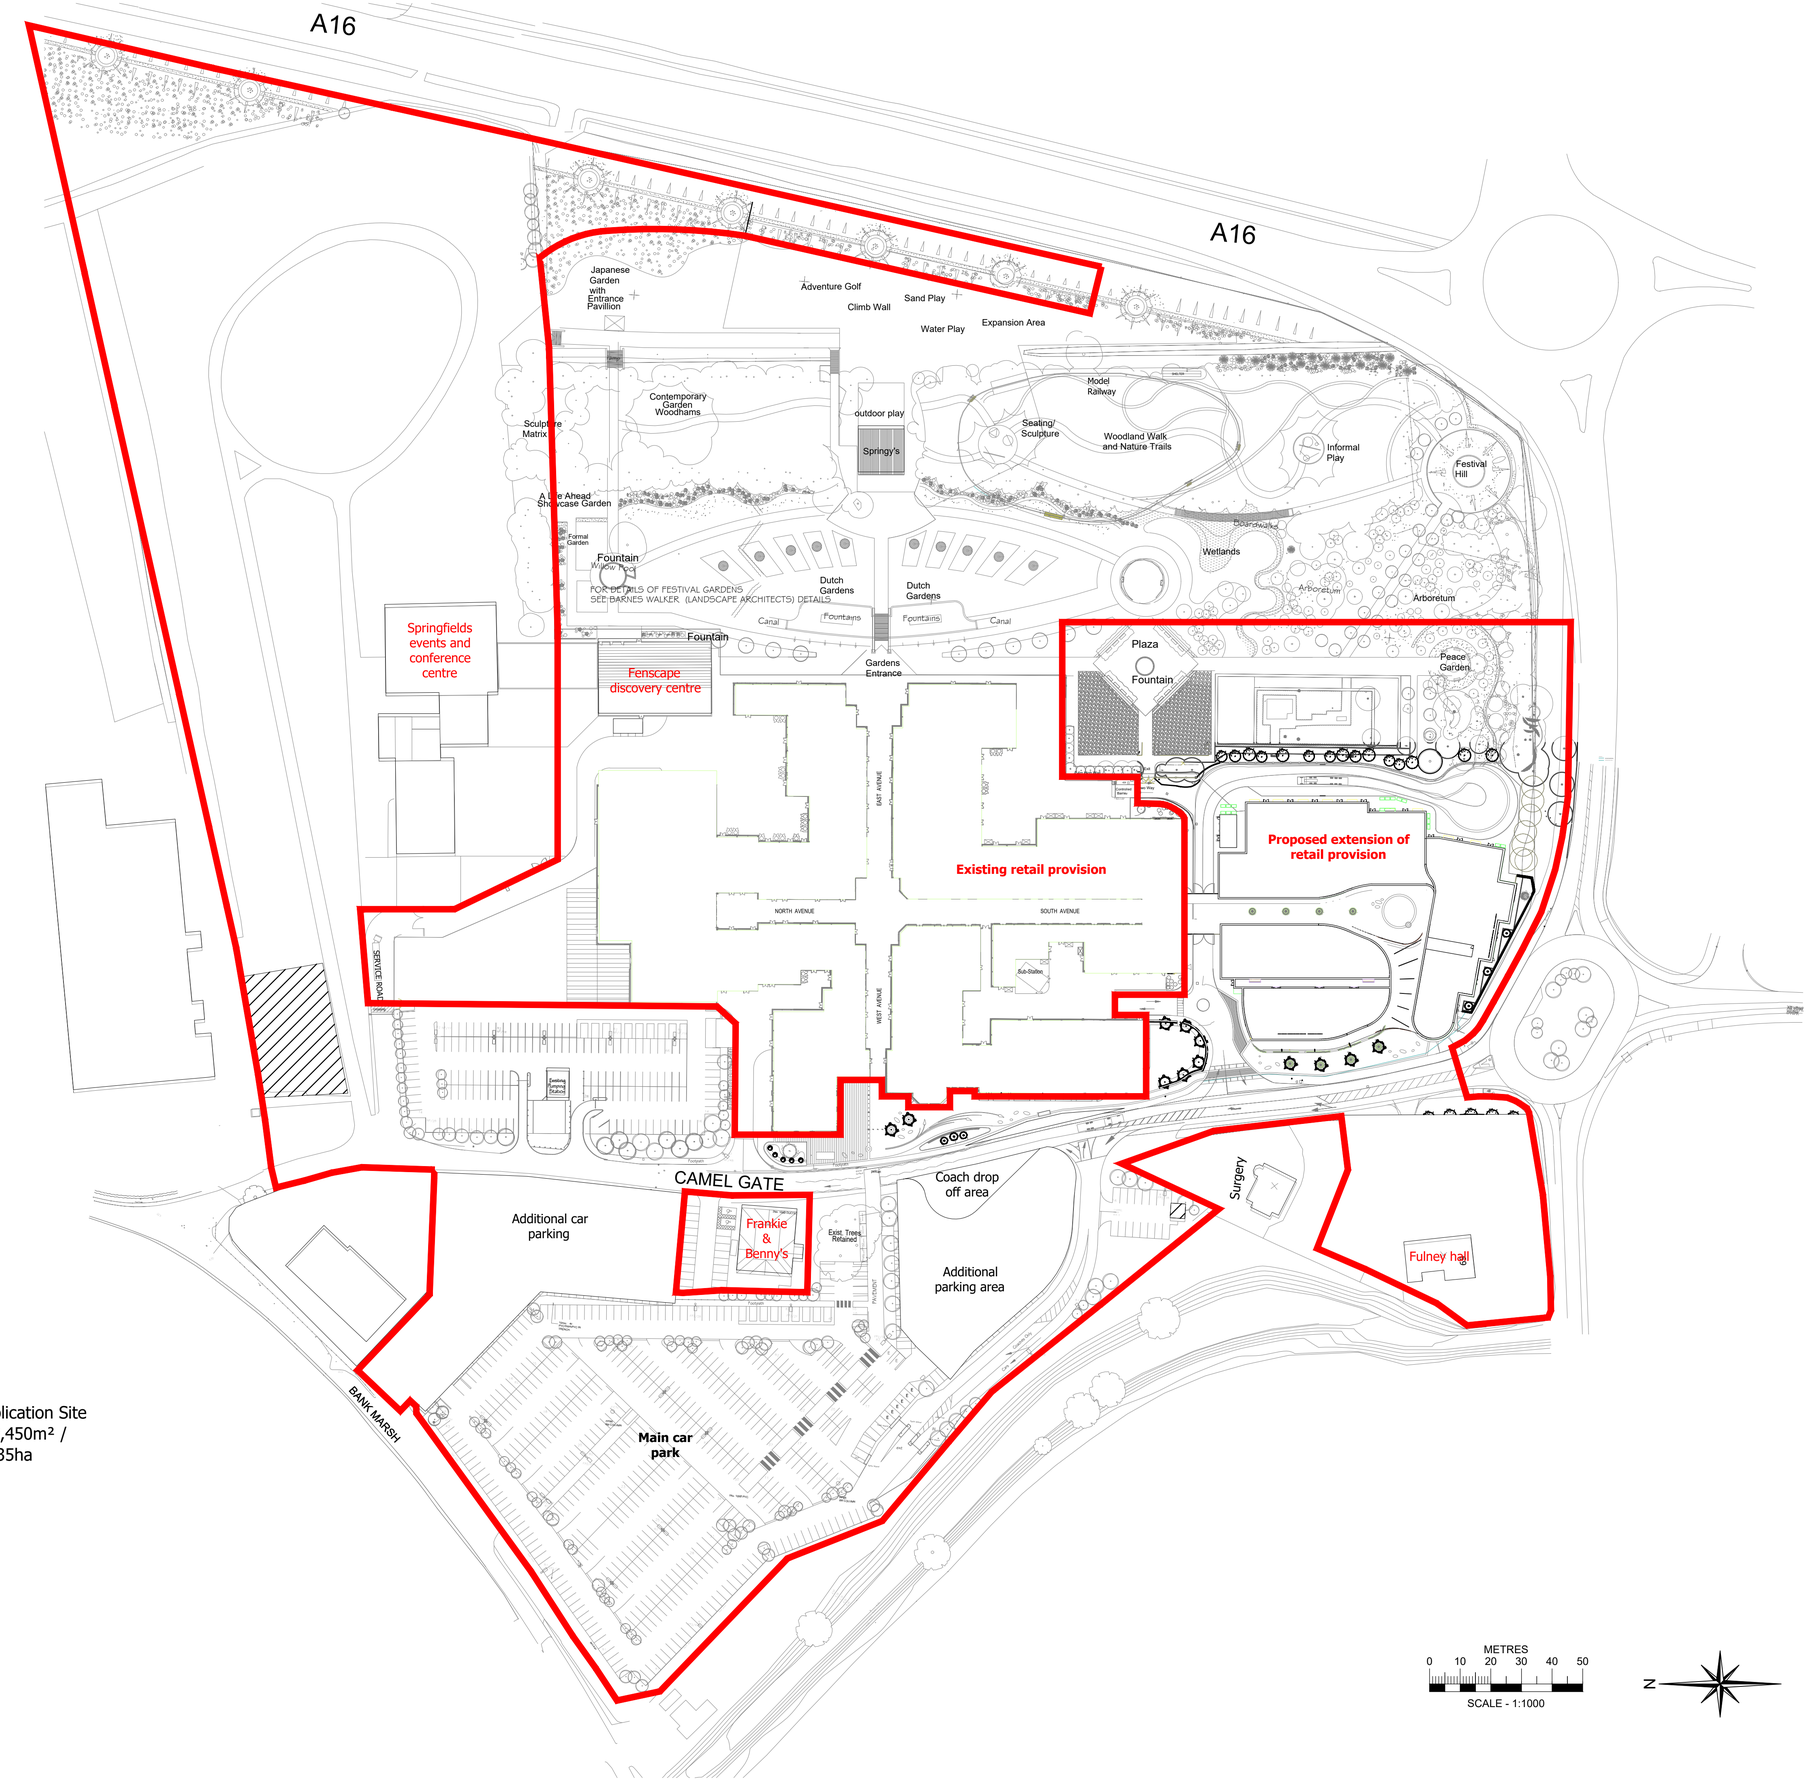


Revision: P4 Date: 25/11/2019 Drawn: AG Checked: AG
Red line adjusted for Planning issue.

Revision: P3 Date: 02/10/2019 Drawn: AG Checked: AG
Drawing updated as per comments.

Revision: P2 Date: 18/09/2019 Drawn: RS Checked: AG
Drawing updated as per comments.

Suitability: PL Planning

Phase 3 Proposals

Boundary Drawing
September 2019

Location:
Springfields Retail Shopping & Festival Gardens
Camelgate, Spalding
PE12 6EU

Client:
UBS Triton Property Fund - SLR Outlets Ltd

UPRN	Originator	Zone	Level	Type	Role	Number	Revision
SPFDS	WBA	SI	XX	DR	A	L02	P4

Date: 01-2018 Drawn: RS Checked: AG Scale: 1:1000@A1 Int Job No: 3841-070
CAD REF:

WATSON BATTY ARCHITECTS
Shires House, Shires Road
Guiseley, Leeds LS20 8EU
Leeds | Loughborough
T: 01943 876 665
E: enquiries@watsonbatty.com
W: www.watsonbatty.com
FUTURE BUILT

Note: Do not Scale from this drawing. All dimensions to be checked on site.