

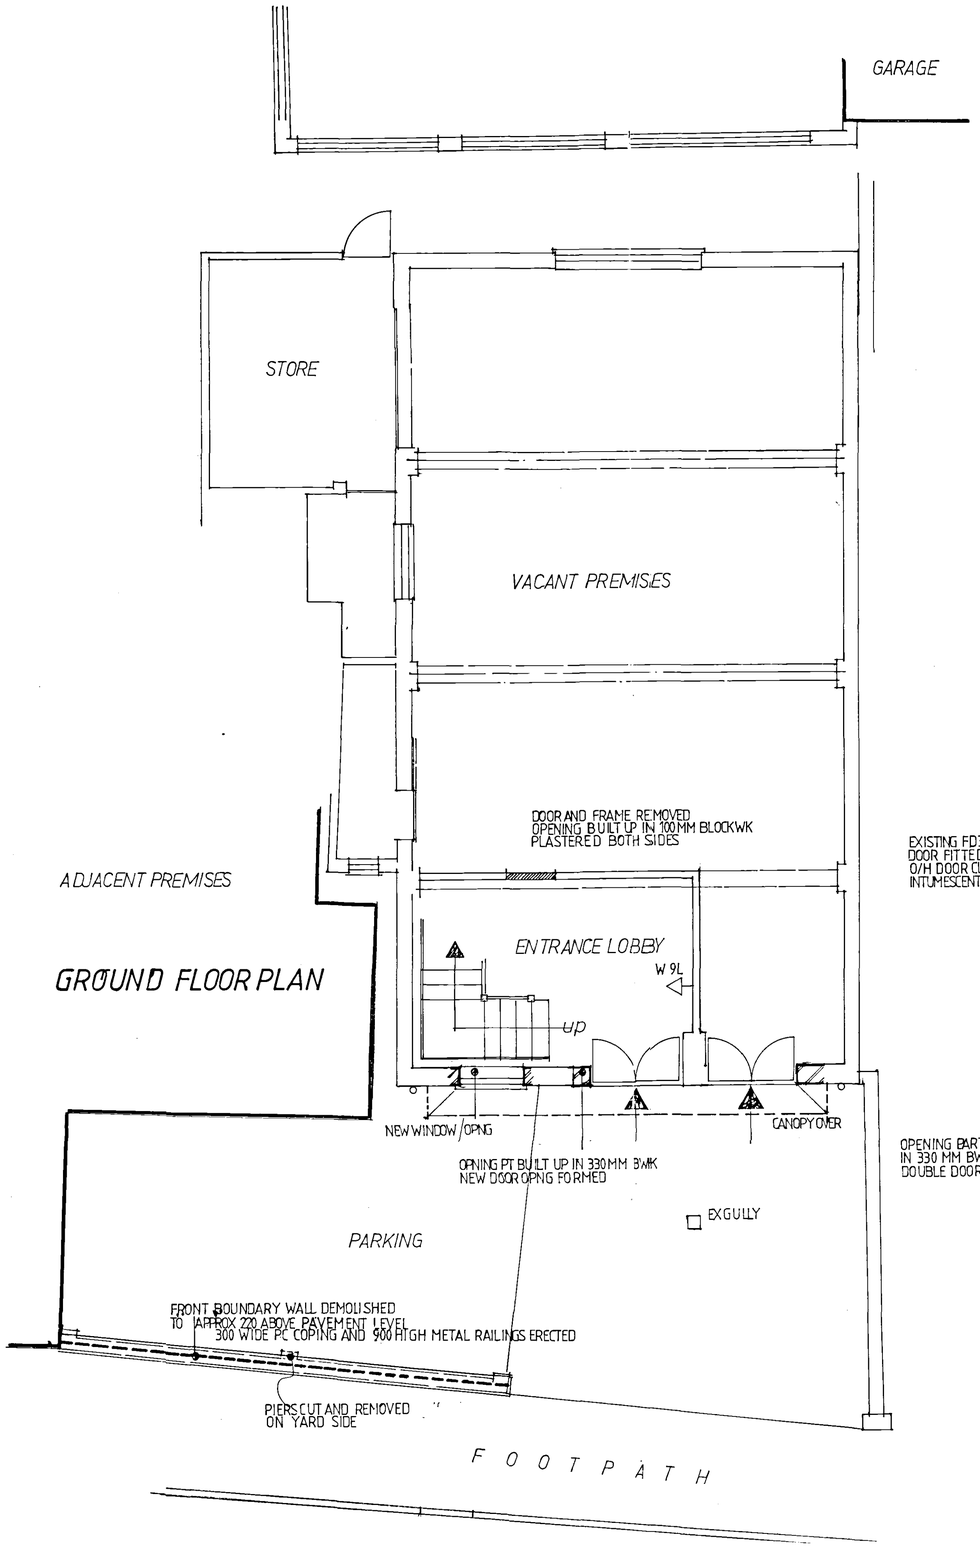



GROUND FLOOR PLAN

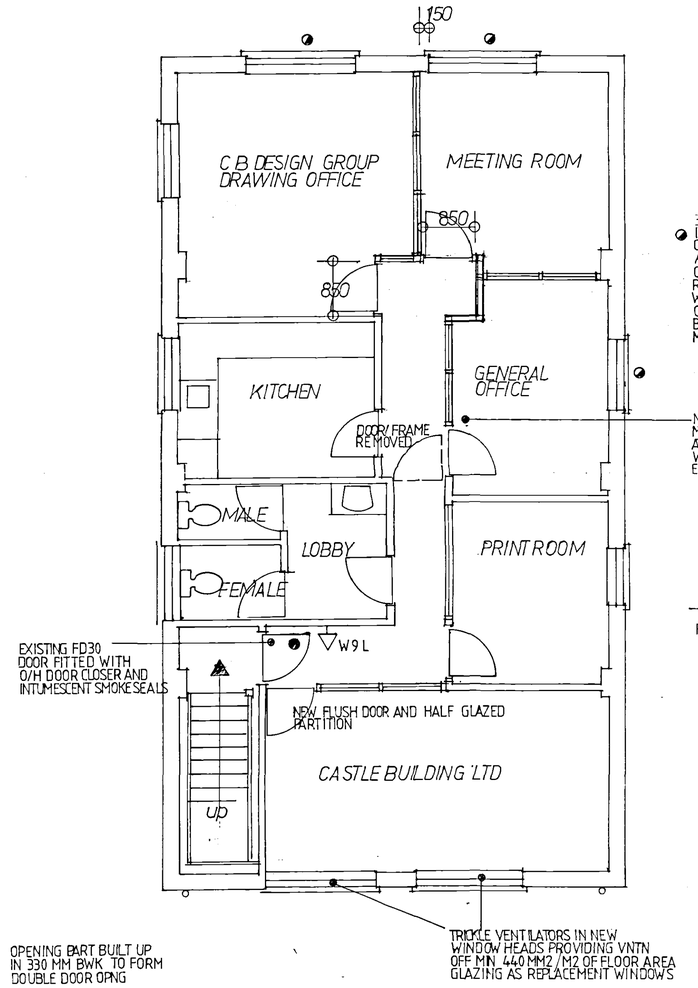

FIRST FLOOR PLAN

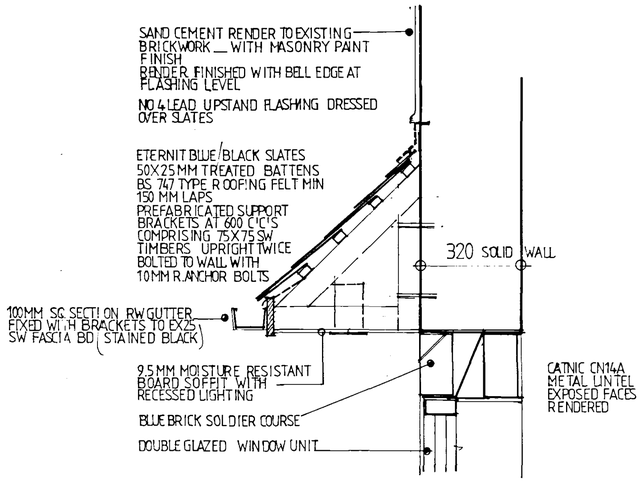

HEAD DETAIL 'X'

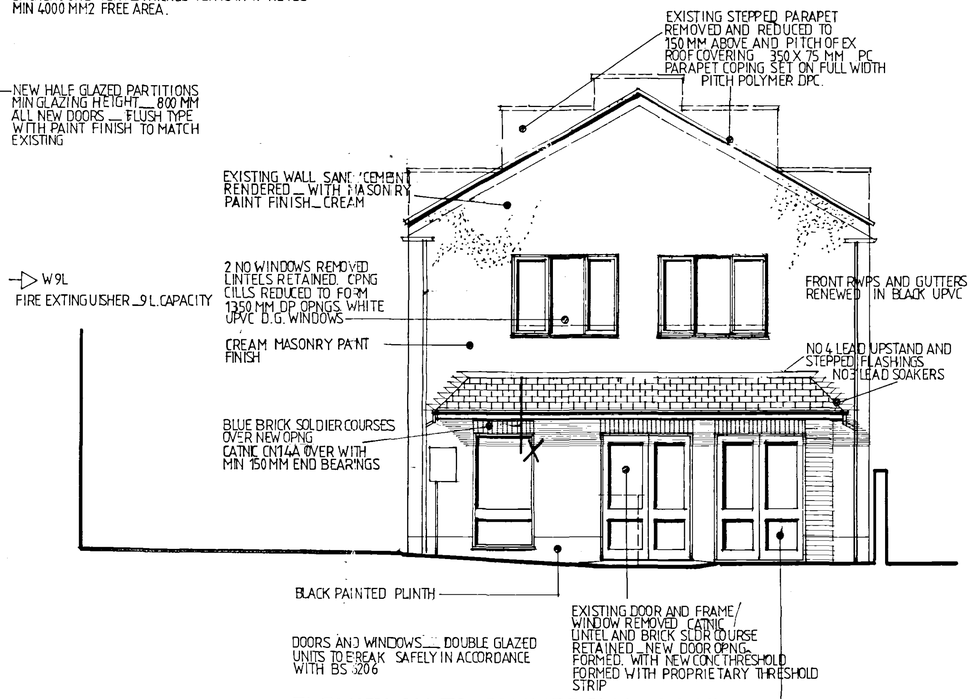

ELEVATION TO COMMERCIAL ROAD

DETERMINED PLAN

14 AUG 2003

A MINOR AMENDMENTS 14.8.03

C. B. DESIGN GROUP

PROPOSED ALTERATIONS TO
24 COMMERCIAL ROAD
SPALDING

1001.3.3A