
OS Sitemap®

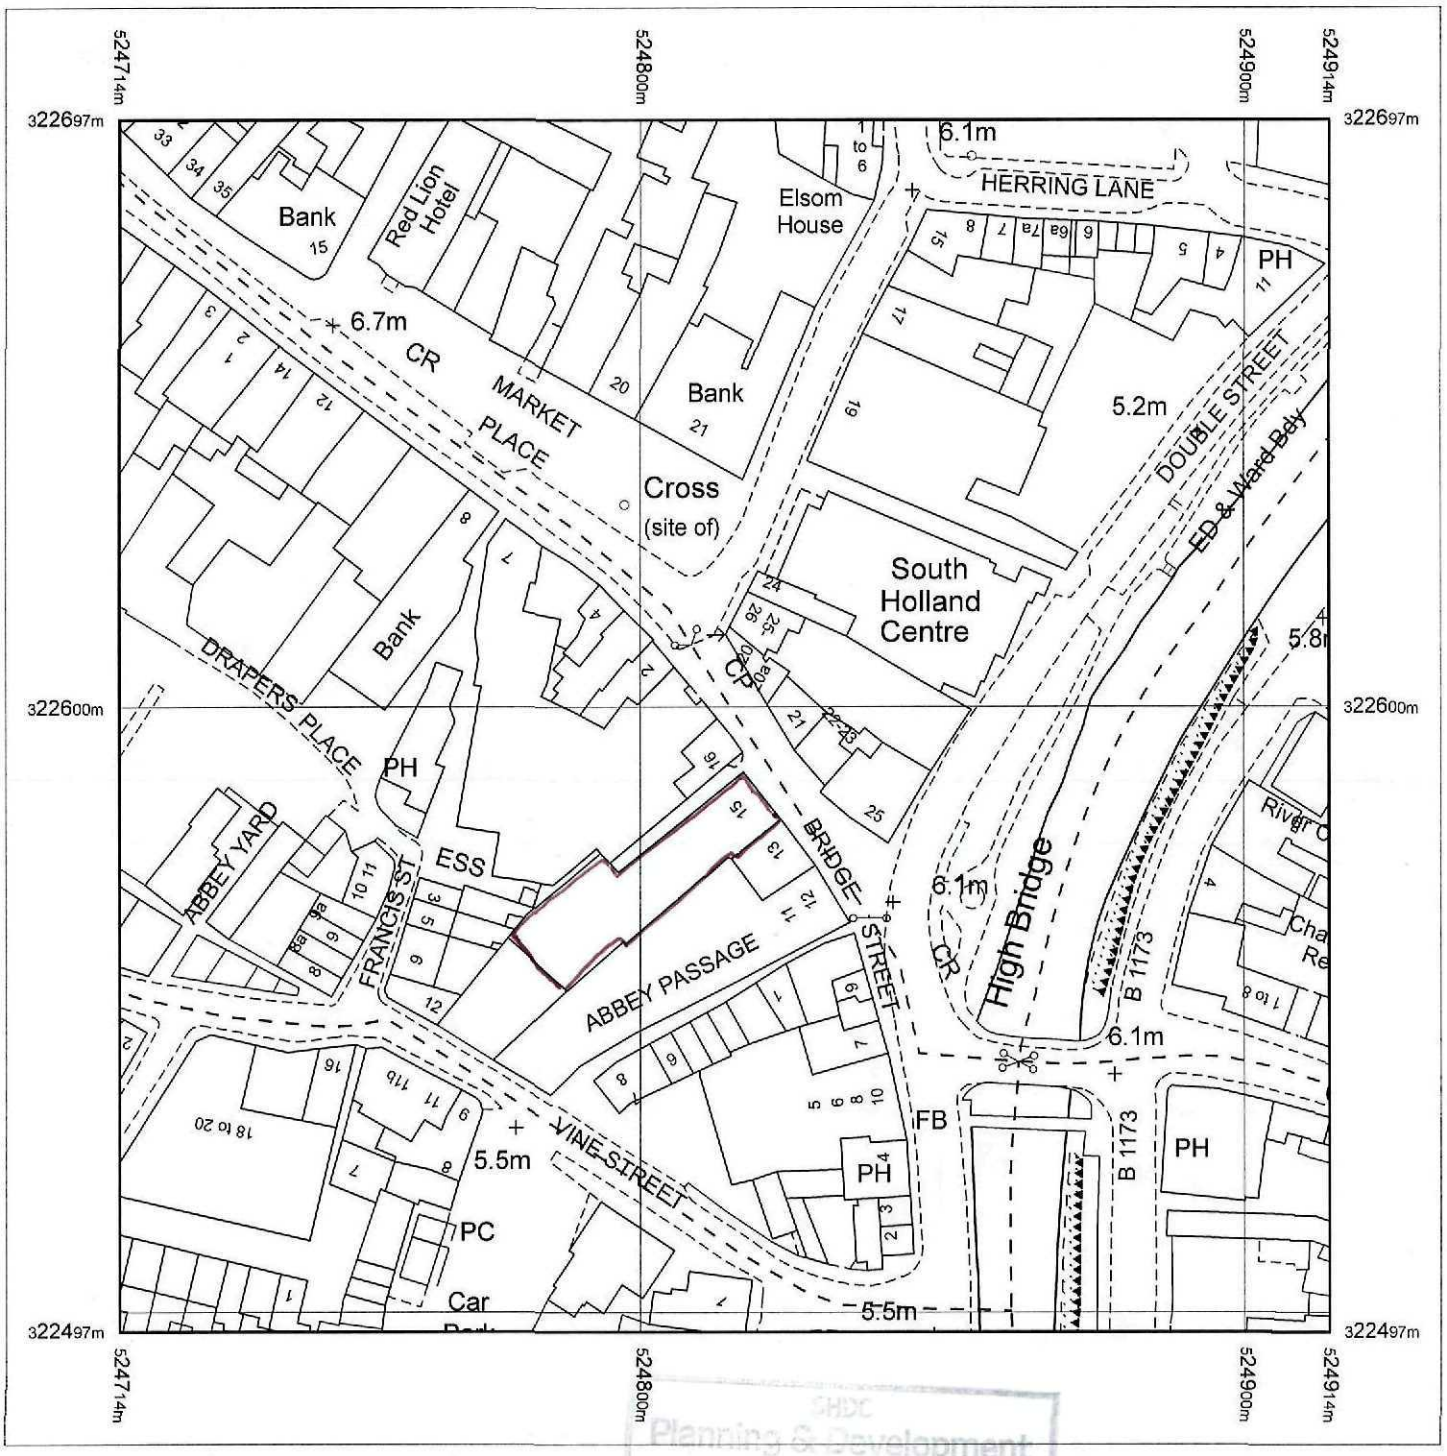

Produced 12.10.2010 from the Ordnance Survey National Geographic Database and incorporating surveyed revision available at this date. © Crown Copyright 2010.

Reproduction in whole or part is prohibited without the prior permission of Ordnance Survey.

Ordnance Survey, the OS Symbol and OS Sitemap are registered trademarks of Ordnance Survey, the national mapping agency of Great Britain.

The representation of a road, track or path is no evidence of a right of way.

The representation of features as lines is no evidence of a property boundary.

Part or all of this OS Sitemap is enlarged from mapping produced at one or more of the following scales: 1:1250, 1:2500, 1:10000.

SHDC
Planning & Development
19 OCT 2010
Ref: 0880-10

Metres
0 20 40

Scale 1:1250

Supplied by: **Meridian Maps**
Serial number: 01083200
Centre coordinates: 524814.25 322596.75


Further information can be found on the OS Sitemap Information leaflet or the Ordnance Survey web site: www.ordnancesurvey.co.uk

15 Bridge Street

Spalding


PE11 1XA

Option 1 - Trough Lit Sign on 30mm Timber fascia

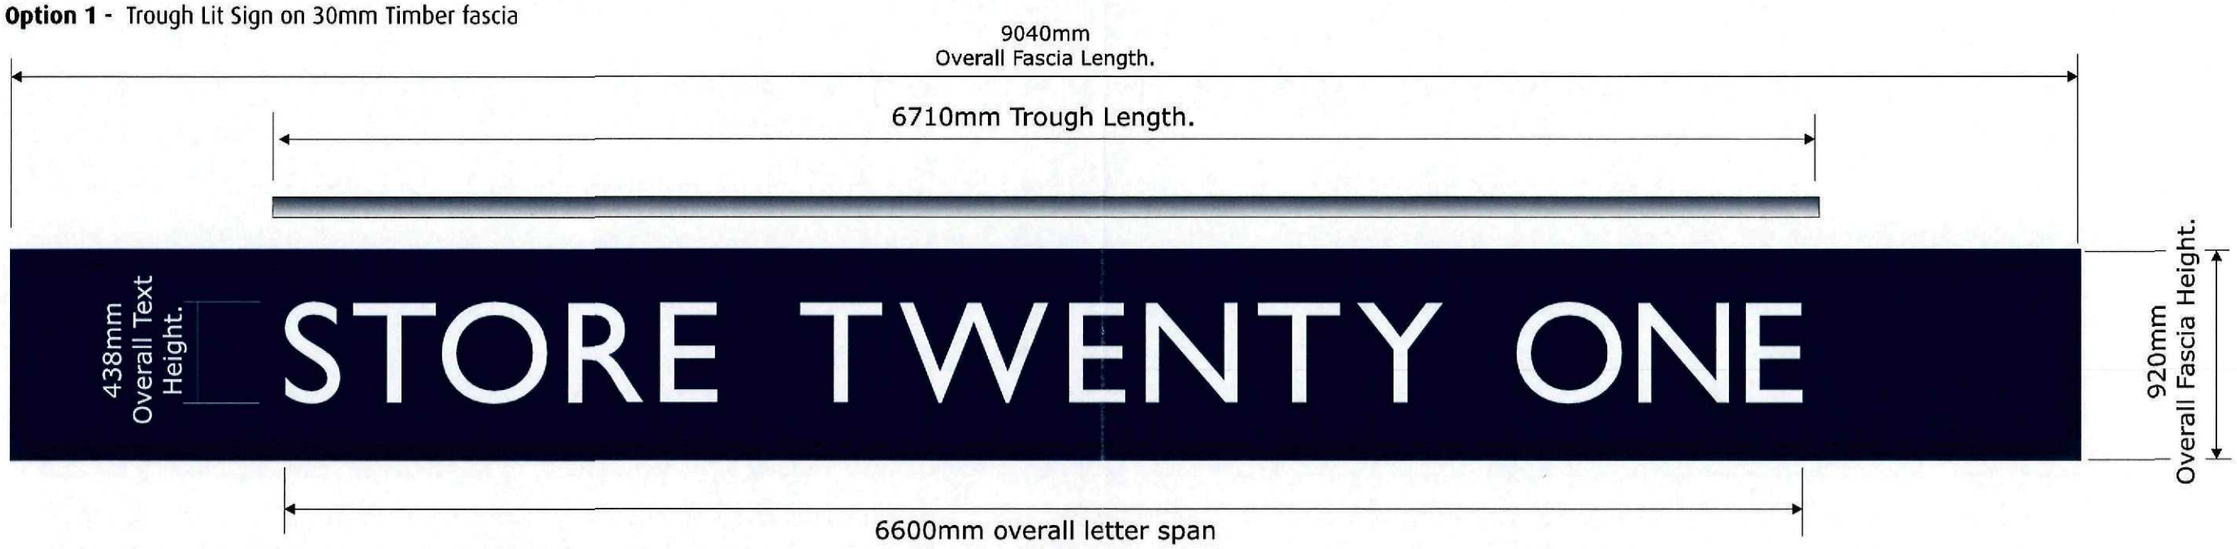





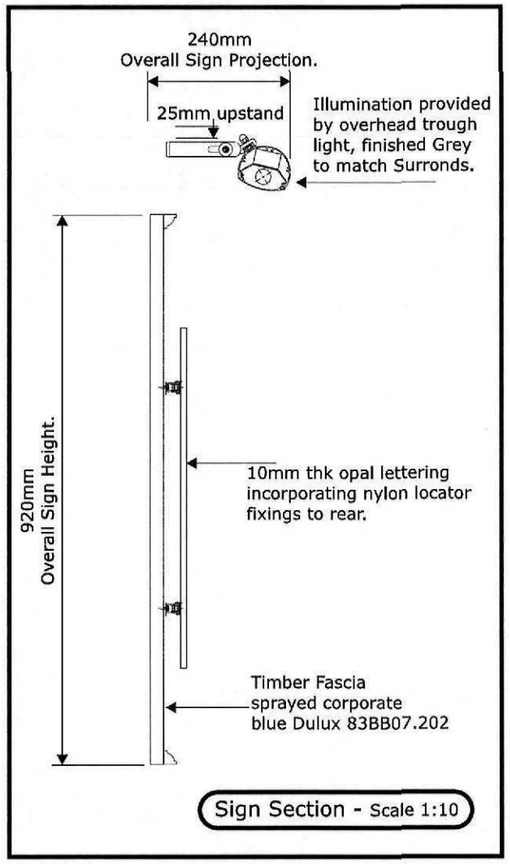

Sign Section - Scale 1:10

SHDC
Planning & Development
19 OCT 2010
Ref: 0880-10

NIS SIGNS (LEICESTER) LTD
65 OAKLAND ROAD, LEICESTER, LE2 6AN.
Tel: 0116 270 6228. Fax: 0116 270 3347
Email: info@signs-nis.co.uk
Web: www.signs-nis.co.uk

Client: Store Twenty One	Drawing No: 10229-Spalding-RevA		Rev No: C	Revision Notes: B: Changed to Wooden Fascia C: Letter height altered.
Address: Spalding	Job Location: U:\jobs/Store21/Sites/Spalding		Scale: as detailed	
	Drawn By: AL	Checked By:	Date: 15/07/10	

All site dimensions to be verified prior to manufacture.
Do not scale from this drawing
Copyright 2010. This document is the property of Nis Signs (Leicester) Ltd and must not be used, reproduced or disclosed to any persons without the written consent of Nis Signs (Leicester) Ltd.