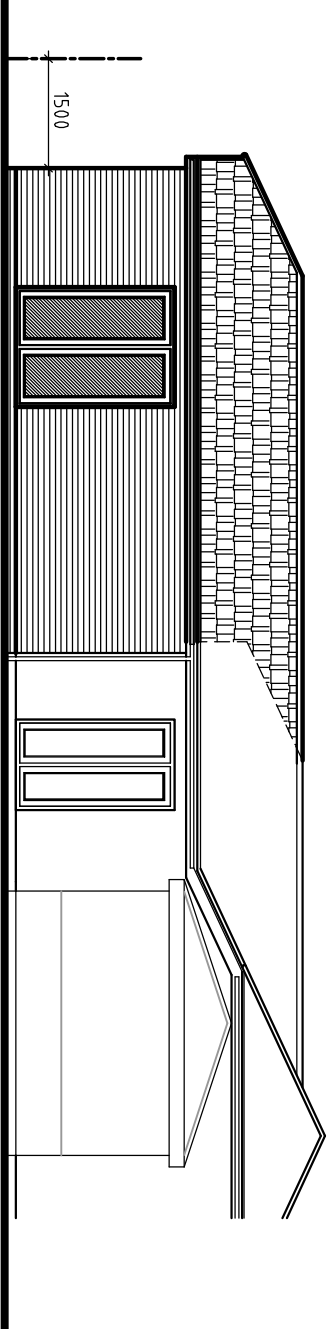
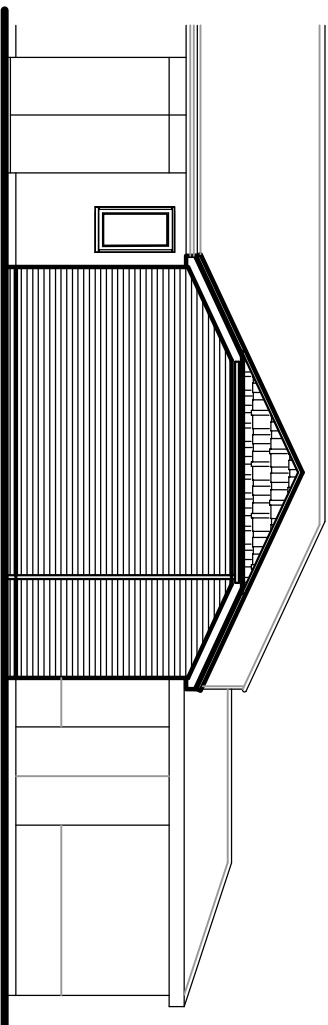
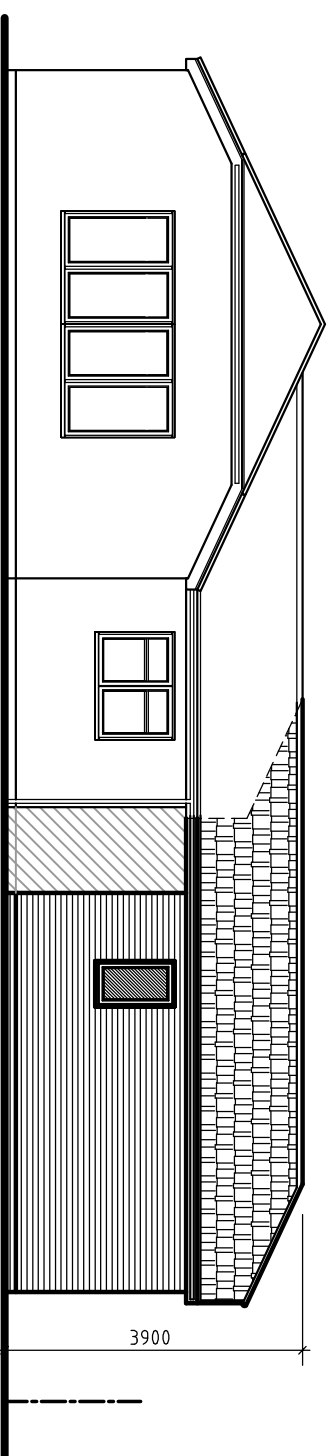




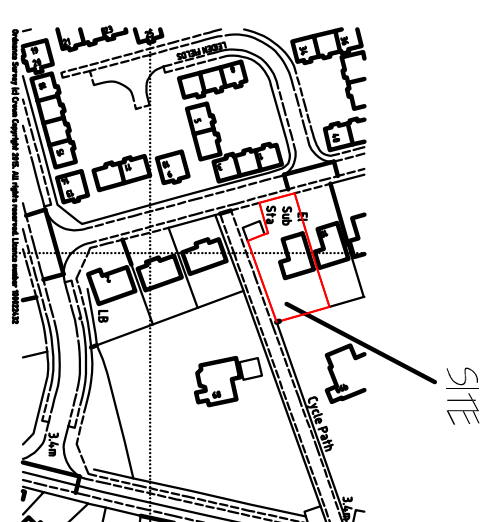
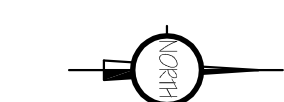
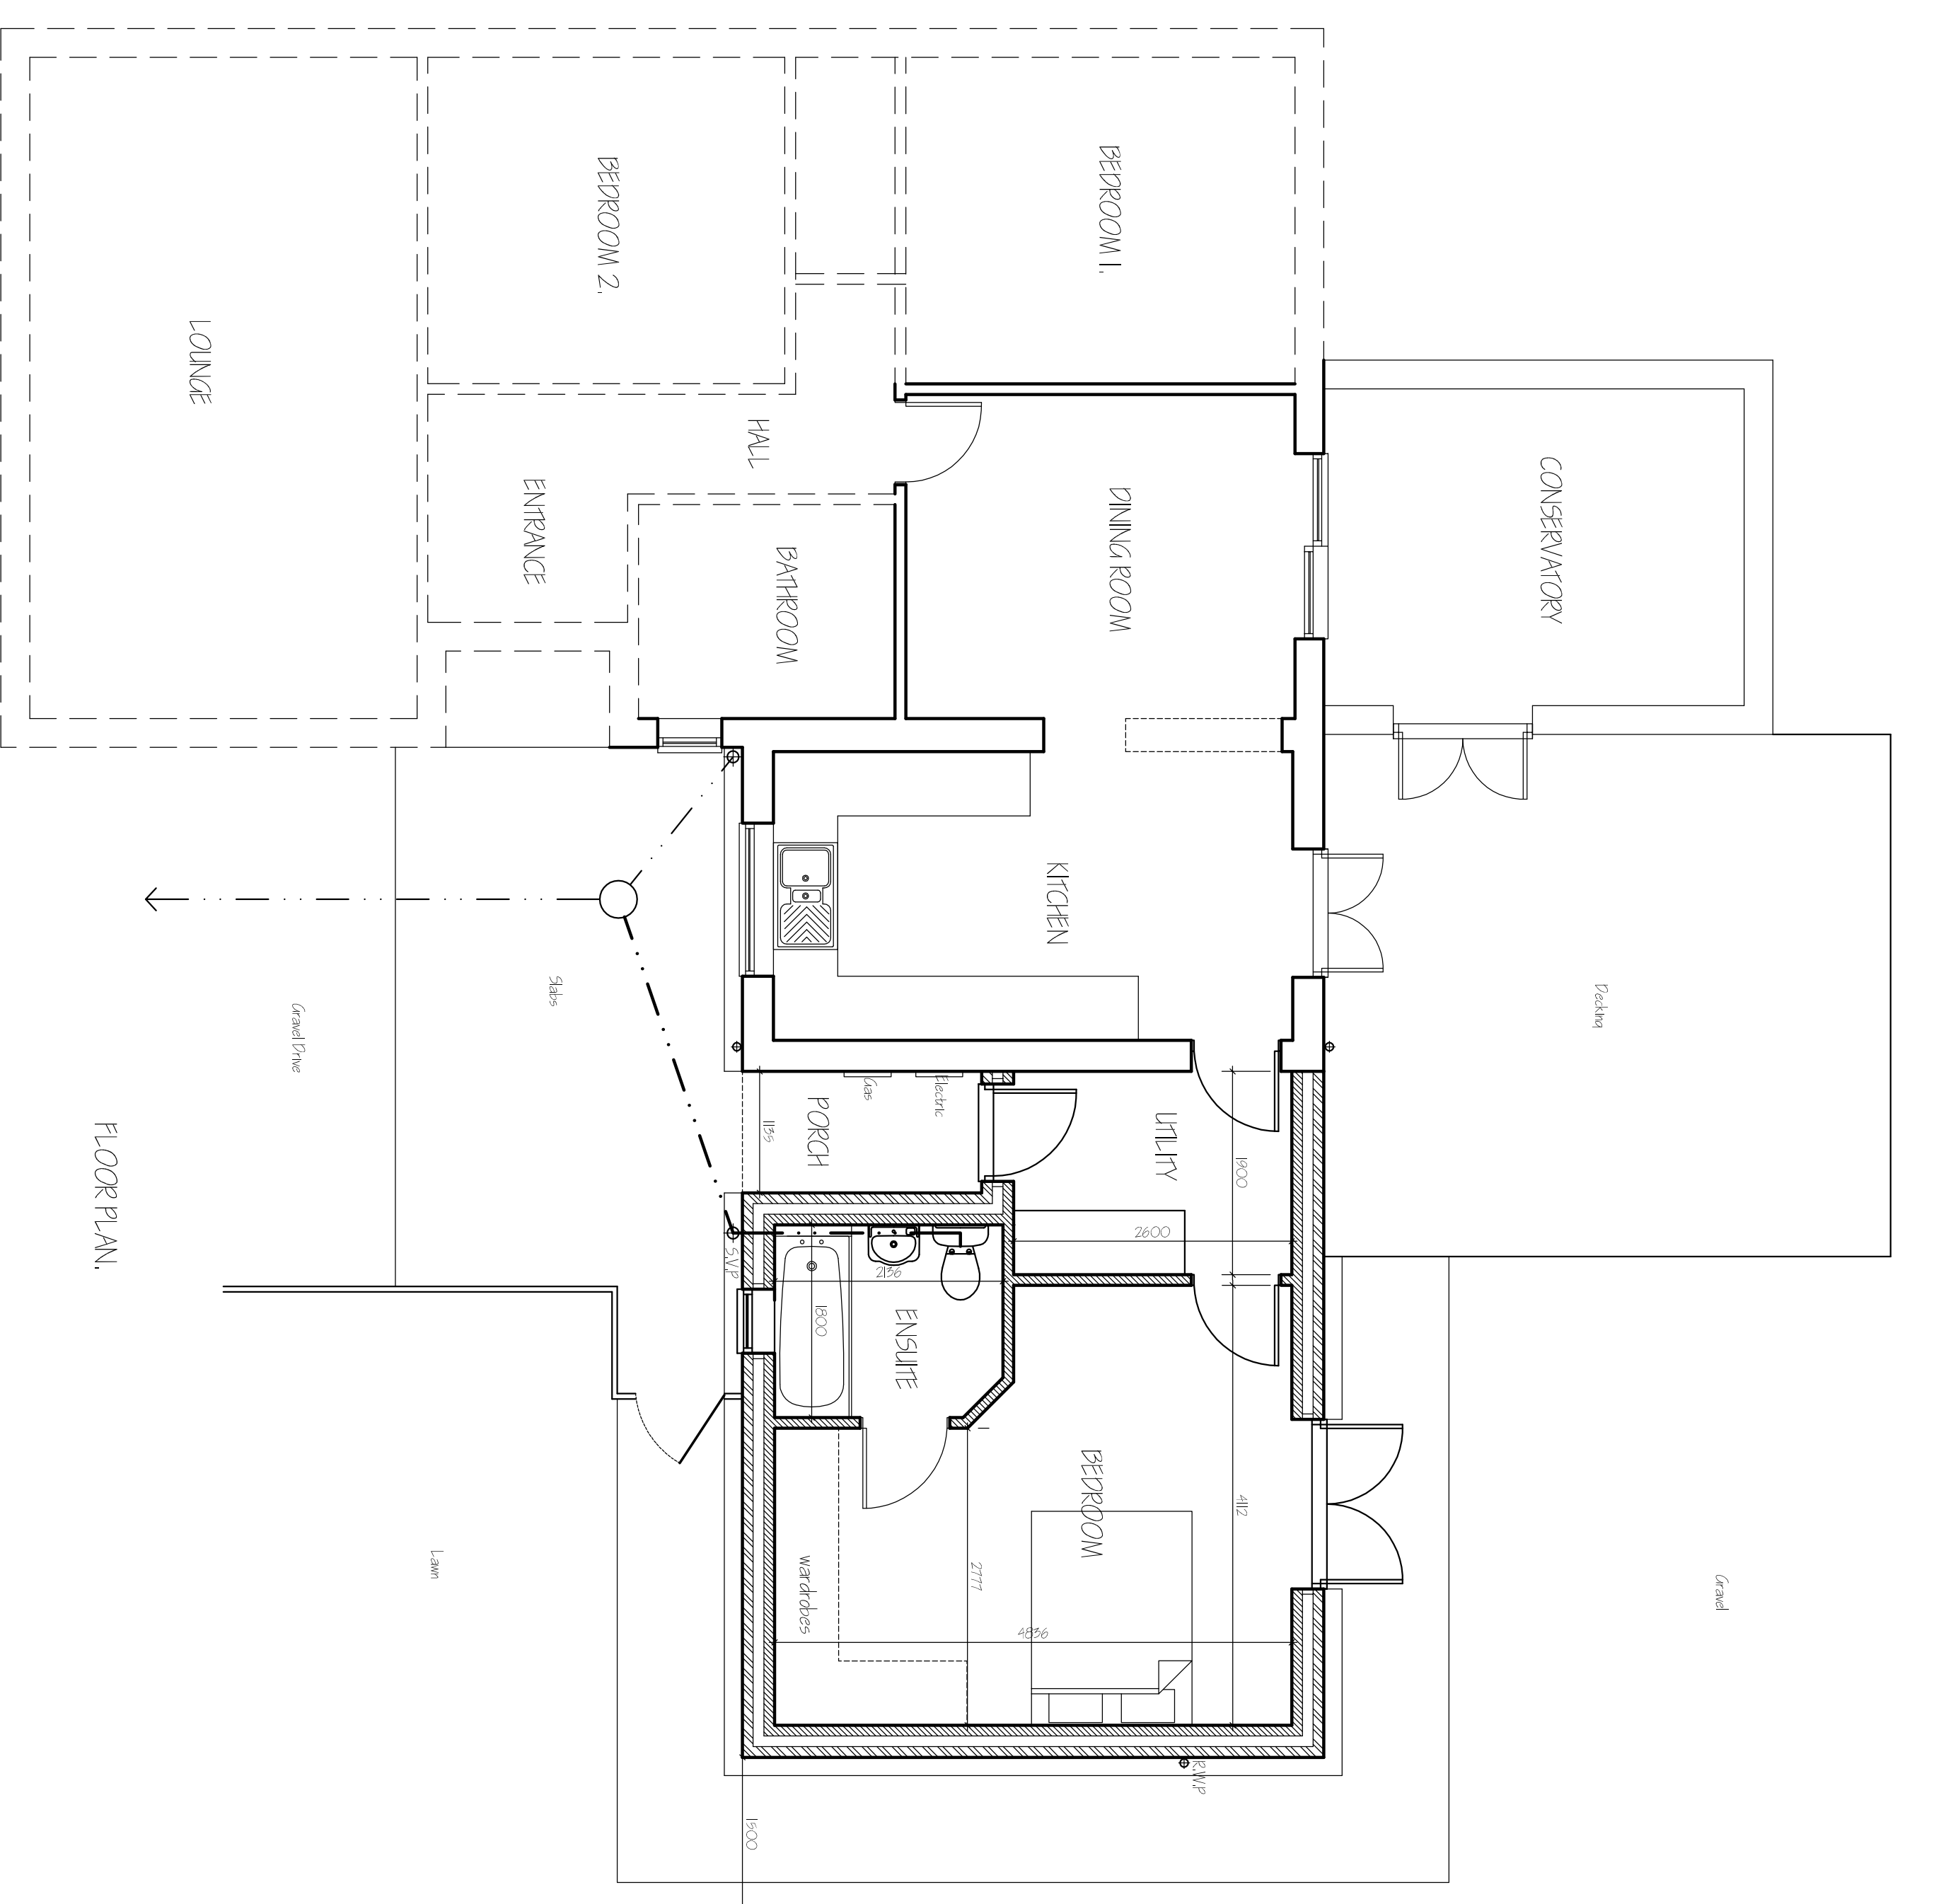
REAR ELEVATION.



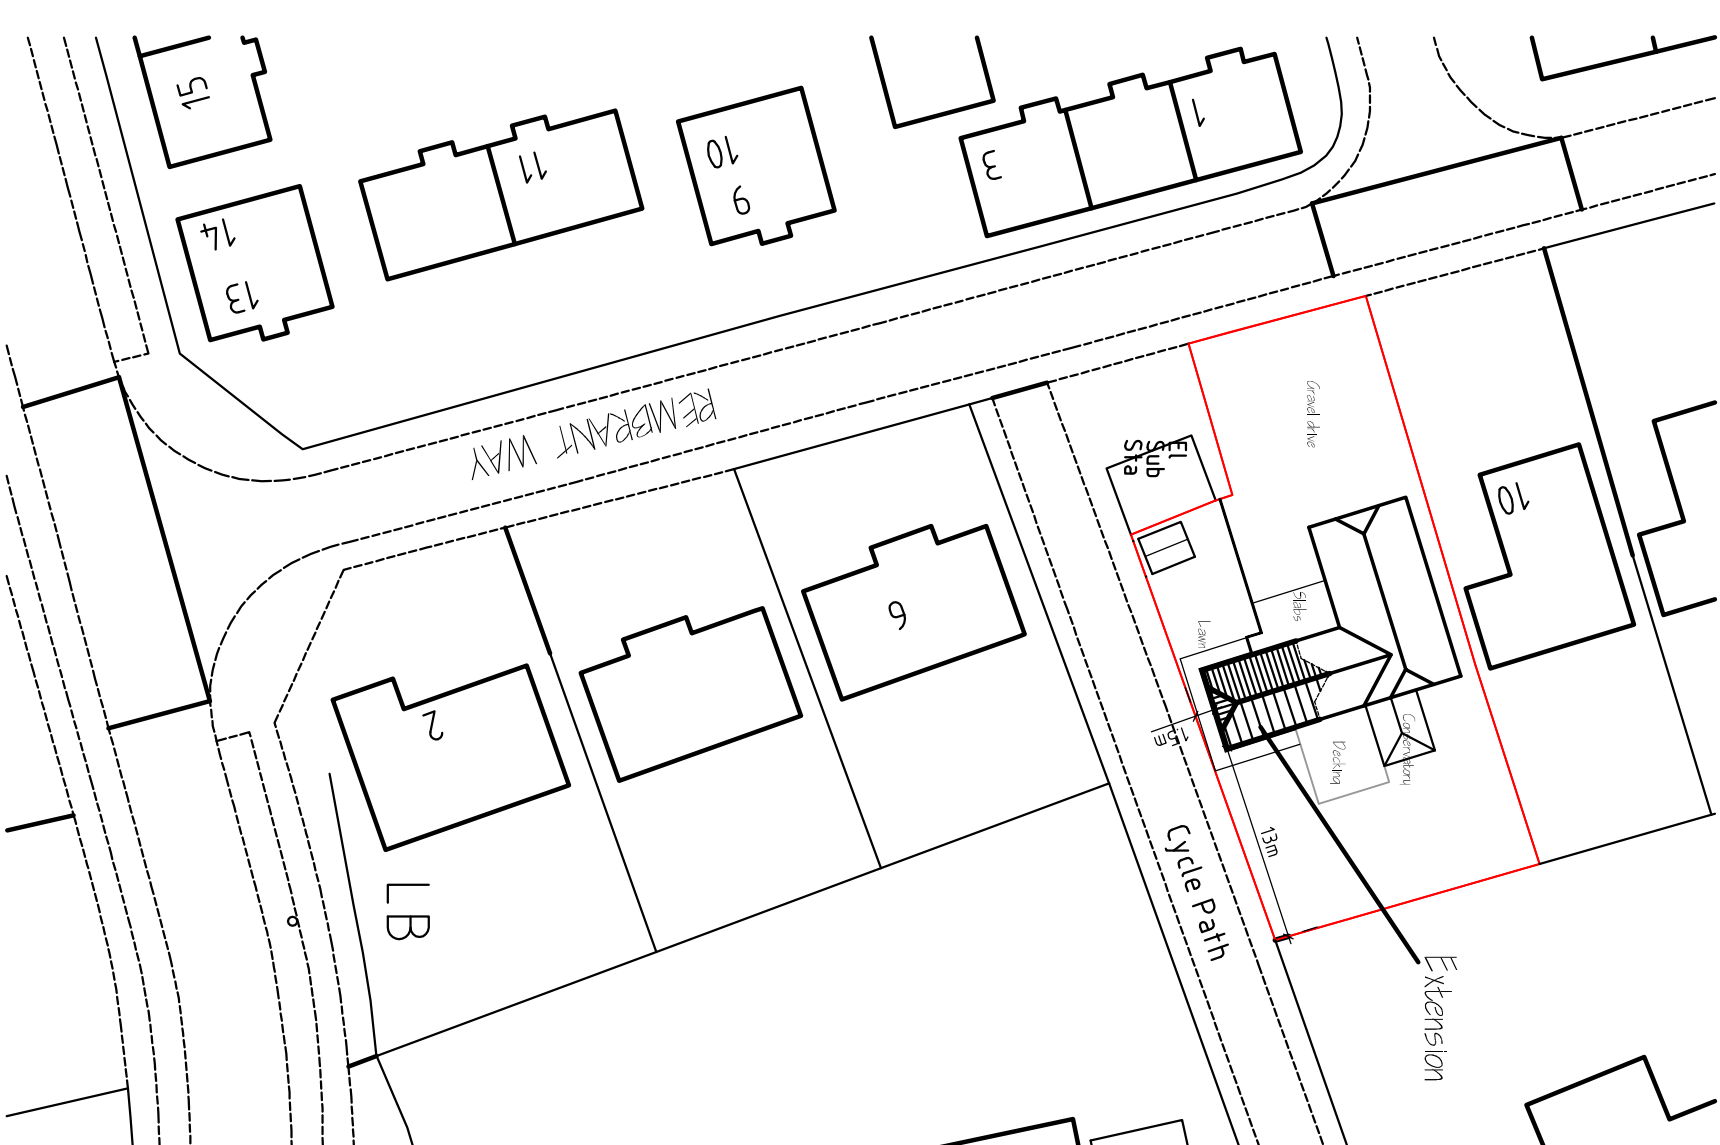
SIDE ELEVATION.



FRONT ELEVATION.

LOCATION PLAN  
1/2500.

FLOOR PLAN.

SITE LAYOUT PLAN  
1/500.[illegible]

**G. R. MERCHANT LTD.**  
I.ENG AMICE FWO  
ARCHITECTURAL, STRUCTURAL  
AND LAND DRAINAGE  
CONSULTANTS  
4 Wrights Mews  
12A Park Road, Holbeach,  
Spalding, Lincs. PE12 7EE  
Tel: 01 406 490800  
Fax: 01 406 490801  
E-Mail: [grmerchant@btconnect.com](mailto:grmerchant@btconnect.com)

**Project**  
SLOPE EXTENSION & ALTERATIONS,  
8 REMBRANT WAY  
SPALDING,  
SPALDING, LINC'S, PELL SHX

Client  
MR & MRS M CRAMPTON.

FLOOR PLANS & ELEVATIONS - PROPOSED.  
SITE PLANS.

|          |     |
|----------|-----|
| 2843-15. | 02. |
|----------|-----|

|   |   |
|---|---|
| <p>  </p> <p>         AUGUST 2015.       </p> | <p>  </p> <p>         SLIP.       </p> |
|---|---|

## DO NOT FORGET THIS DRAWING