


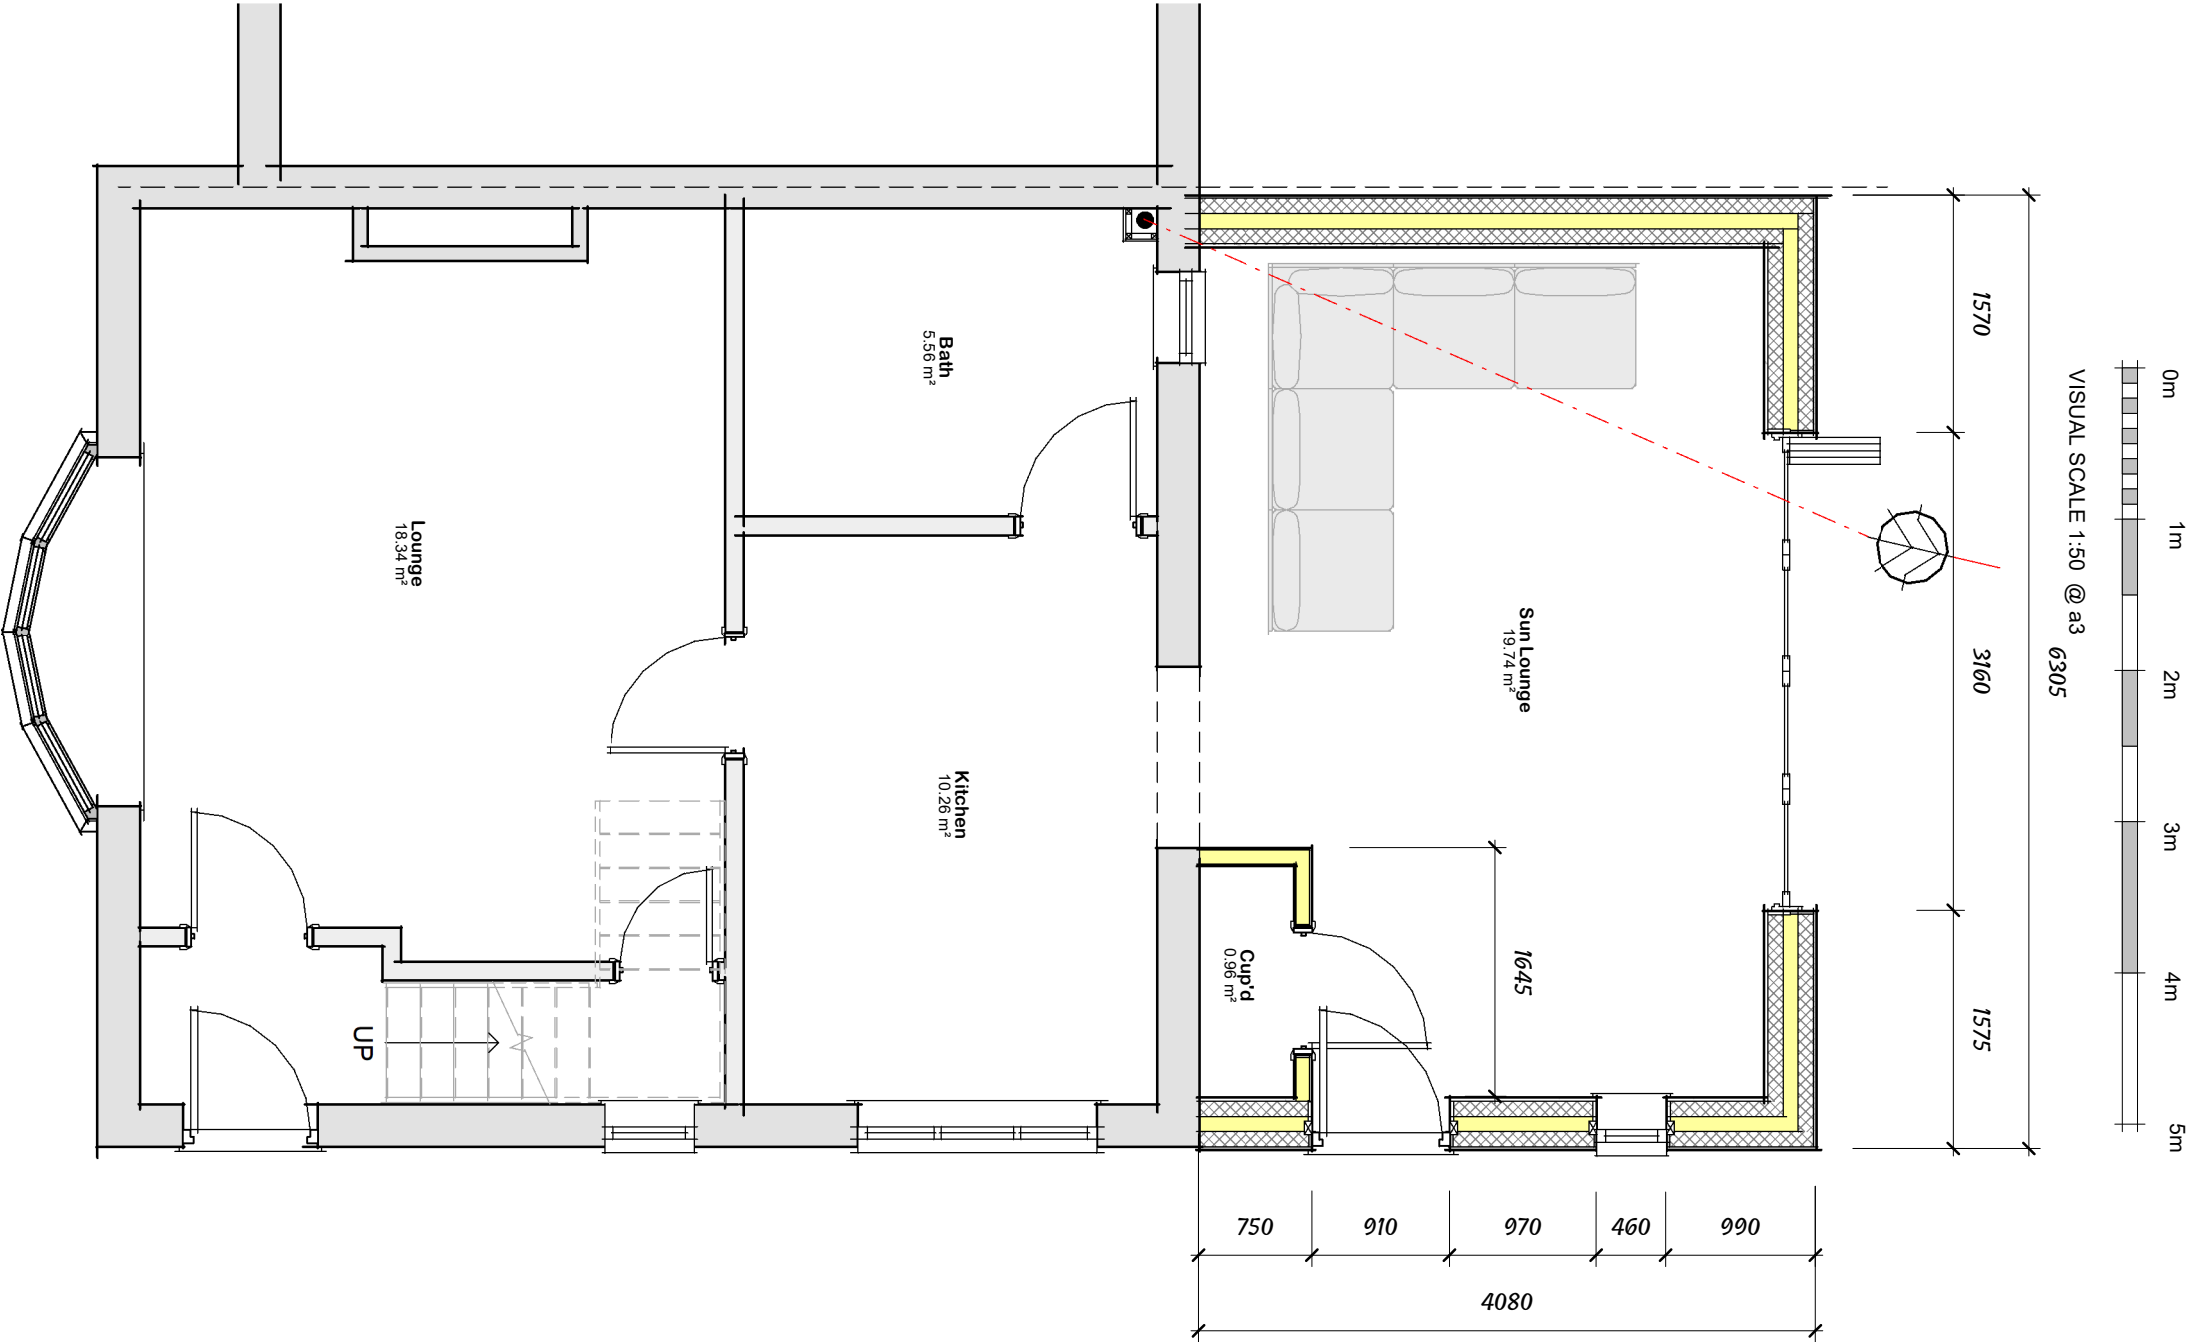

Proposed Ground Floor Layout

Drg No 2848 / 06 rev B

