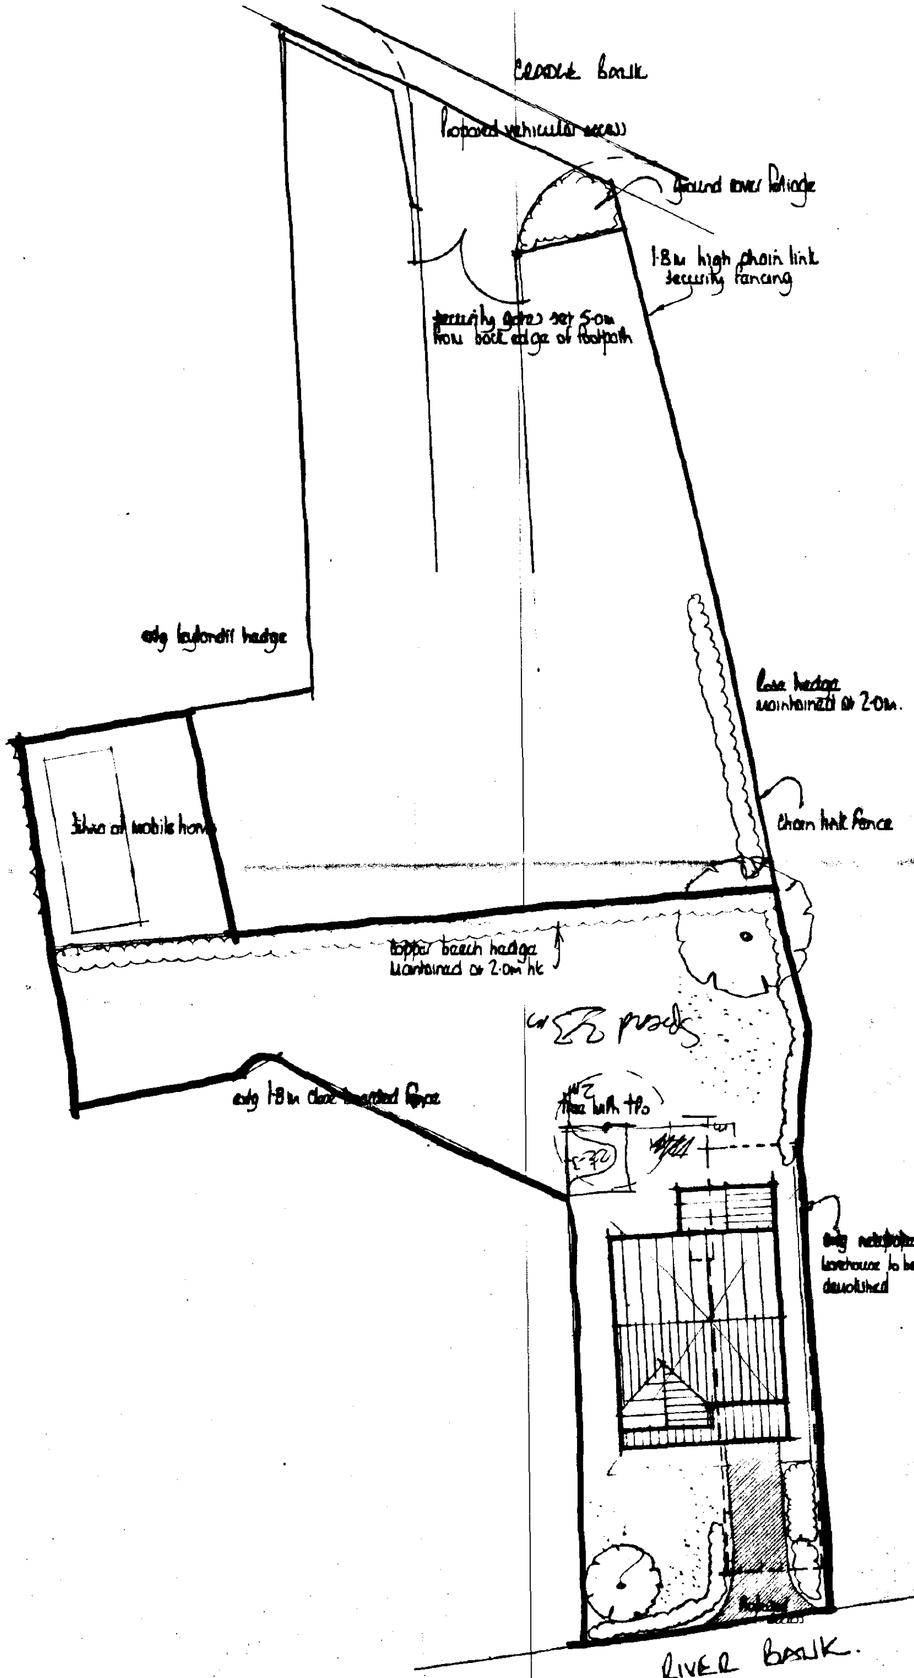

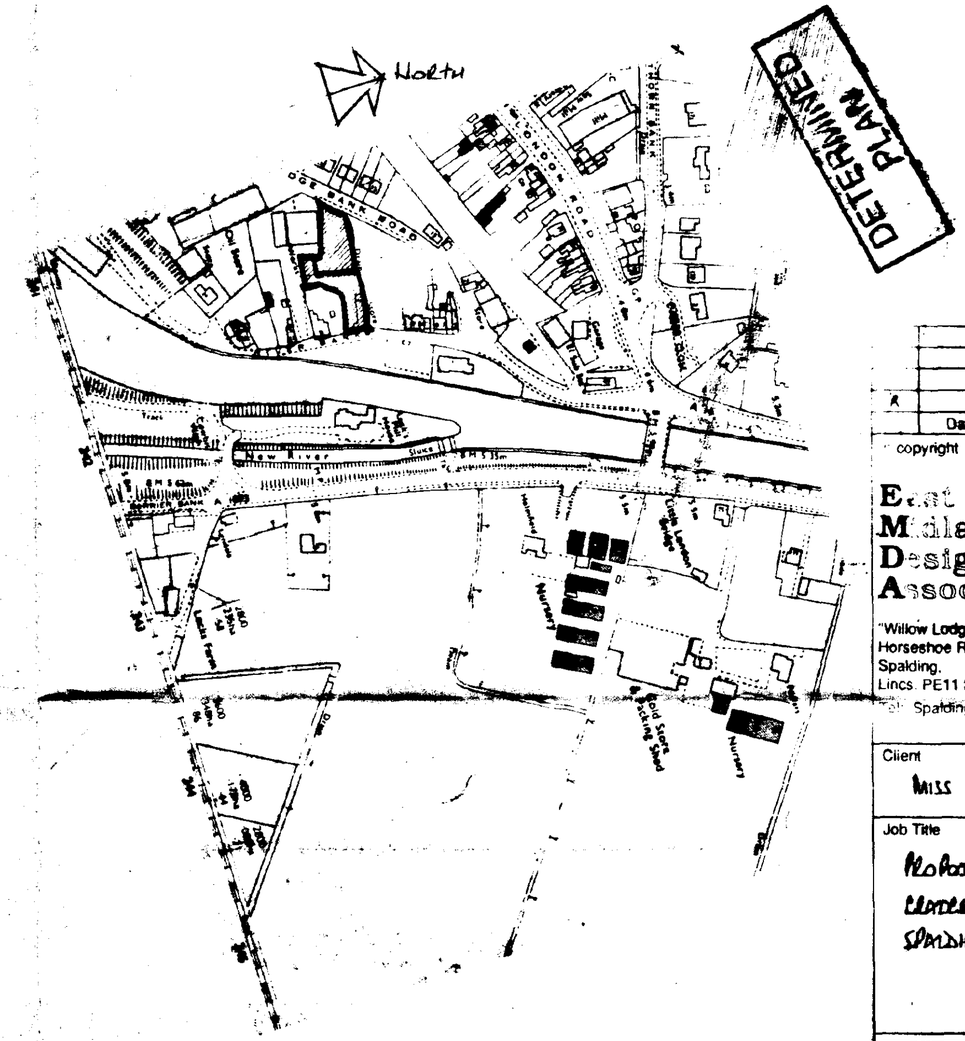

SOUTH HOLLAND DC
PLANNING
16 SEP 1996
Ref: 0880/96

copyright

East Midlands Design Associates

"Willow Lodge",
Horseshoe Road,
Spalding,
Lincs. PE11 3JA
Tel: Spalding (0775) 767958

Client
MISS A BATES

Job Title
PROPOSED RE-DEVELOPMENT AT CLARKE BANK SPALDING.

Drawing Title
BLOCK & LOCATION PLANS

Scale
1:200 & 1:2500

Date Sept 95 | Drawn by DL

Drg. No. 95/58/01 | Rev