
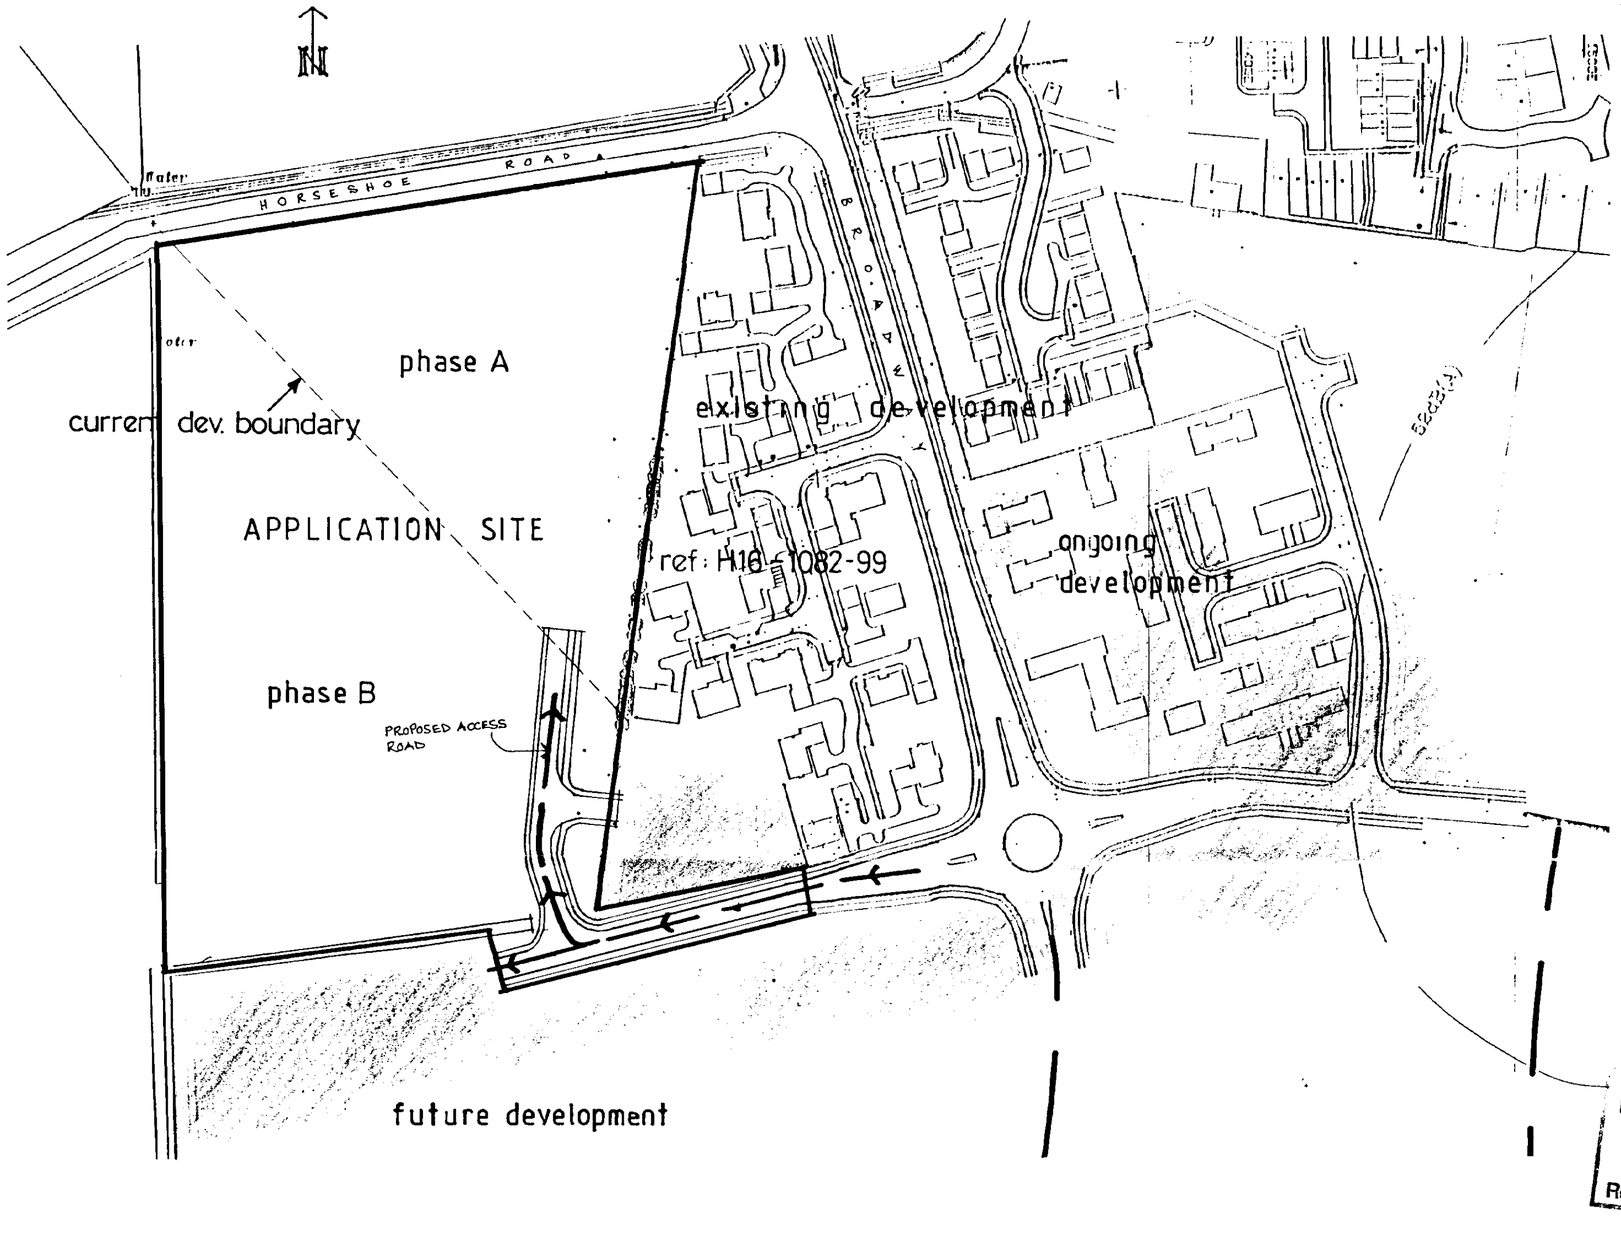


SITE PLAN SCALE - 1:1250.

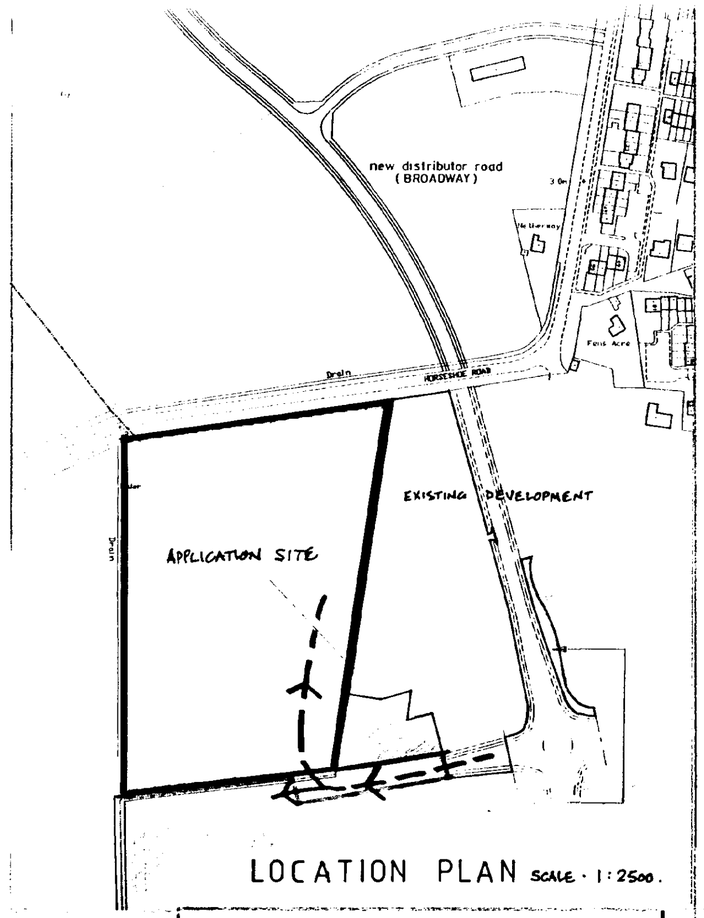

LOCATION PLAN SCALE - 1:2500.

This drawing is copyright and may not be altered, traced, copied, photographed or used for any purpose other than that for which it is issued without consent of Broadgate Homes (Spalding) Ltd.

SOUTH HOLLAND DC
HOUSING & PLANNING
17 JUL 2001
Ref: 0882/01

BROADGATE HOMES
Broadgate Homes Limited
Broadgate House, Weston Hills,
Spalding, Lincolnshire. PE12 6DB.
Telephone: 01406 380532 Fax:01406 380014

PROJECT TITLE

PROPOSED RESIDENTIAL DEVELOPMENT OFF BROADWAY HOLLAND PARK SPALDING

DRAWING

SITE & LOCATION PLANS

SCALE	DRAWN
as shown	Hb.
DATE 07 / 01	DWG. Nº 0118/SP.01