
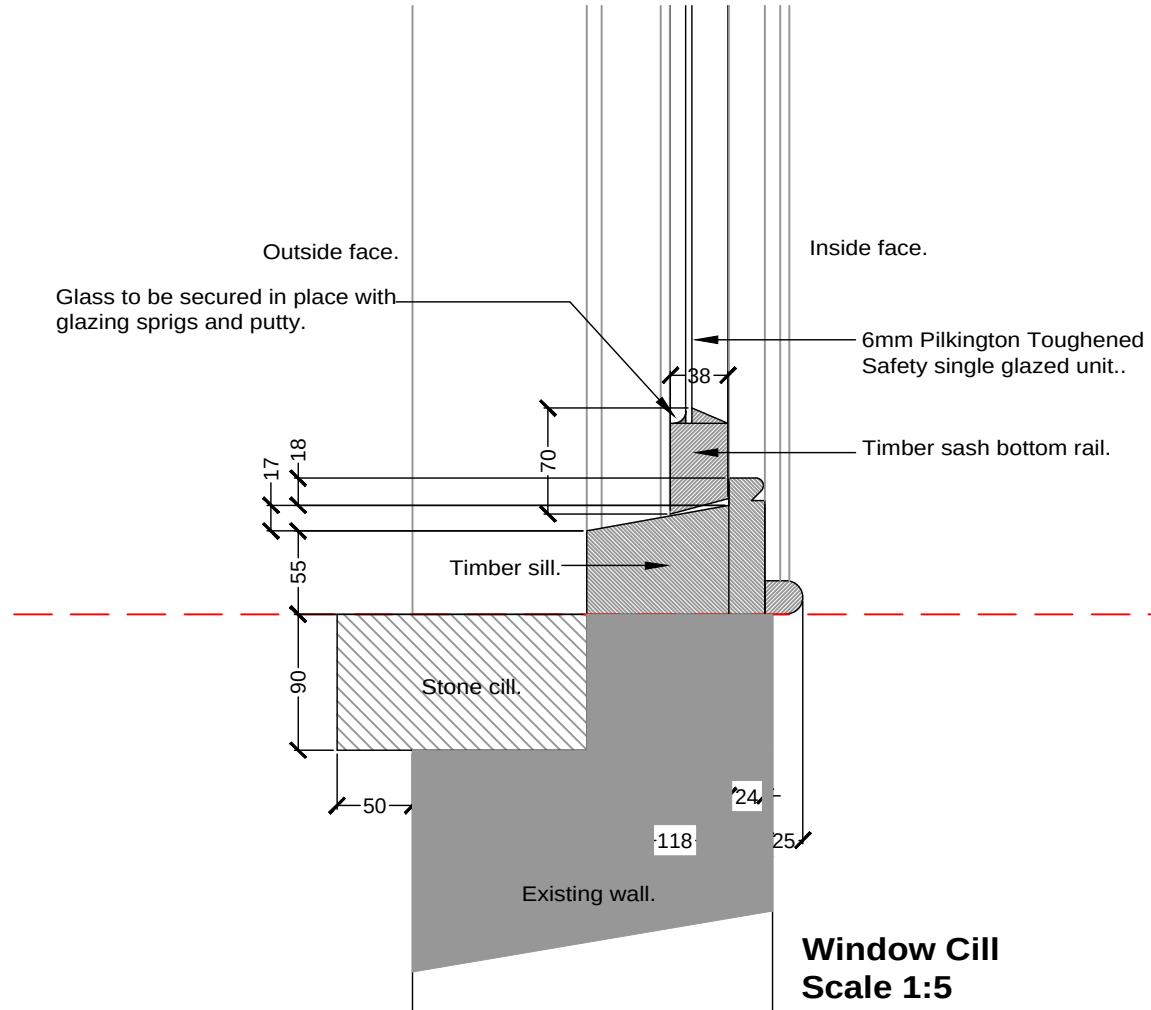
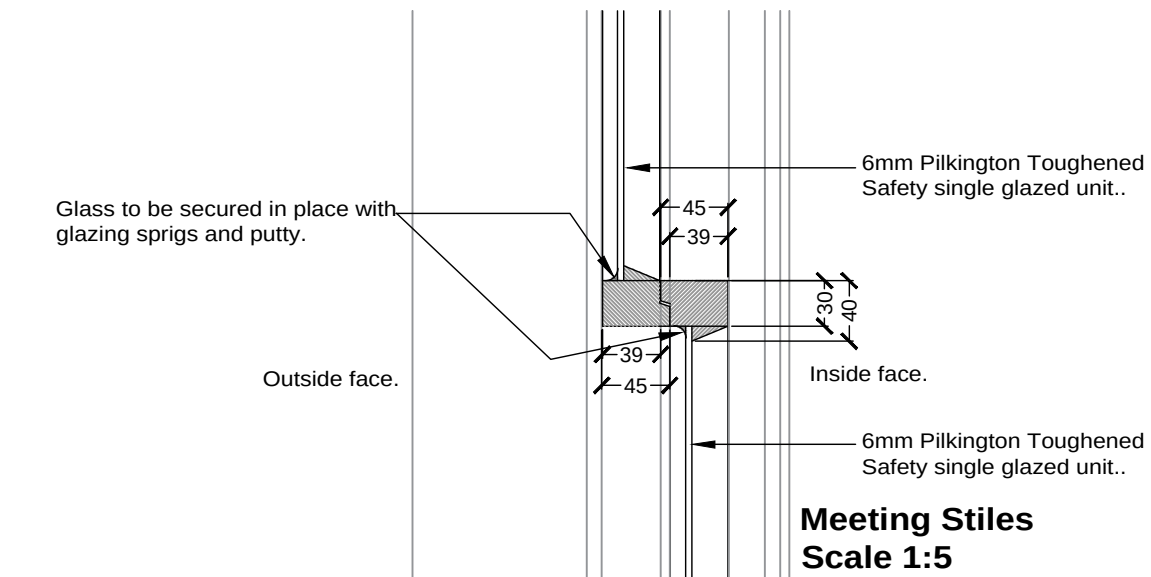
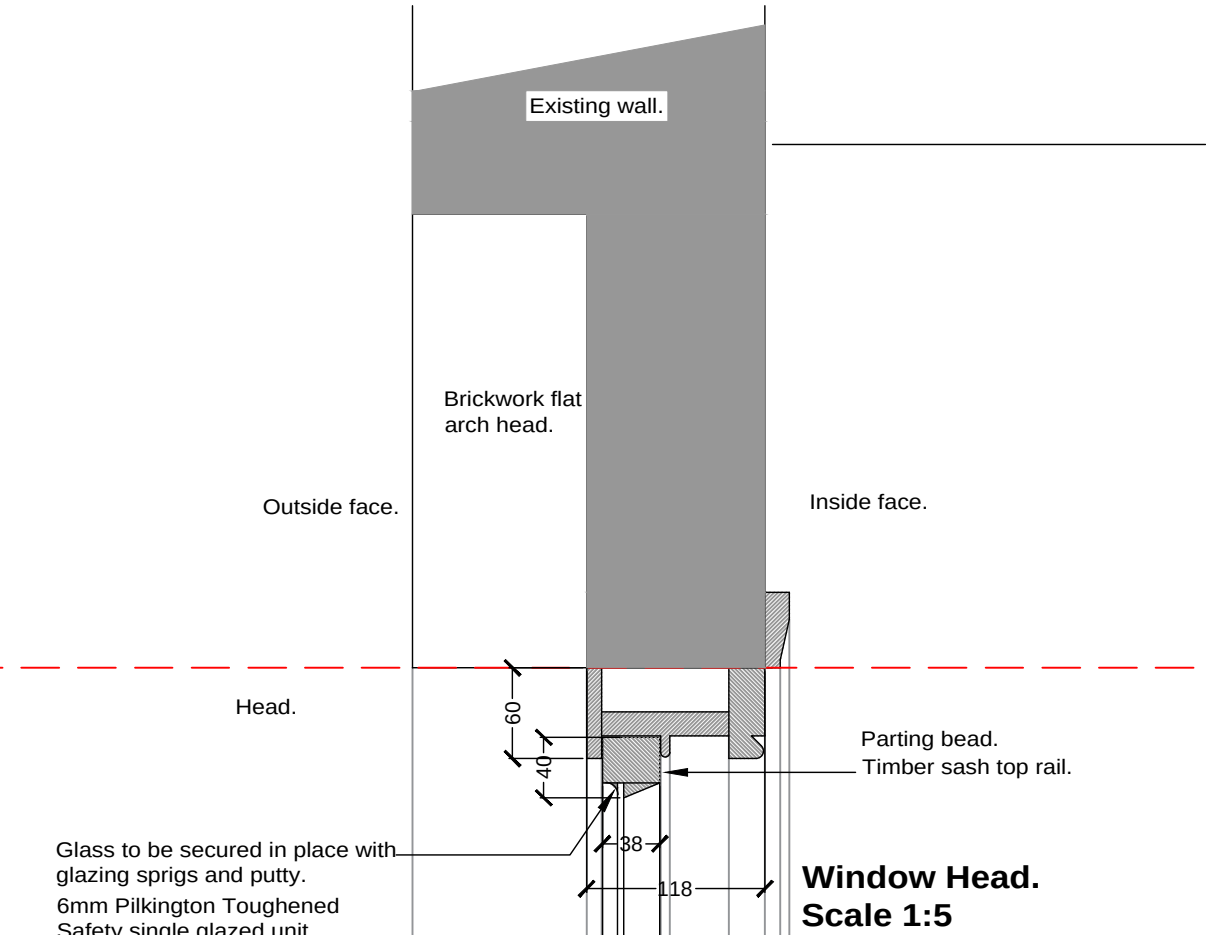
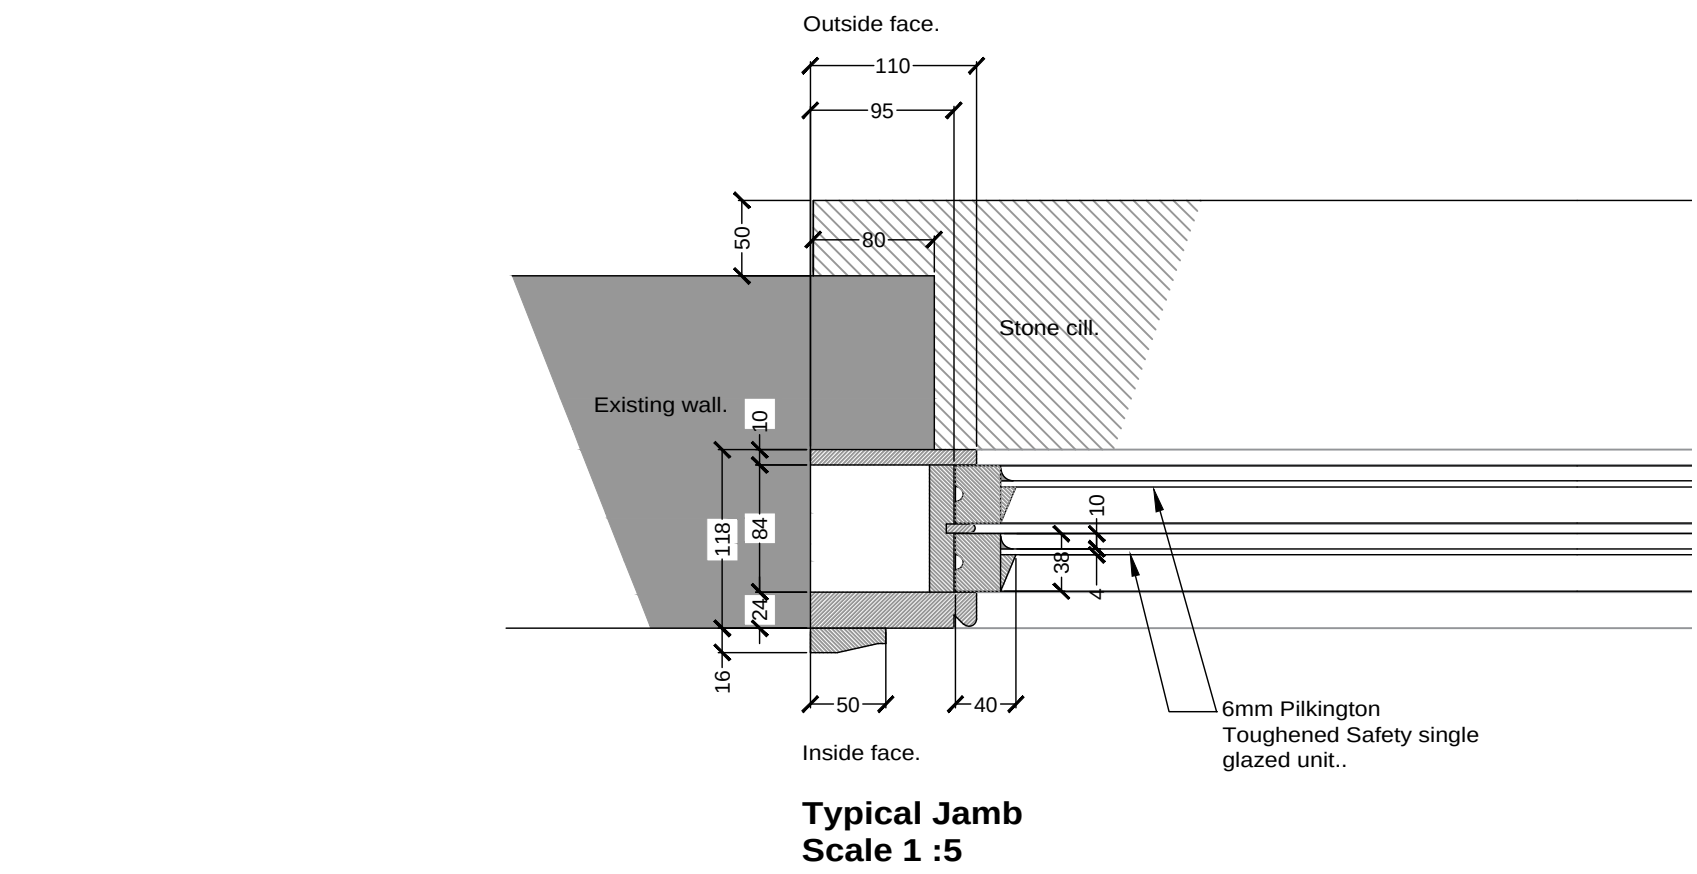
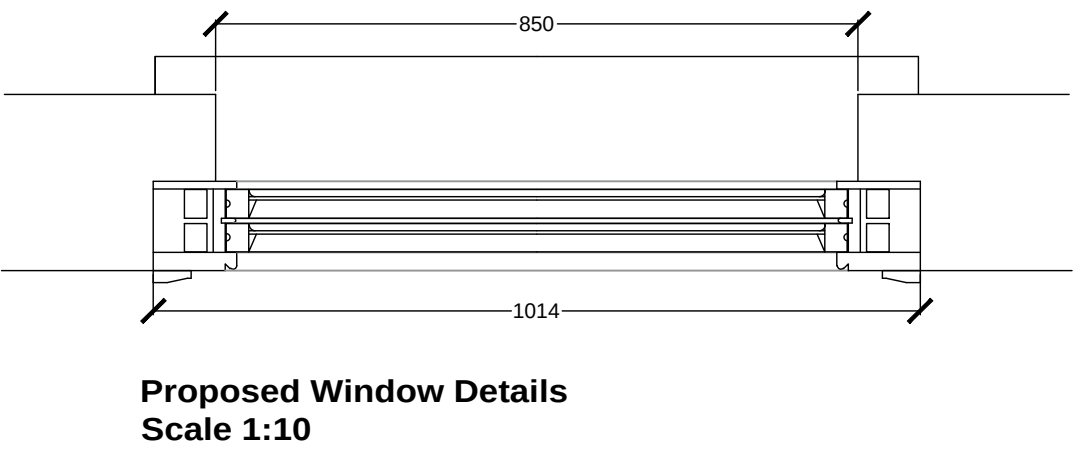


DO NOT SCALE THIS DRAWING. THE CONTRACTOR IS DEEMED TO HAVE CHECKED ALL DIMENSIONS ON SITE AND REPORT ANY DISCREPANCIES TO OGLESBY & LIMB LTD. THE CONTENTS OF THIS DRAWING ARE COVERED BY COPYRIGHT AND REMAIN THE PROPERTY OF OGLESBY & LIMB LTD. WRITTEN APPROVAL MUST BE OBTAINED FROM OGLESBY & LIMB LTD PRIOR TO DUPLICATION OR REPRODUCTION OF THIS DRAWING OR ITS CONTENTS. ANY DIMENSIONS NOT SHOWN ARE TO BE CHECKED AND AGREED WITH OGLESBY & LIMB LTD.

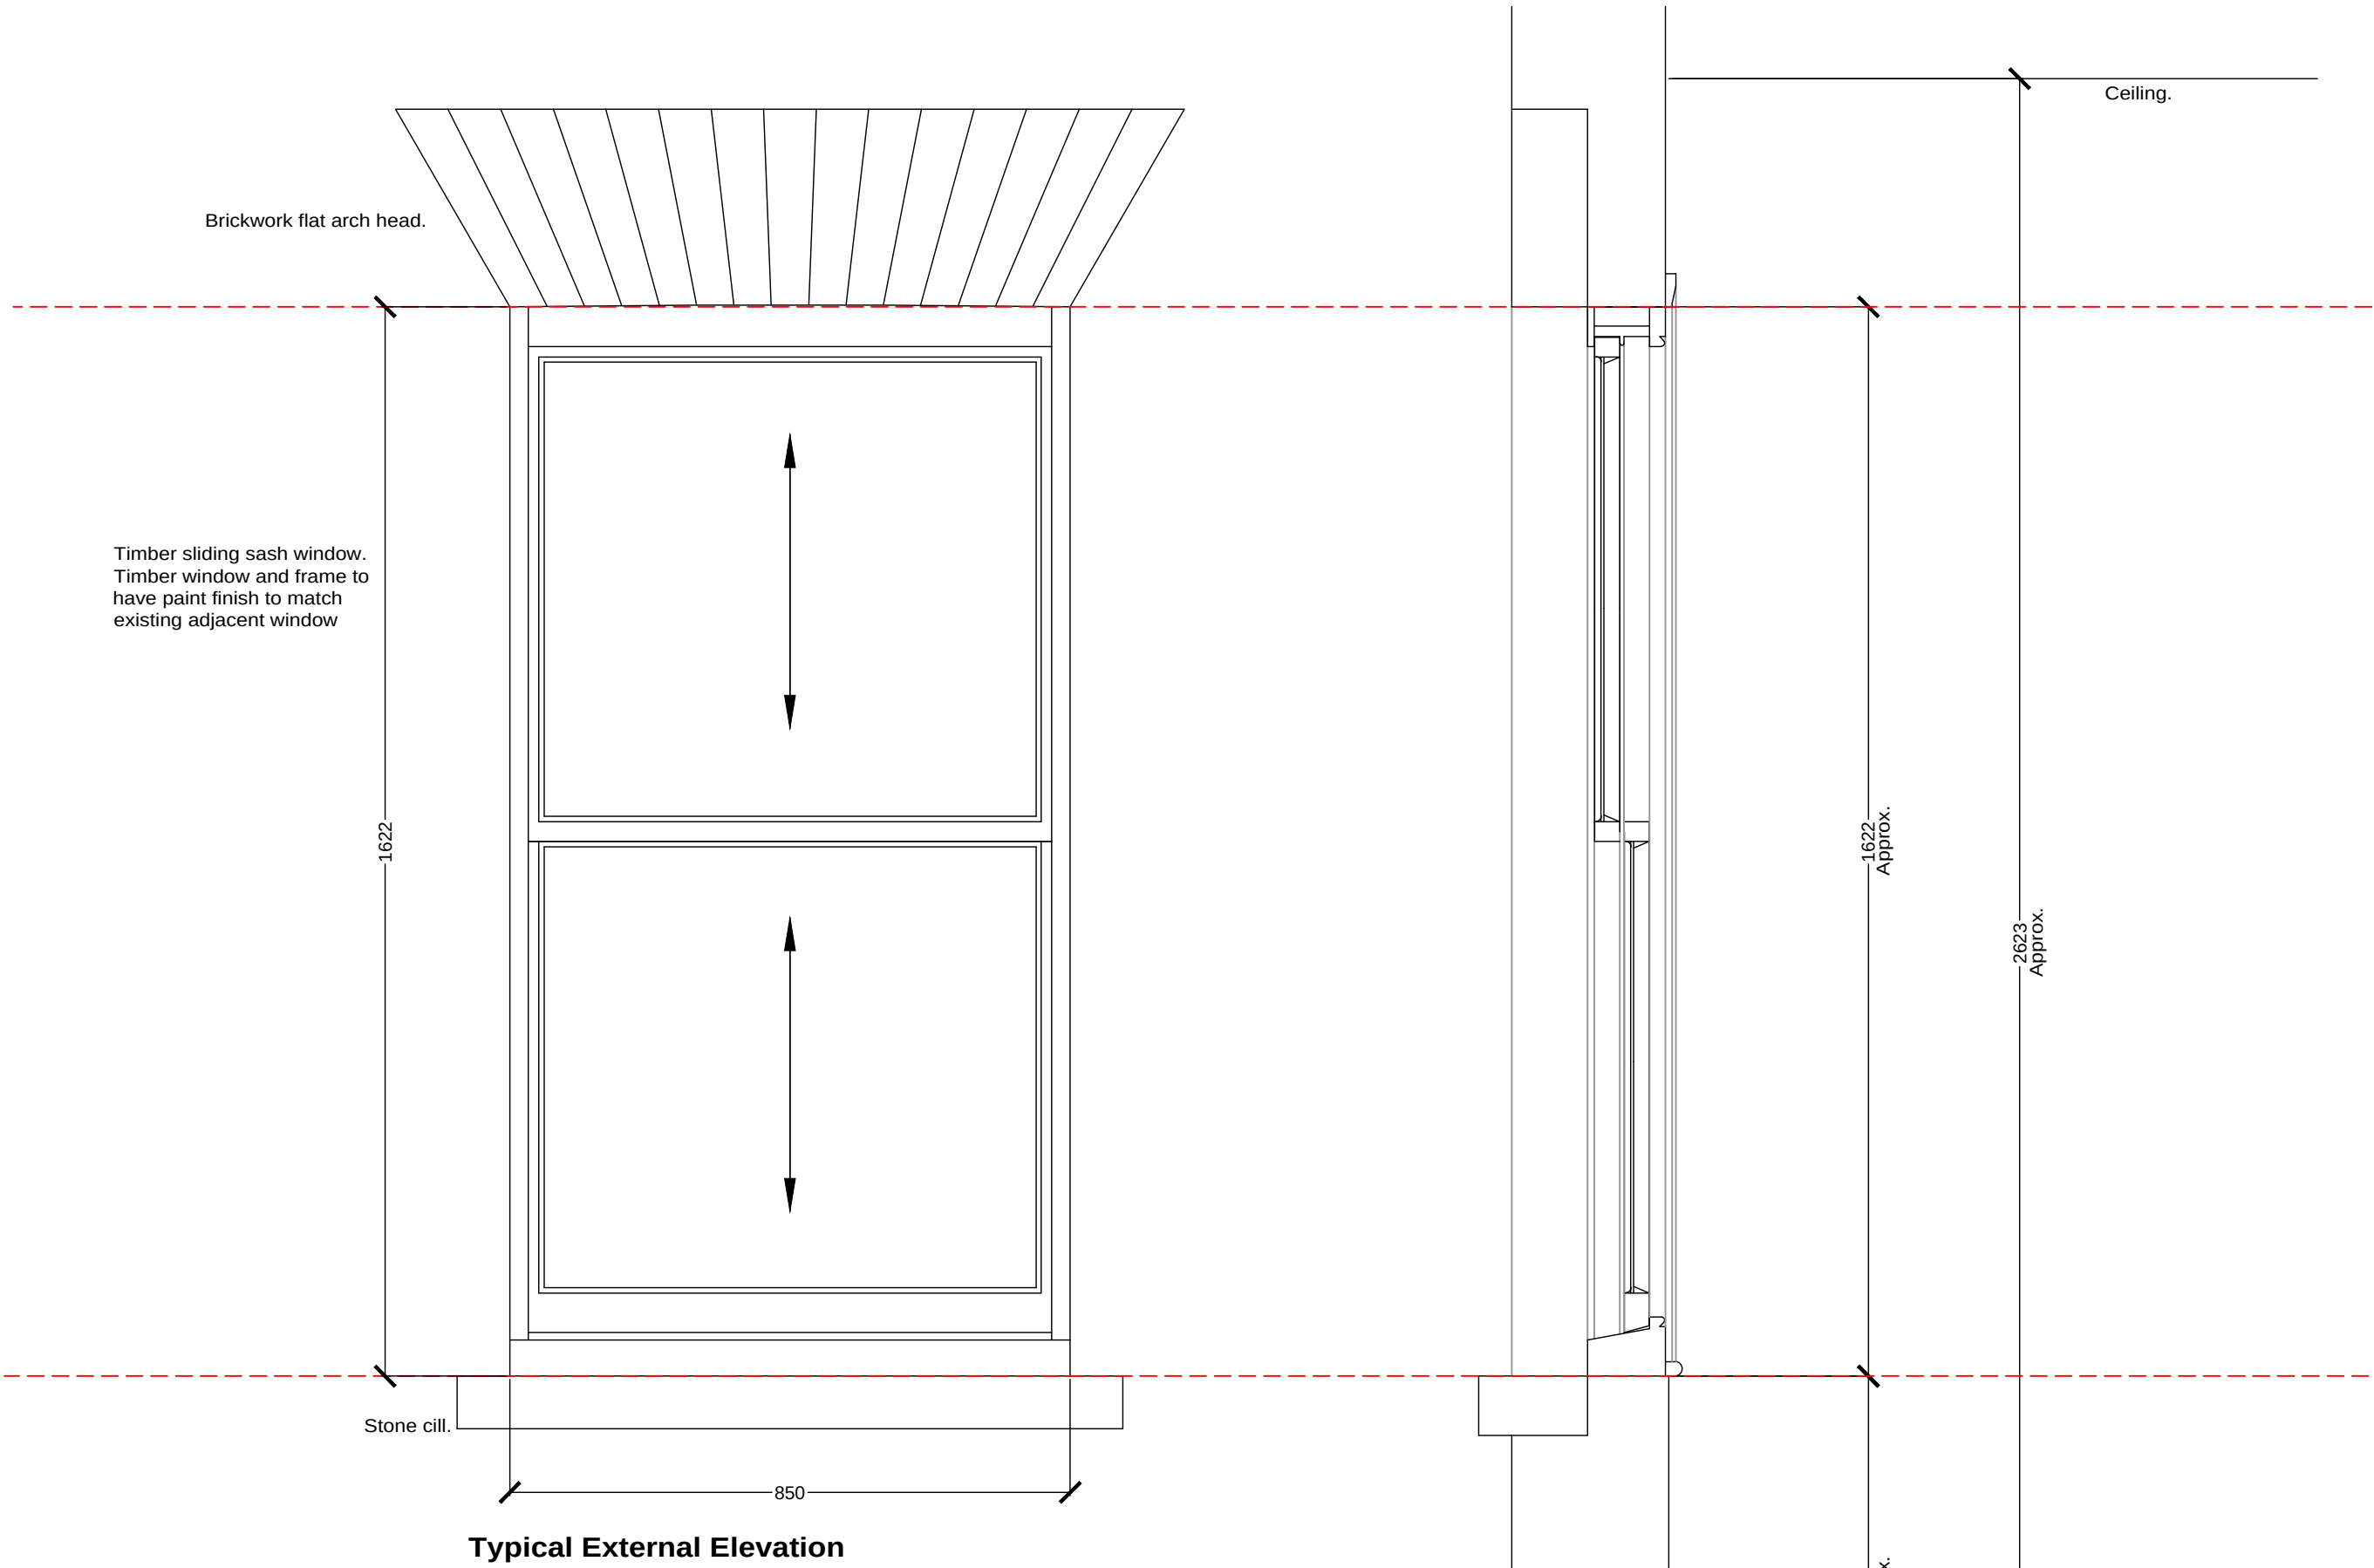

PR1 25.08.16 RCW
Other details removed.
Window replacement details added.

Oglesby & Limb Ltd
Chartered Architect
Suites 4 & 5 Market Chambers
12 Market Place
Spalding, Lincs
PE11 1SL
Tel: 01775 761196
e-mail: design@o-l-ld.co.uk

O&L

Client:
GC & JN Adams

Project:
**Proposed residential development at
The former CAB Offices
The Crescent,
Spalding.**

Drawing Title:
**Replacement Window to
27 The Crescent
(where link corridor has been removed)**
PLANNING APPLICATION ISSUE

Date: September 2016	Scale: SEE DRAWING @ A1
Drawn by: RCW	Checked by: AJO

Drawing Number: A1003 - 51	Rev: pr1
--------------------------------------	--------------------