
DO NOT SCALE THIS DRAWING. THE CONTRACTOR IS DEEMED TO HAVE CHECKED AND VERIFIED ALL DIMENSIONS ON SITE AND IS REQUIRED TO REPORT ANY DISCREPANCIES TO OGLESBY & LIMB LTD. THE CONTENTS OF THIS DRAWING ARE COVERED BY COPYRIGHT AND REMAIN THE PROPERTY OF OGLESBY & LIMB LTD. WRITTEN APPROVAL MUST BE OBTAINED FROM OGLESBY & LIMB LTD PRIOR TO DUPLICATION OR REPRODUCTION OF THIS DRAWING OR ITS CONTENTS.
ANY DIMENSIONS NOT SHOWN ARE TO BE CHECKED AND AGREED WITH OGLESBY & LIMB LTD.

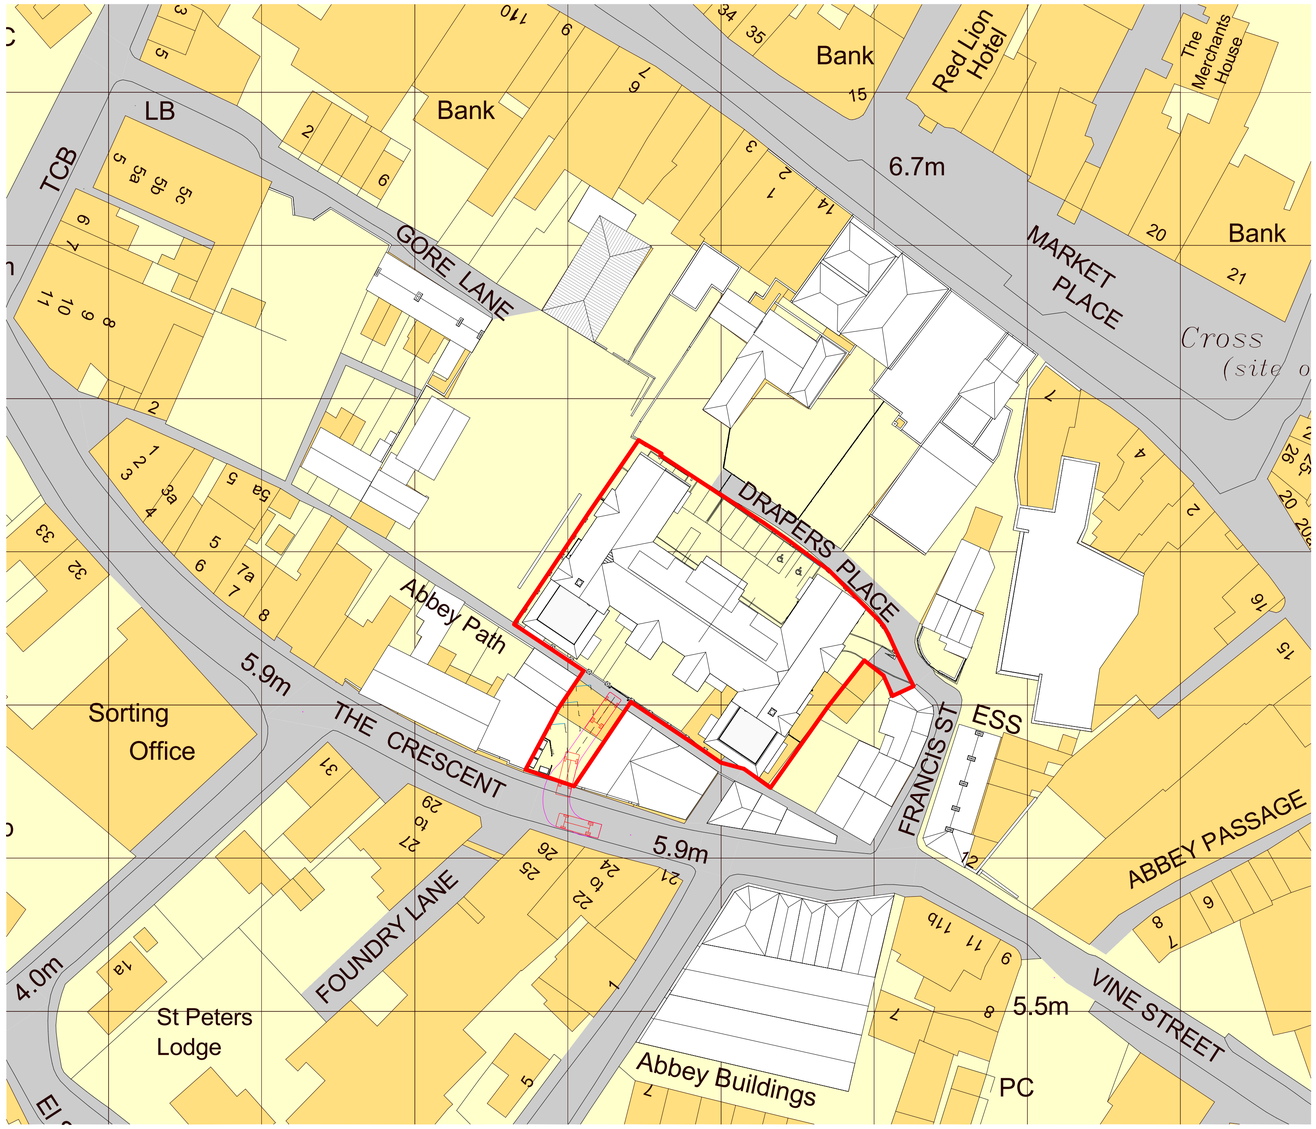

Site Block Plan As Proposed

1 : 500

0m 10m 20m 30m 40m 50m

VISUAL SCALE 1:500 @ A1

PLANNING APPLICATION ISSUE

Ref:	Date:	Description:	By:
Revisions:			

Client:
Taylor Pearson Developments (Draper's Place) Ltd

Project:
Proposed Residential Development, Draper's Place, Spalding, Lincolnshire.

Drg Title:
Site Block Plan As Proposed

O&L
Market Chambers
12 Market Place
Spalding
Lincolnshire
PE11 1SL
design@o-l-ltd.co.uk
Tel: 01775 761196

Date:	Contract No:	Drg No:	Rev:
Sept'2017	A1134	10	
Scale: 1 : 500		Drawn By: CLS	Checked: AJO