
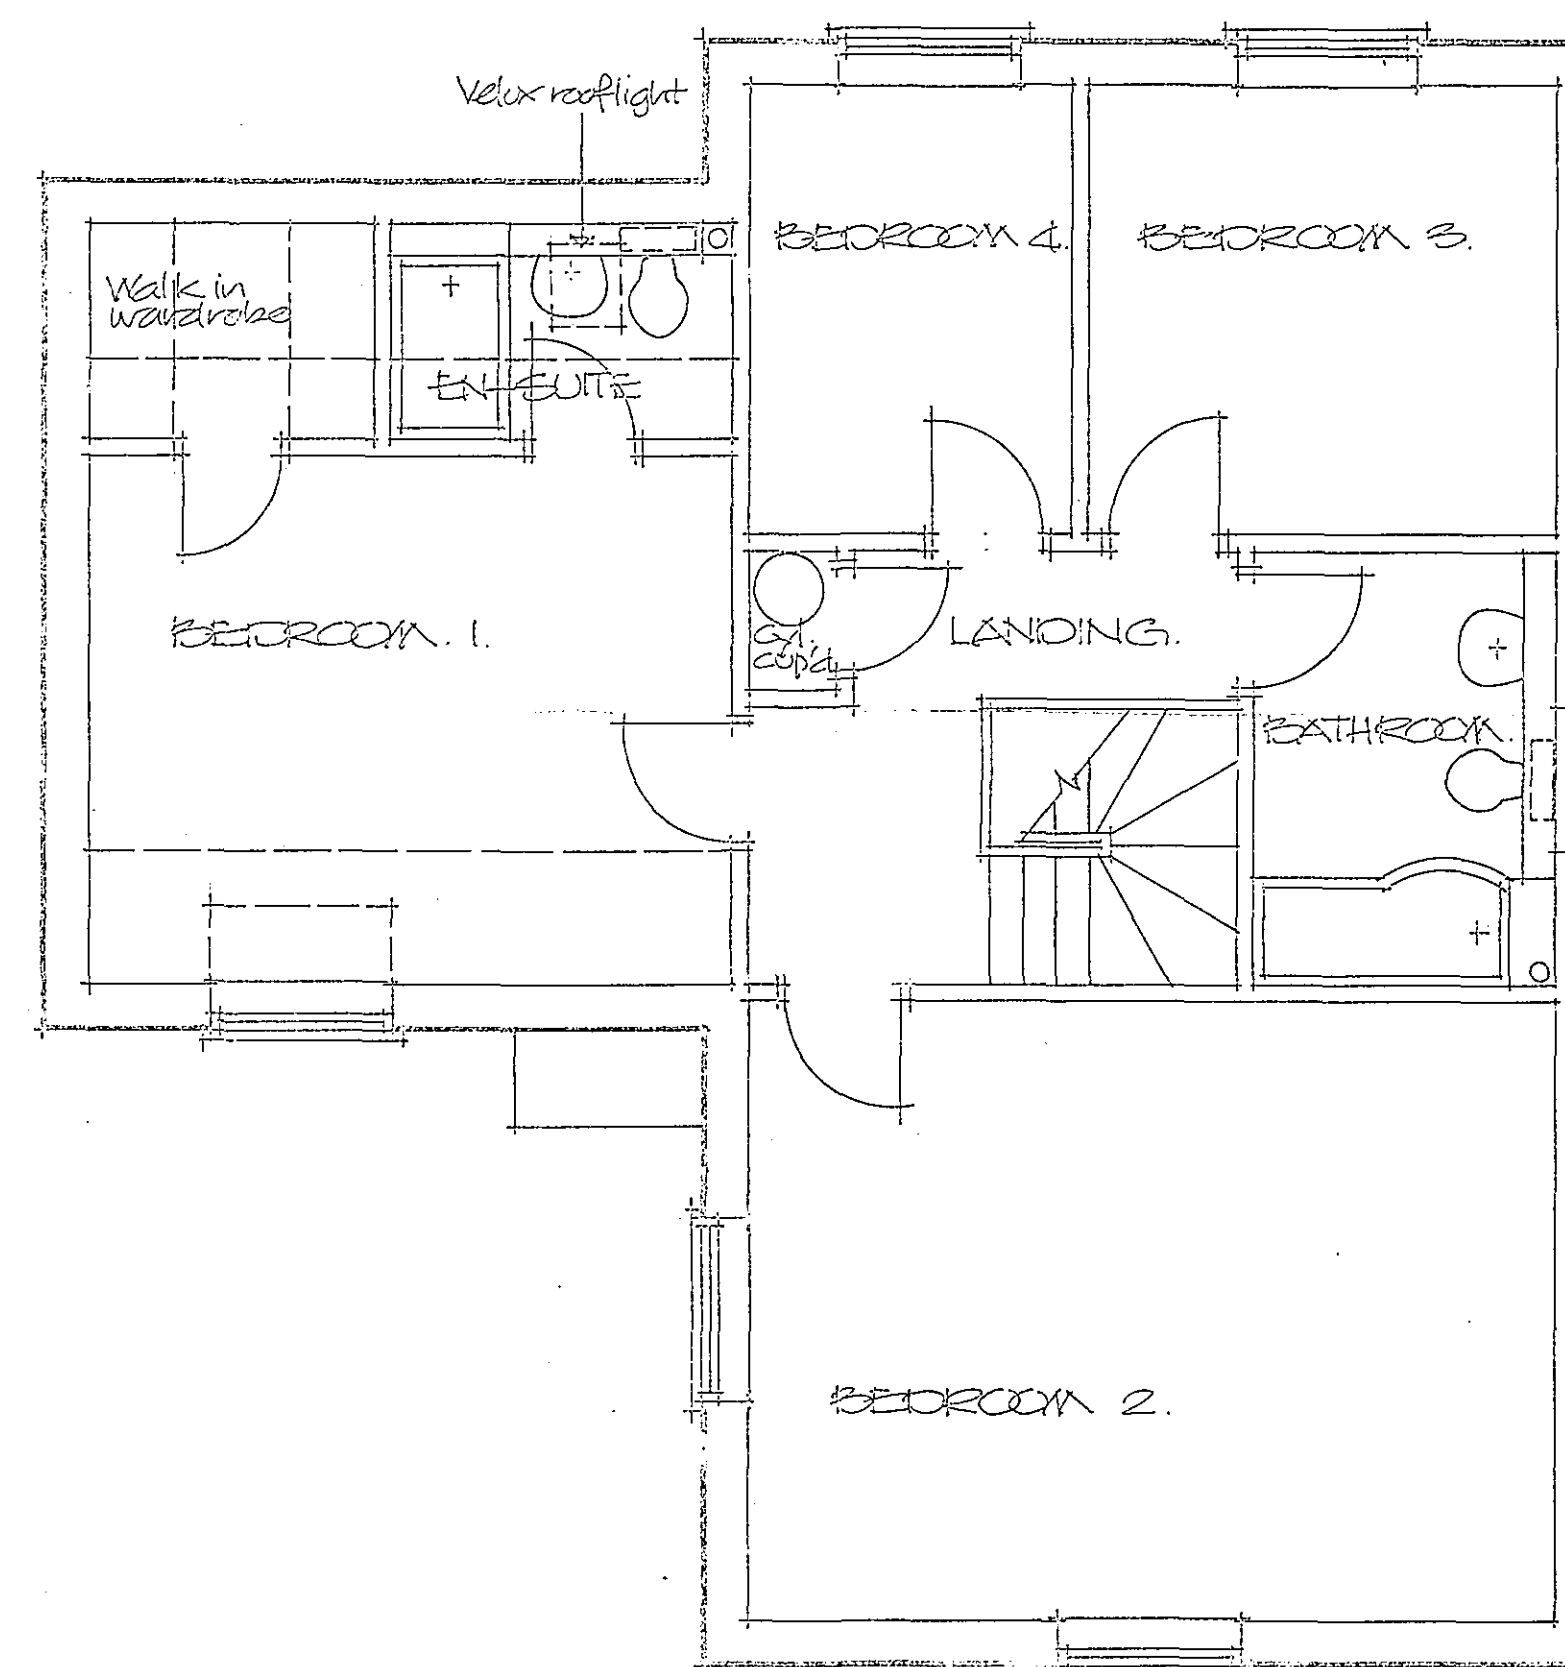
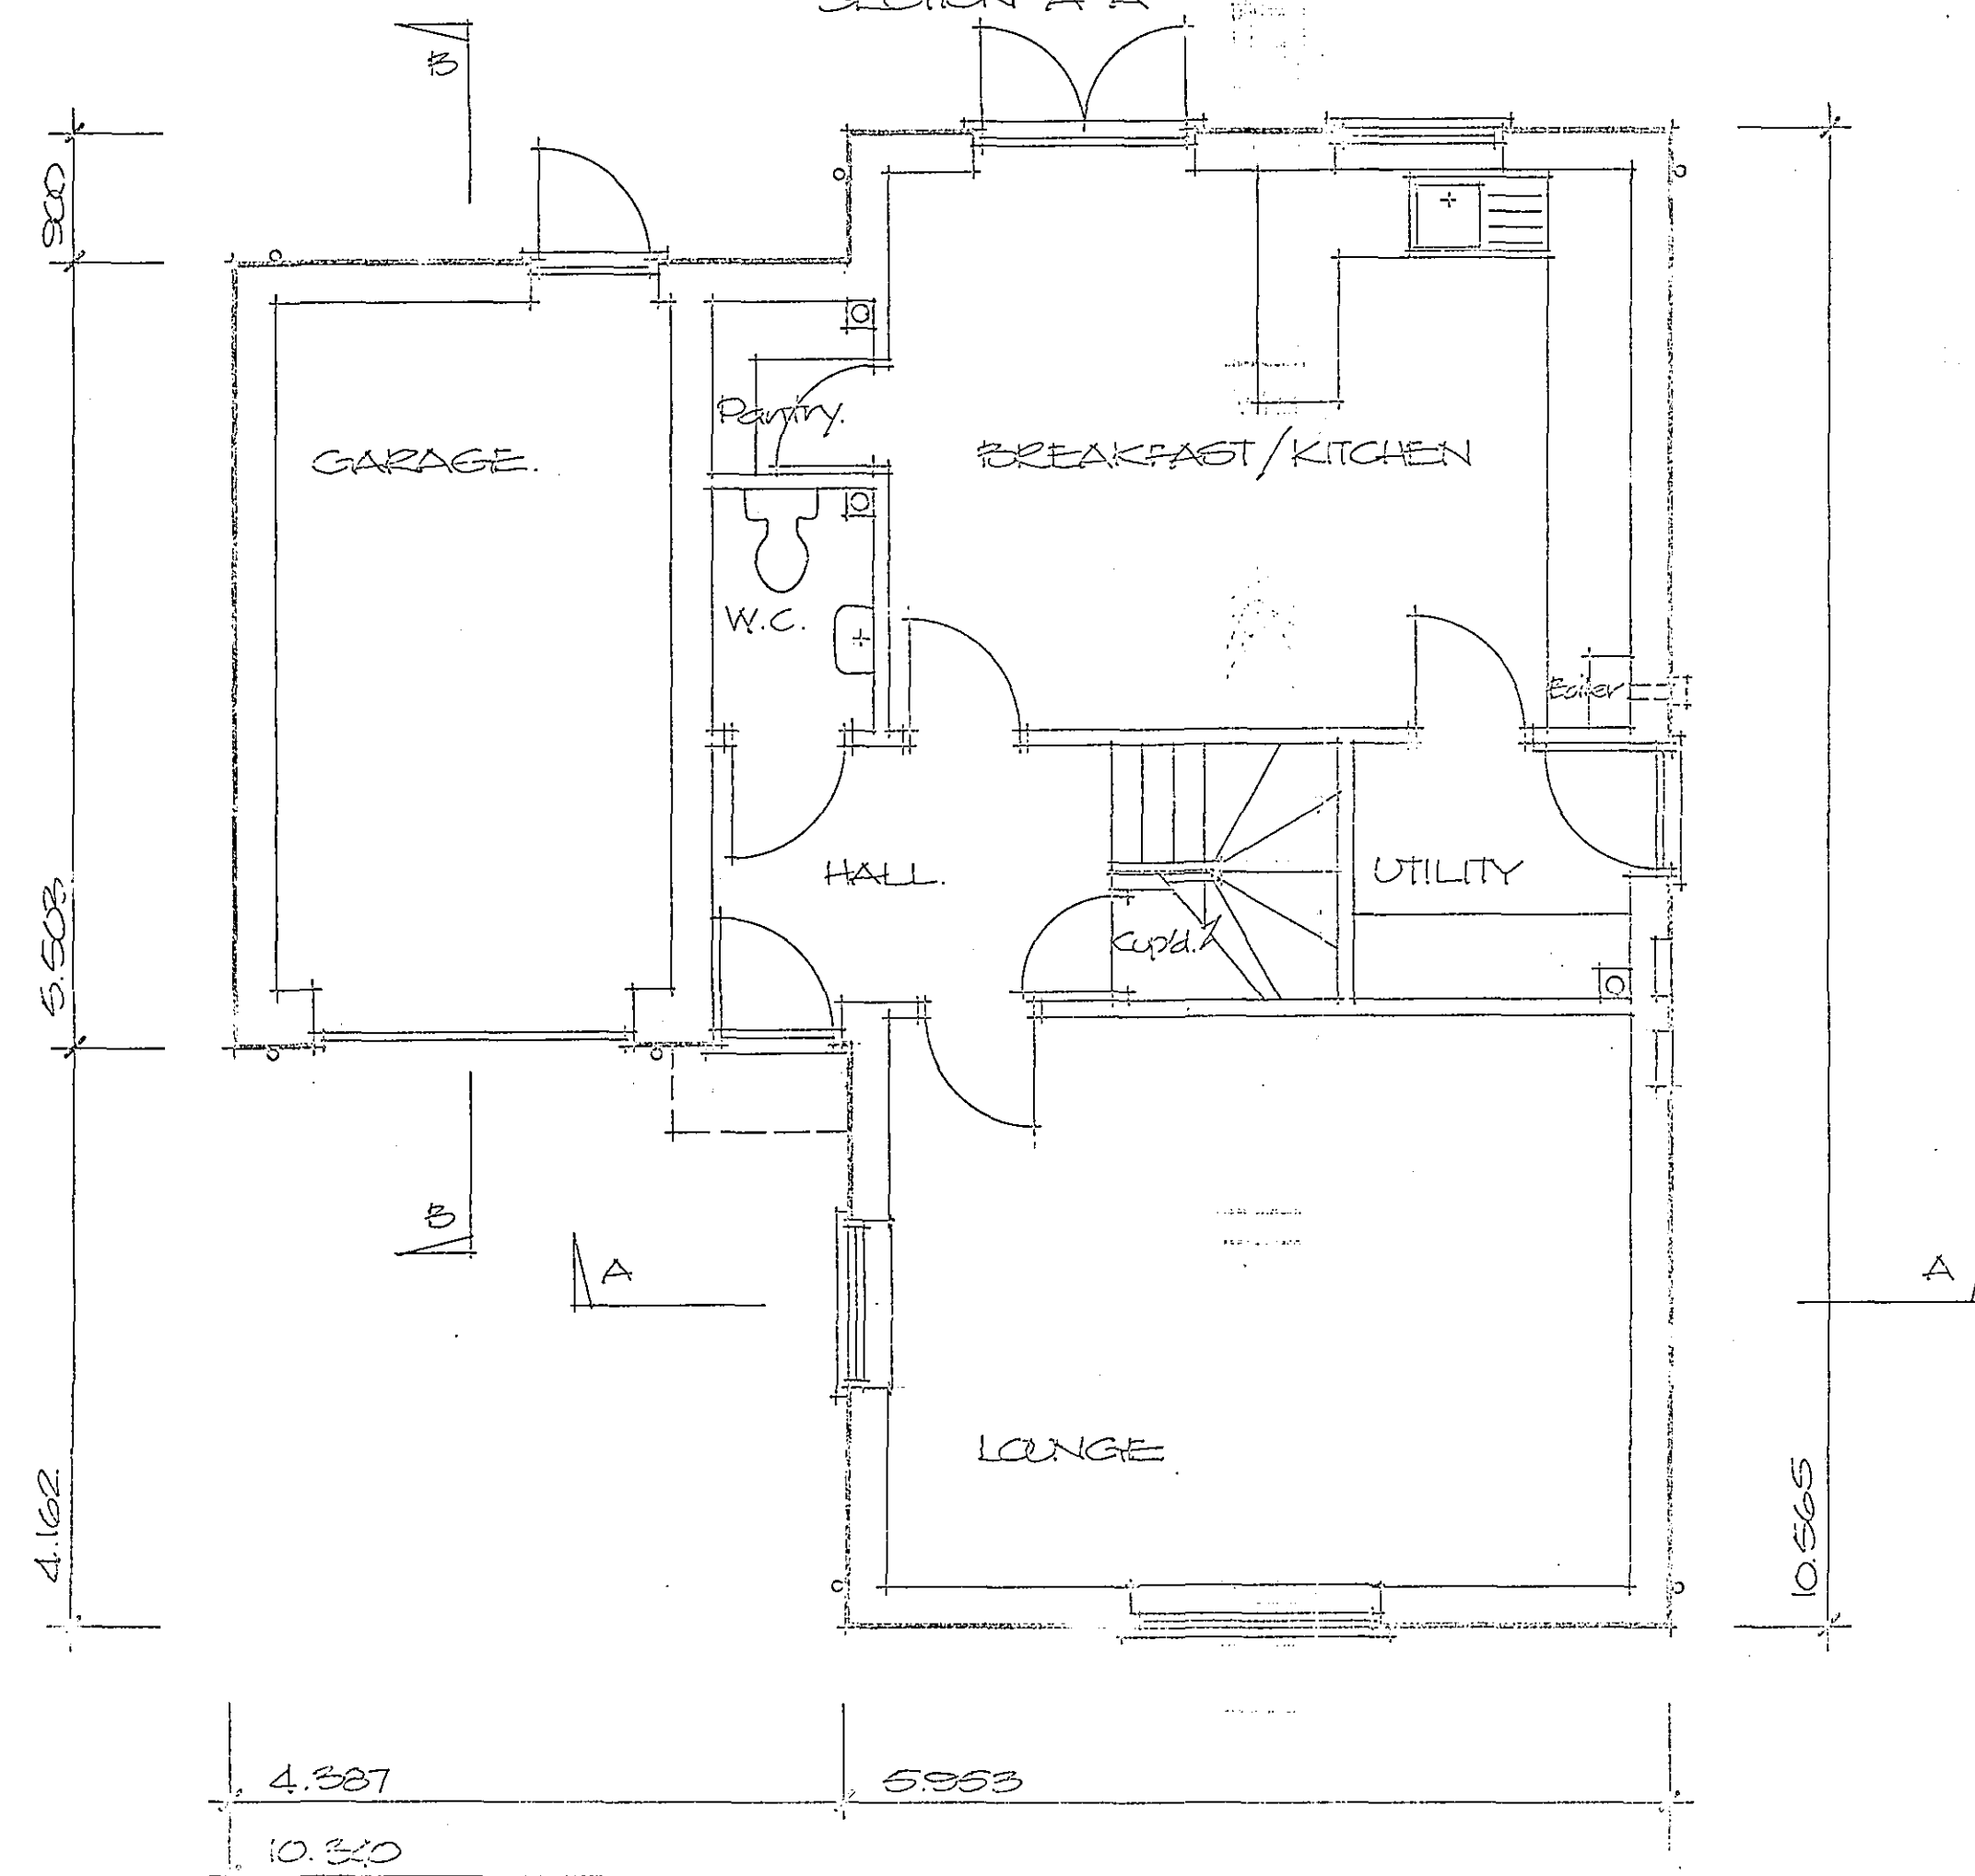
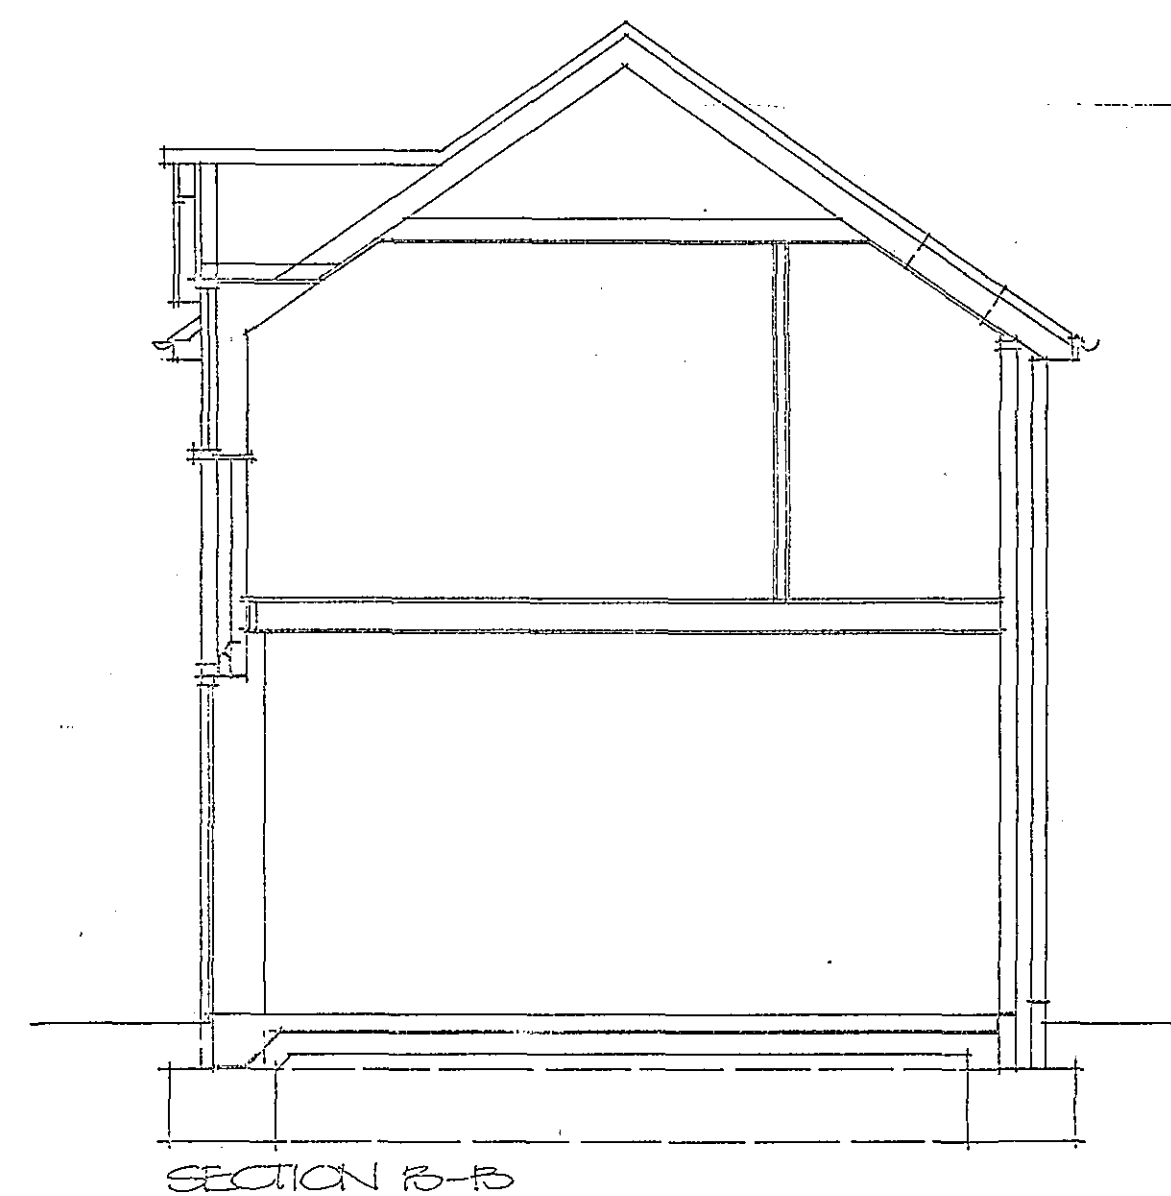
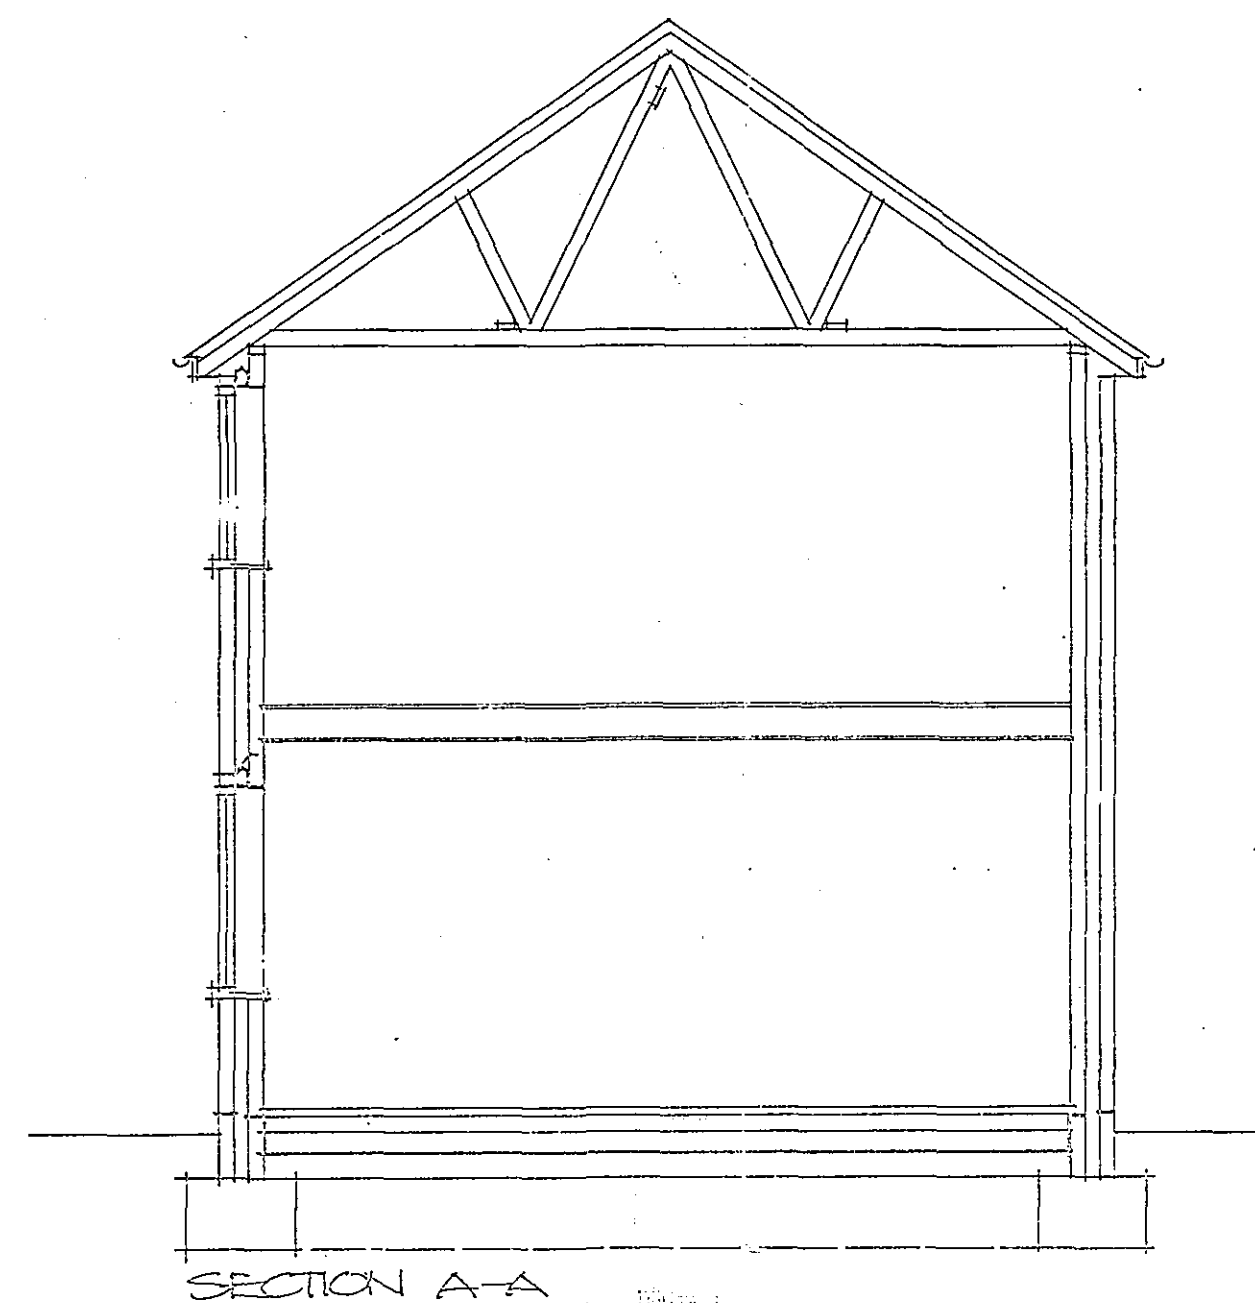


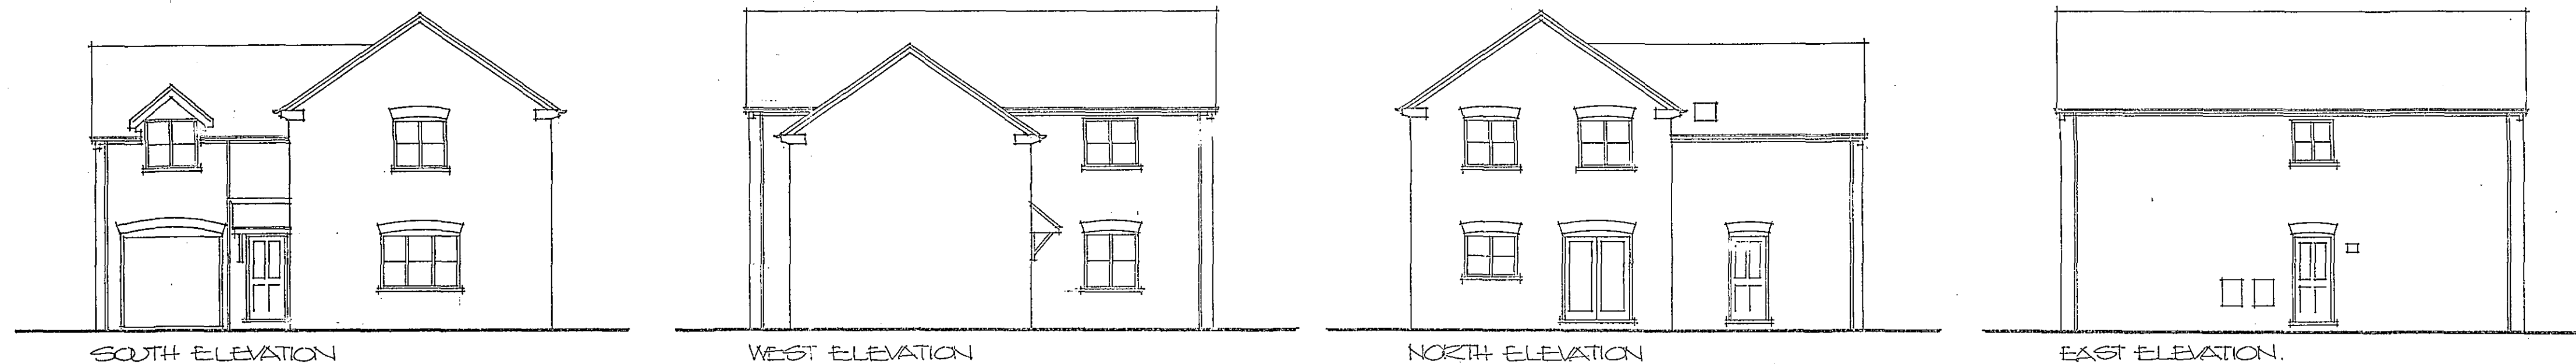

SHDC
Planning & Development
- 2 JUL 2007
Ref: 0829/07

Finishes:

Roof:
Sandtoft Calderdale Slate - colour grey.
Roof pitch to be 35 degrees except dormer
roof and porch roof which are 40 degrees.
Artificial stone splayed corbels to roof corners.

Walls:
Terra Olde Chesire Red Multi facing bricks.
Shallow brick arches to openings where indicated.

Windows and external doors:
UPVC frames in colour to be decided.

Project
PROPOSED NEW HOUSE AND
GARAGE ADJACENT TO 21
WILLOW WALK, SPALDING.

ALAN THORNESBY
ARCHITECTURAL SERVICES LTD
"Little Acre"
Peak Hill, Co. Wick,
Spalding, Lincs. PE12 6AW
Tel. Holbeach (01406) 380591

Client
MR S GARRATT

Scale 1:50 & 1:100 Dwg. No. C/03/02
Date June 2007