


TYPICAL SECTION THROUGH ATTENUATION BASIN

SCALE 1:50

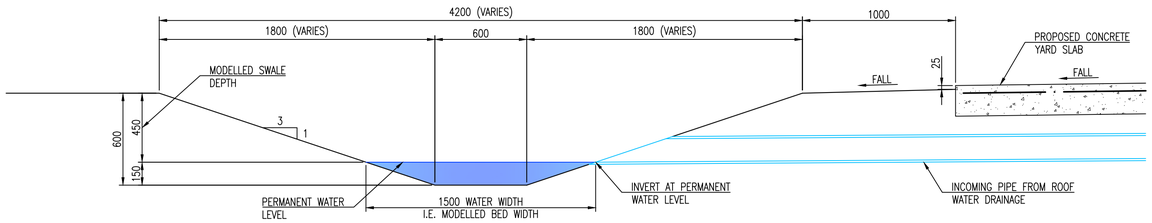

TYPICAL SECTION THROUGH WET SWALE

SCALE 1:20

0 0.5 1 1.5 2 3 4 5m
1:50

COPYRIGHT SHIELDS WILSON LIMITED. ALL RIGHTS RESERVED.

REV.	DESCRIPTION	DRN.	APP.	DATE
–	PRELIMINARY – FOR APPROVAL	APW	APW	07.09.22

SHIELDS WILSON
e: info@shieldswilson.co.uk t: 01775 729252
STRUCTURAL AND CIVIL ENGINEERING

STATUS: FOR INFORMATION

CLIENT: NAYLORS NUTRITION

PROJECT: PROPOSED FACTORY PROJECT
ON LAND OFF RANGELL GATE,
LOW FULNEY, SPALDING, LINCS.

TITLE:

DATE	SEPT. '22	SCALE @A1 AS SHOWN	DRAWING NO. SW 21–193–12	REV. –
DRAWN	MP			