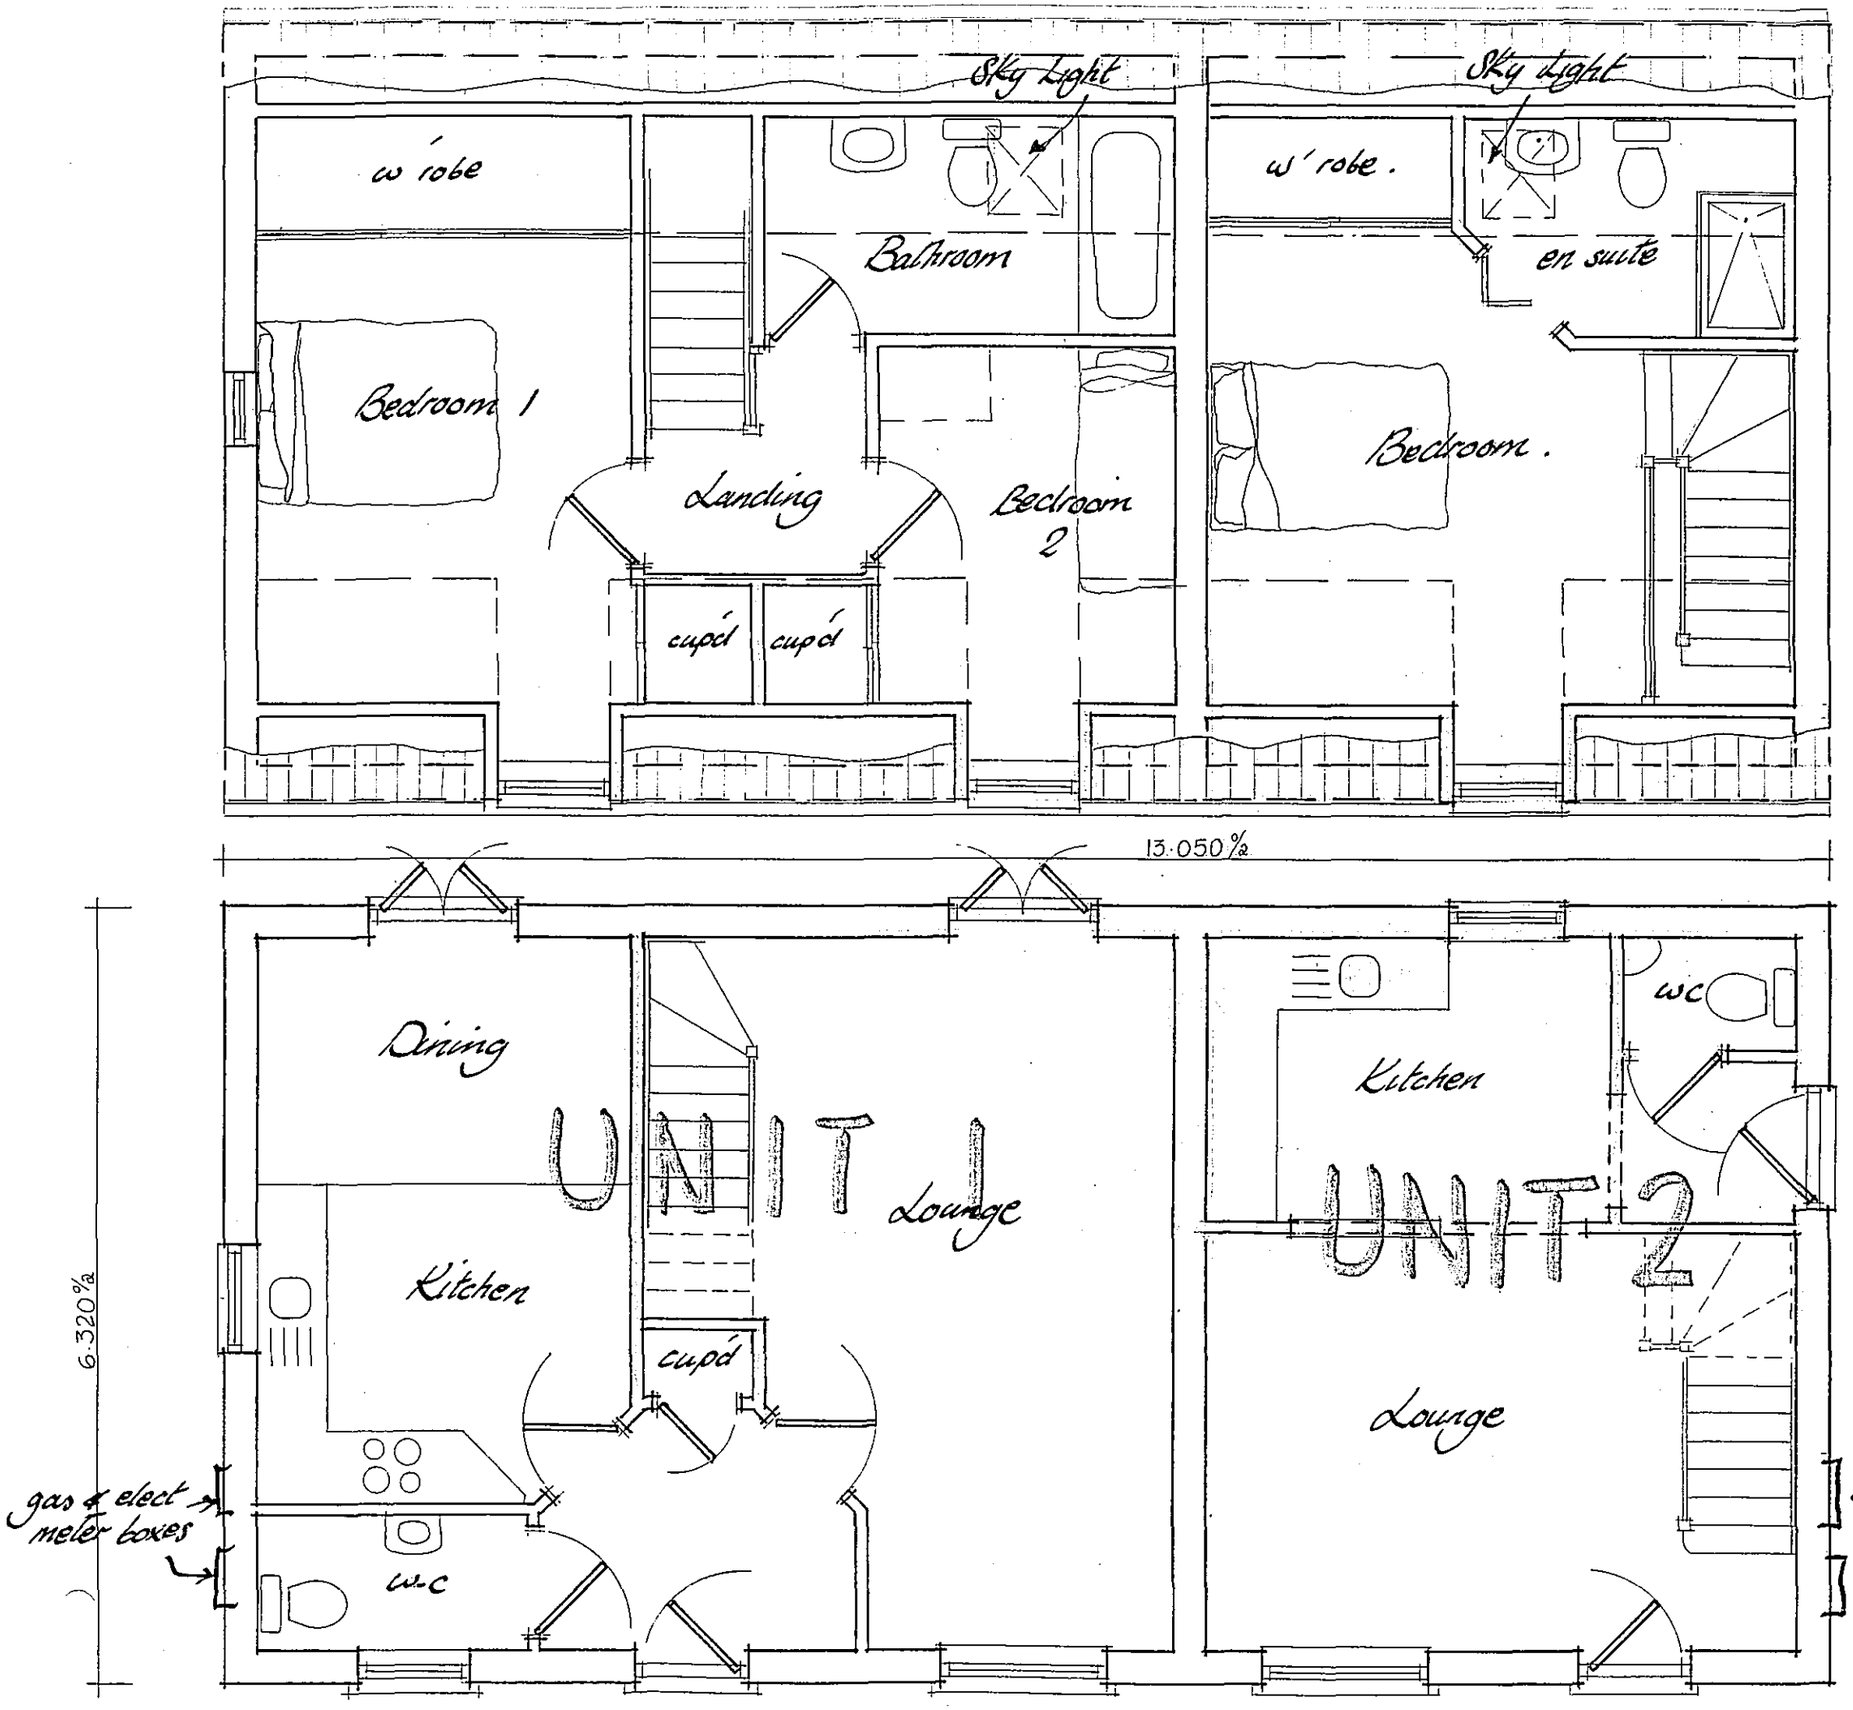


Proposed 2 n° dwellings
off Herring Lane
Spalding Lincs.
Plan Layouts
Scale 1:50