
4

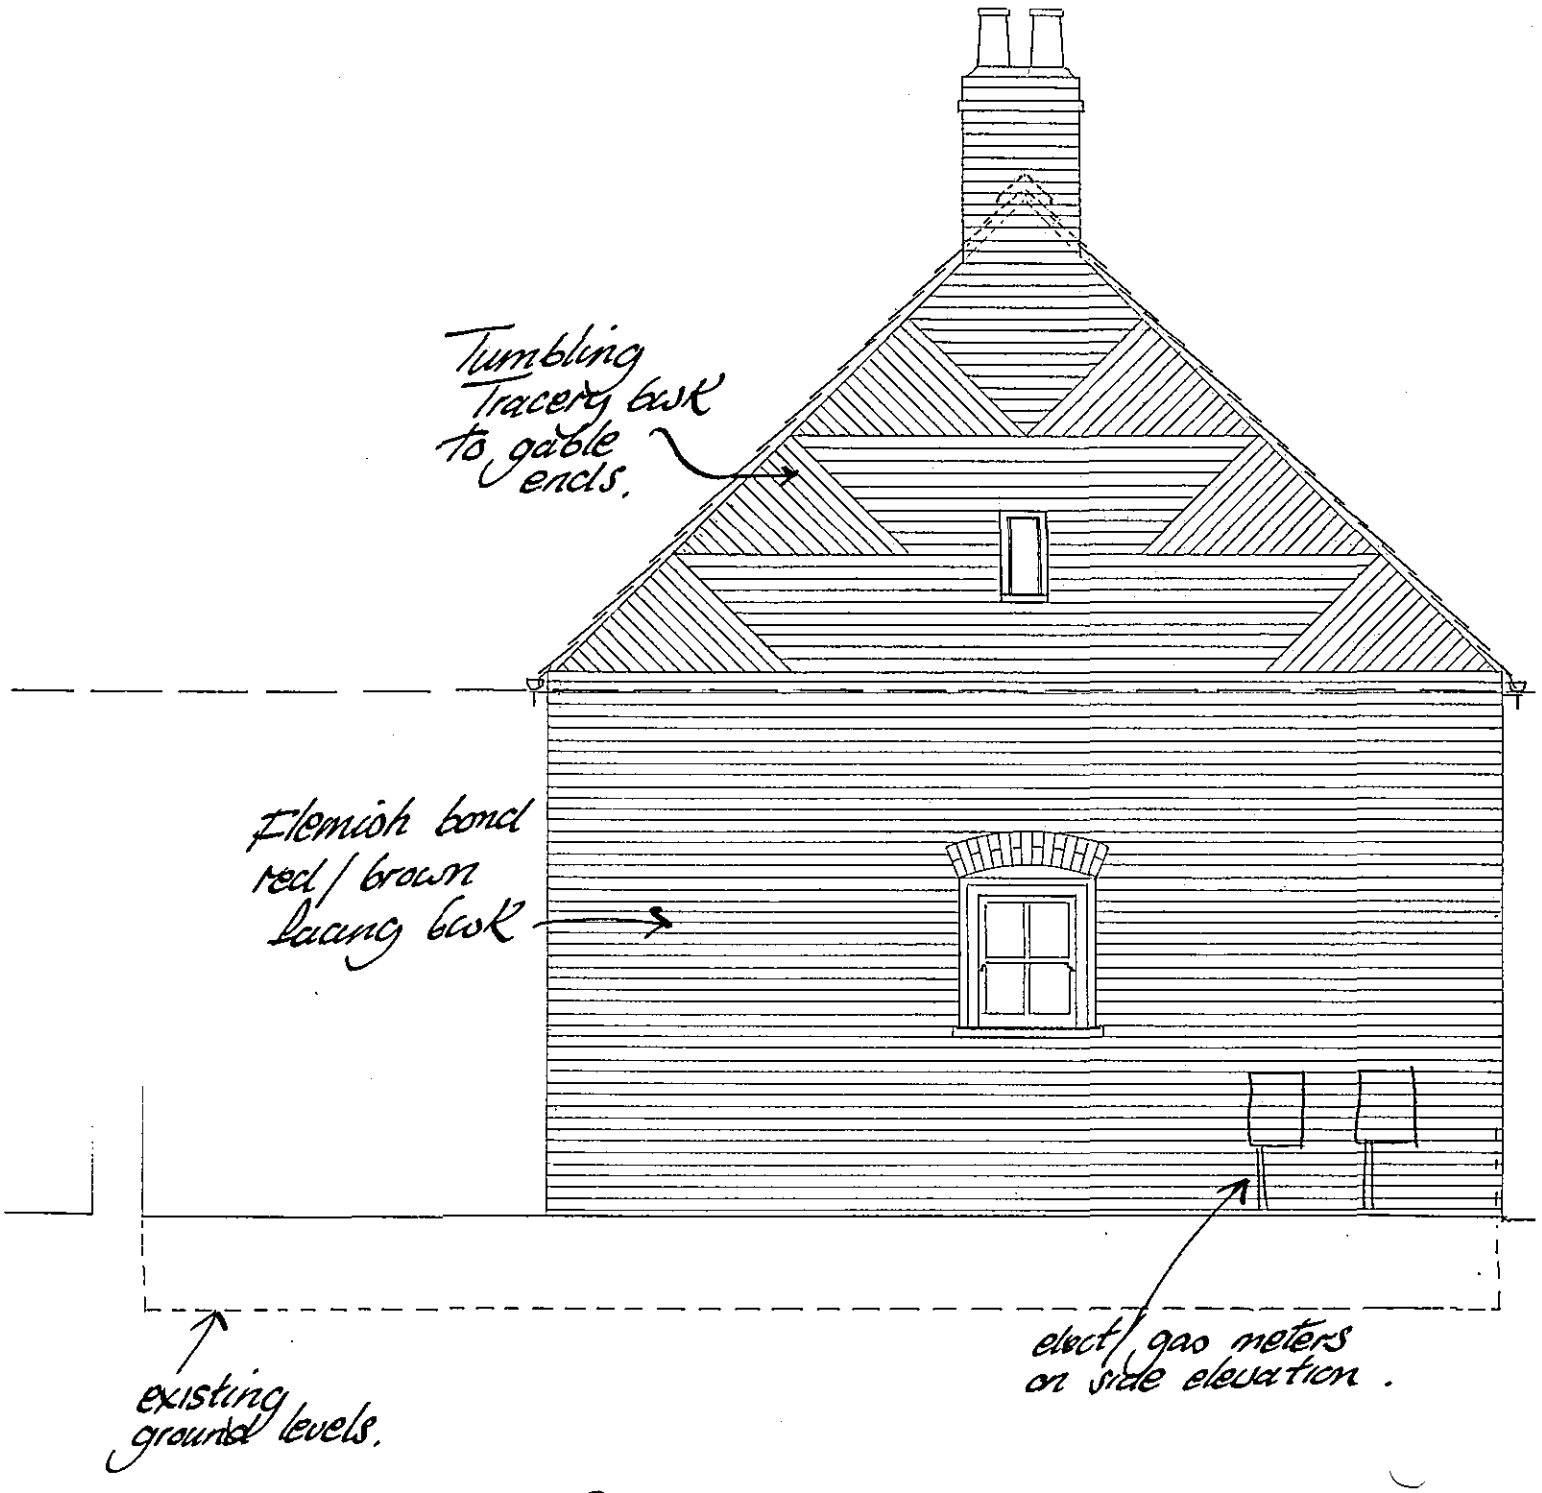

Side Elevation. 1:50