
Blue/Black
natural slate roof

45°
Roof pitch

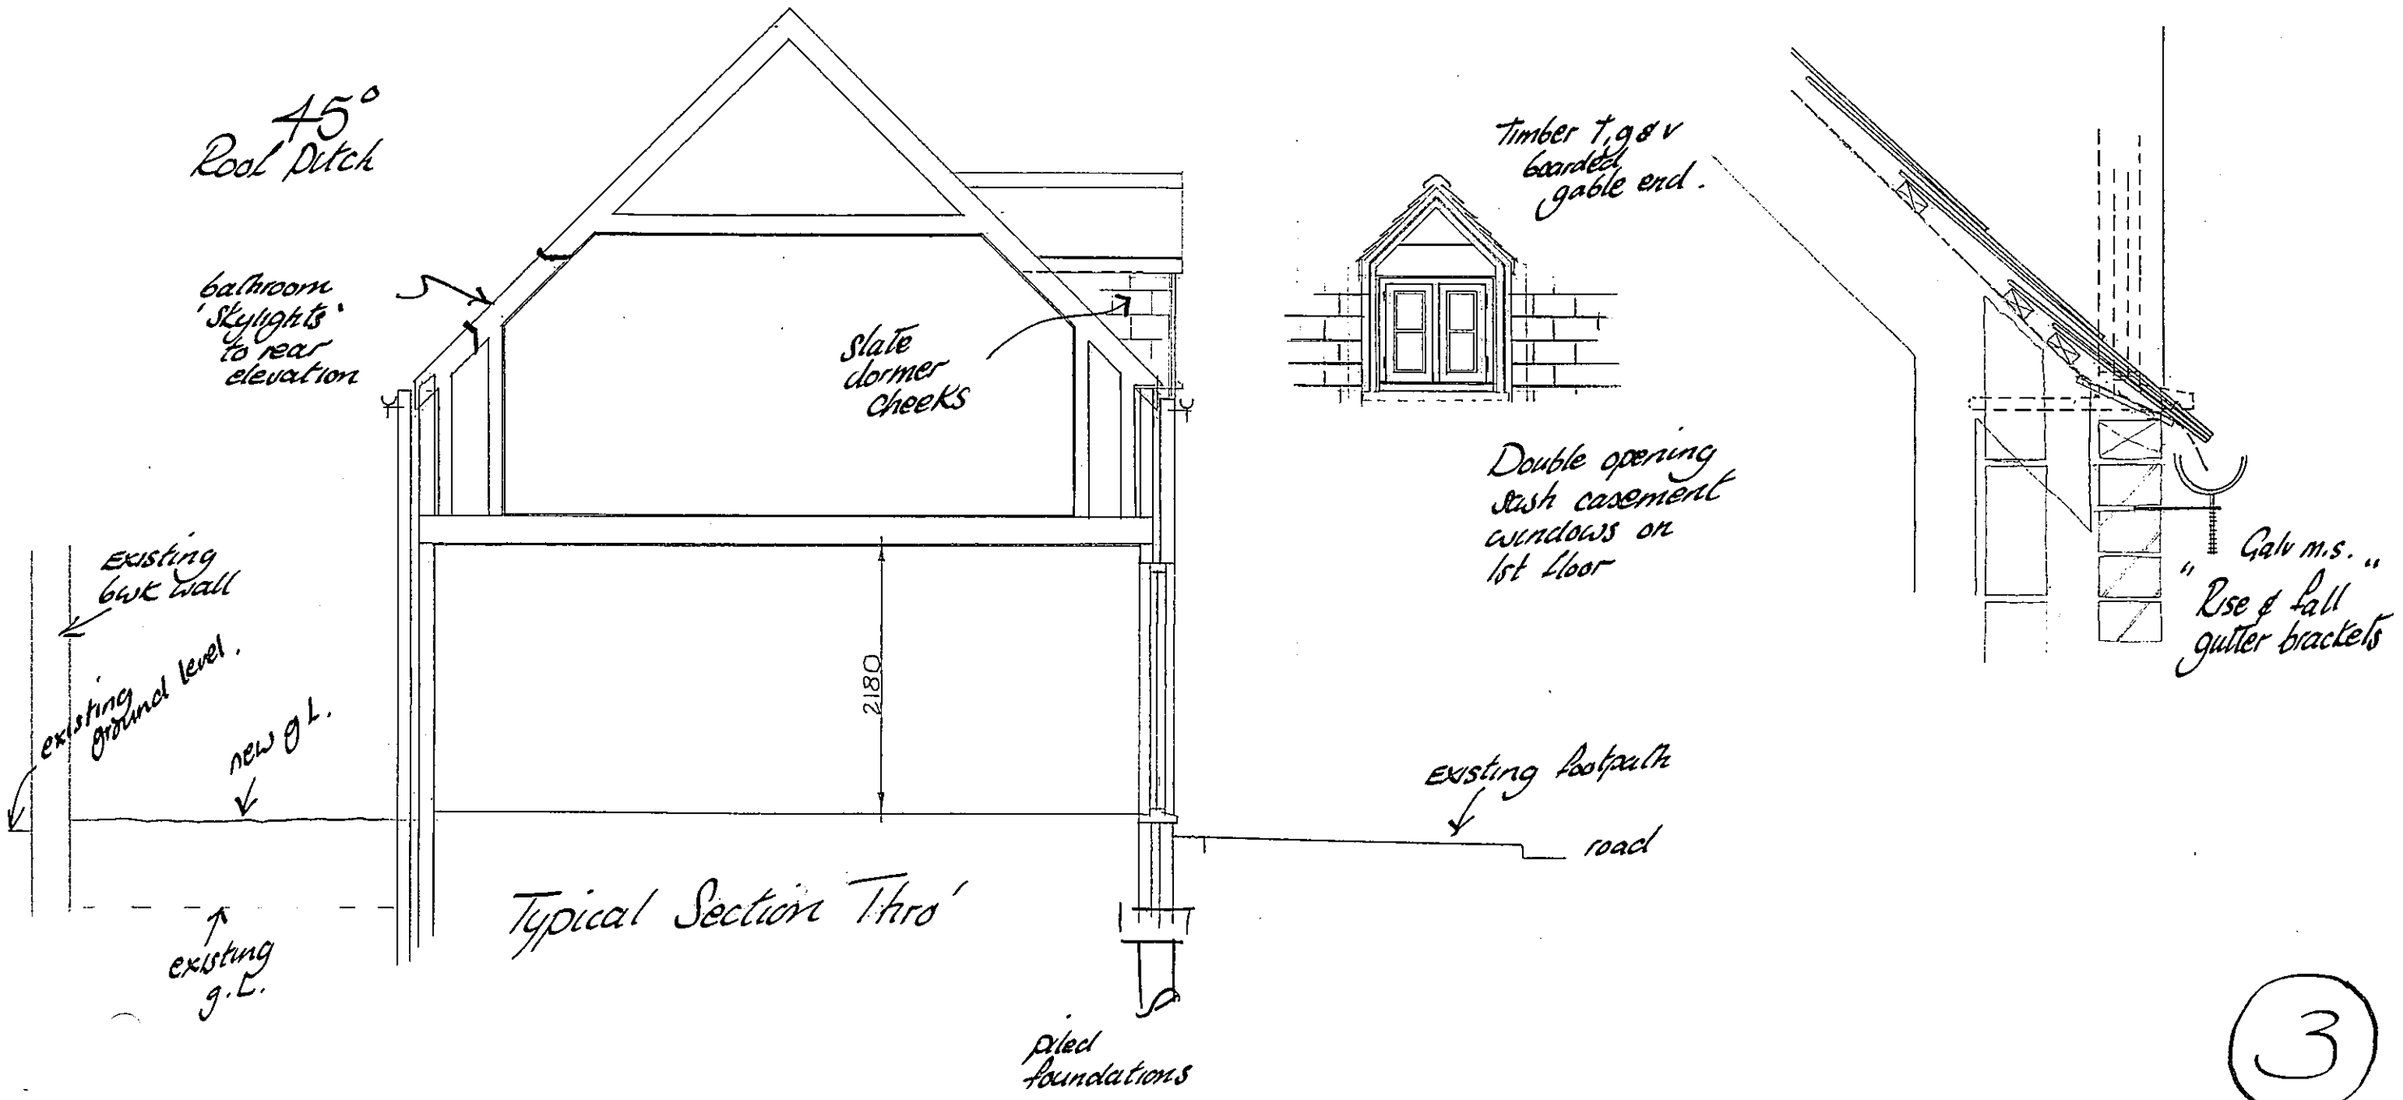

Typical Section Thro'