




Whilst working on behalf of Osprey, all site staff are required to work safely and any safety incidents must be reported to james.reason@ospreycharging.co.uk as soon as possible. Construction works carried out and safety precautions must comply with Construction Design and Management 2015 regulation - In the event of an emergency with an Osprey charge point, or to report a fault, please contact the 24/7 Helpline - 0800 058 8400

1:500

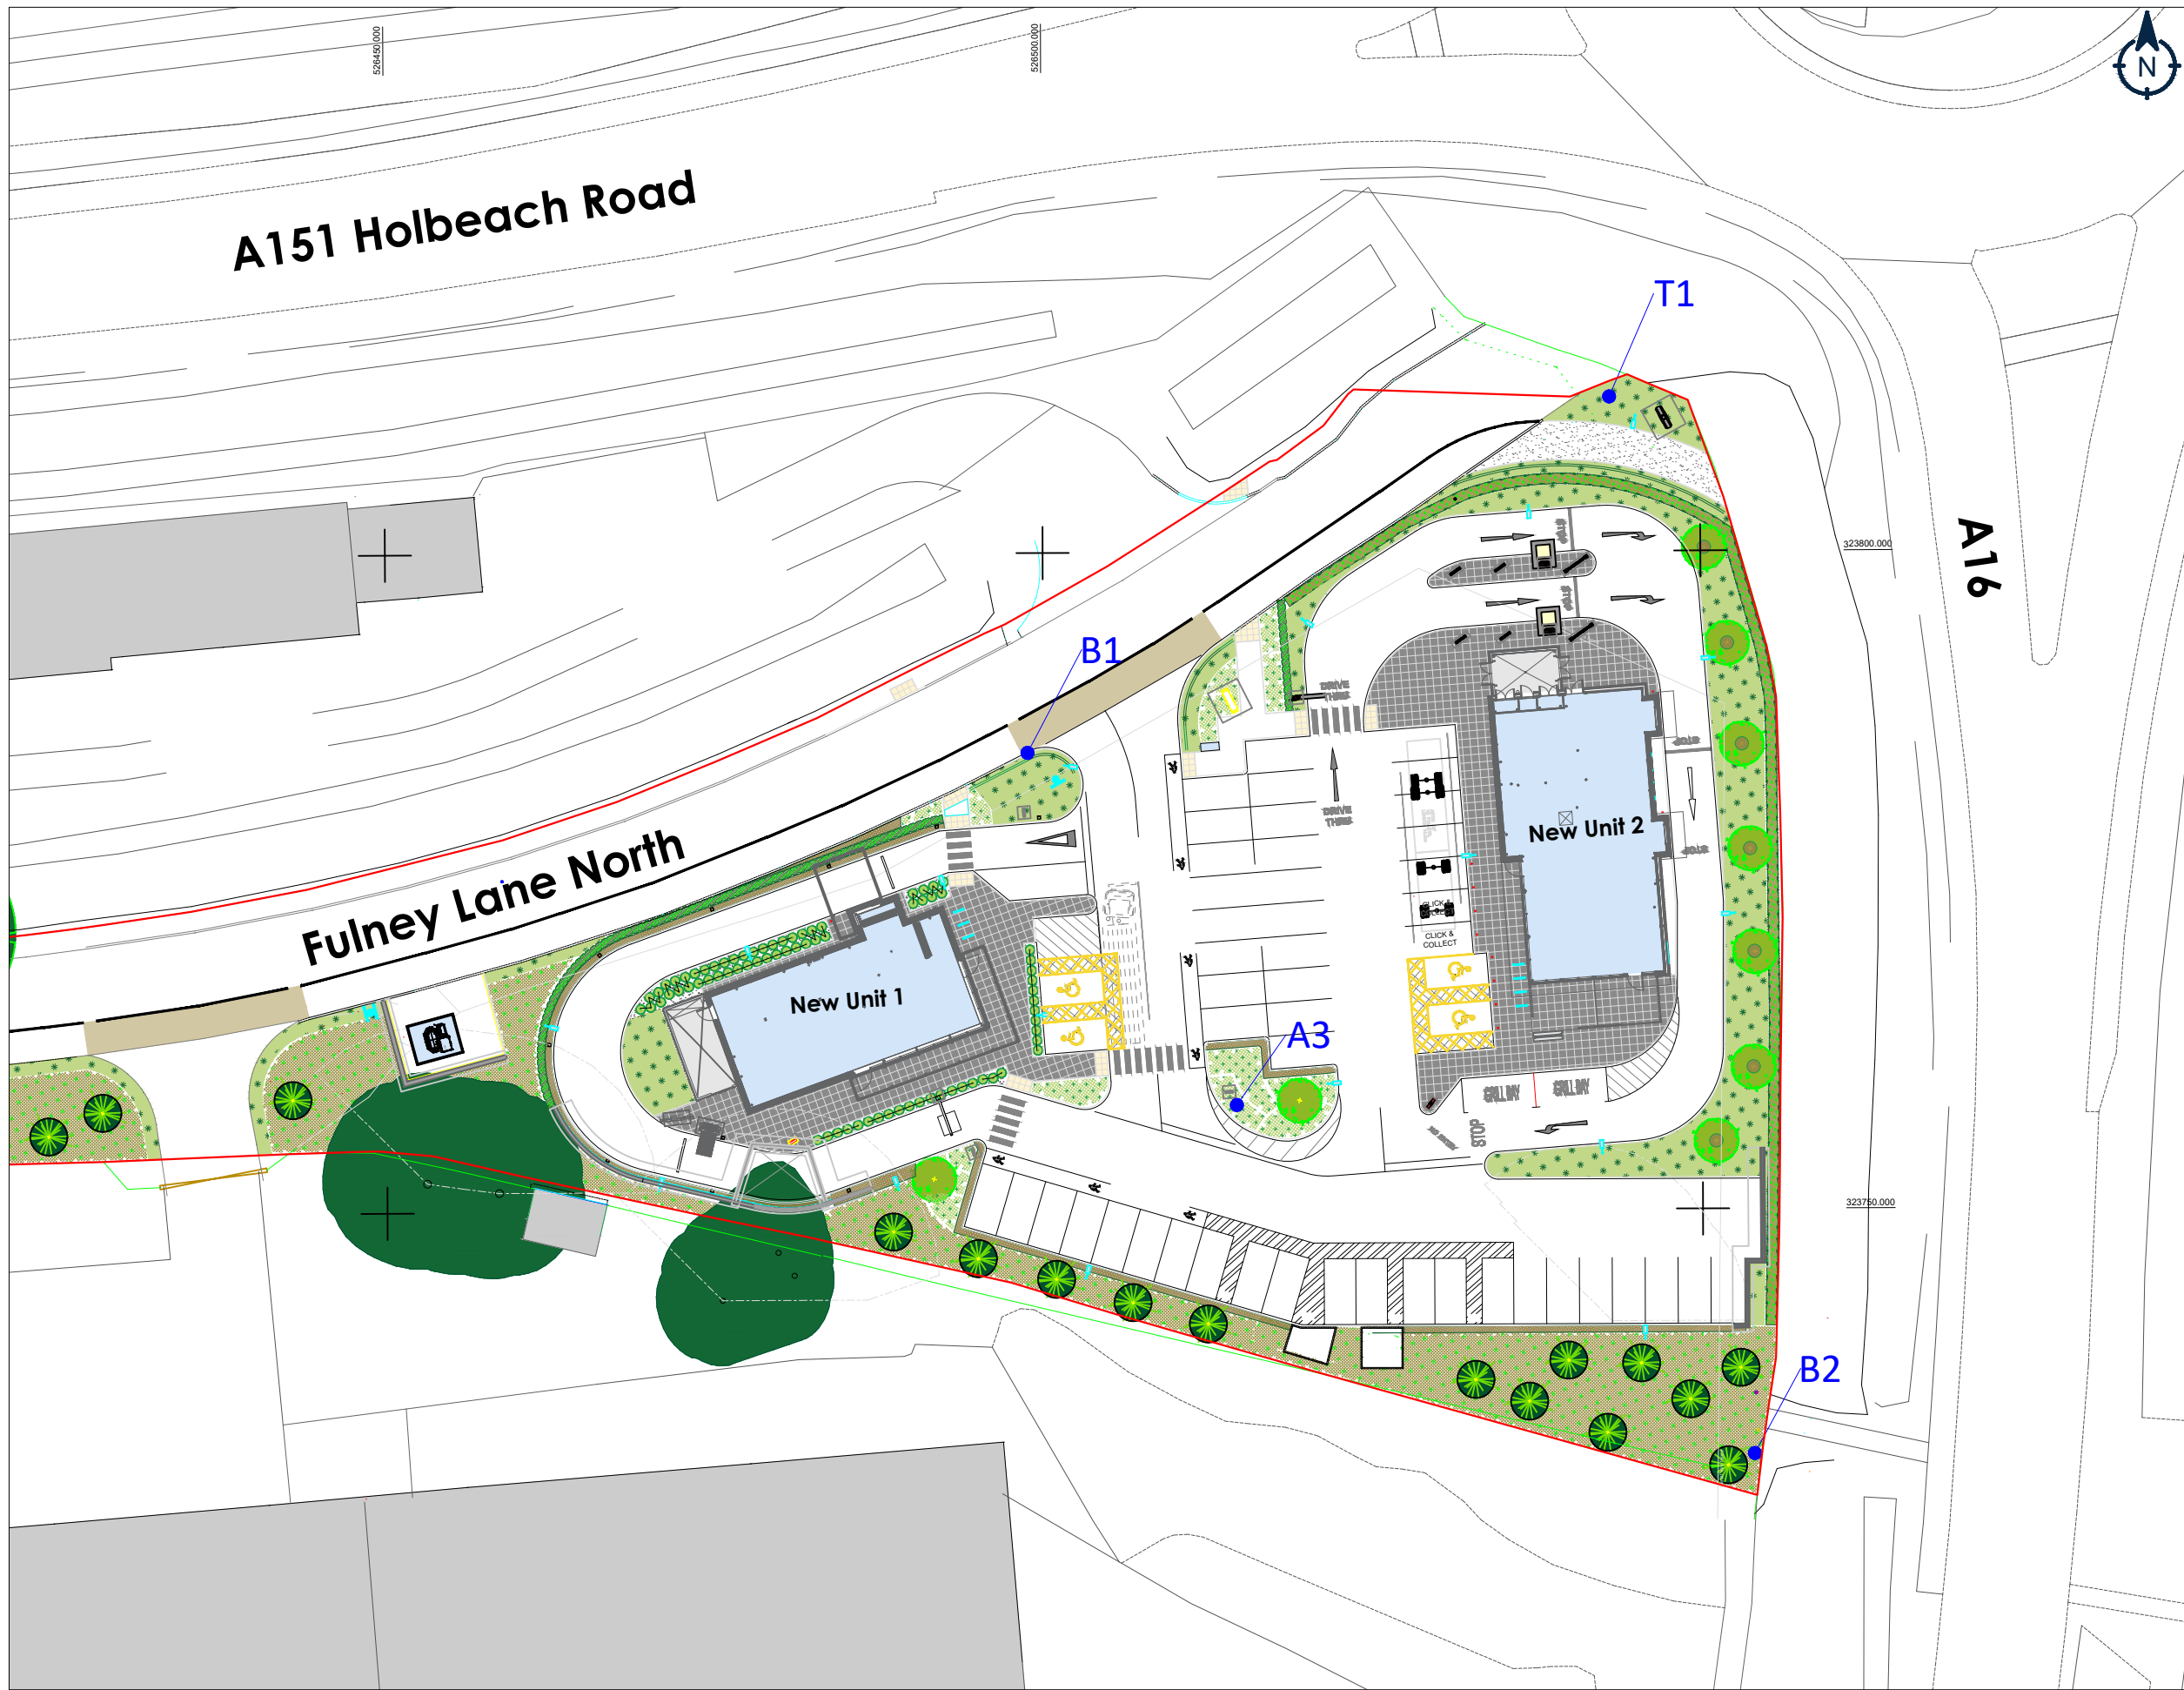

Plan 1

Notes:

- Application Boundary
- In-Bay Sign
- Sign

Reference	Specifications	Quantity
A1: Next Left	600x500mm	
A2: Next Right	600x500mm	
A3: Straight Ahead	600x500mm	1
B1: Banner post	2100x1000mm	1
B2: Banner Mounted	2100x1000mm	1
C1: Small Totem	To be confirmed	
C2: Big Totem	To be confirmed	
P1: Pole Sign	To be confirmed	
T1: 4m osprey Totem	To be confirmed	1
L1: Osprey Logo Sign	2300x600mm	
In-Bay Signage	1200mmx540mm, 310mmx540mm	
Banner Sign	1760mmx805mm	

Advert Area: 7,259.2m²

See signage plan for reference

V2	Signage Updated	EBD	16/09/26
V1	Initial Draft	EBD	14/08/26
REV:	DESCRIPTION:	BY:	DATE:

AMENDMENTS:



Osprey Charging Network Ltd
3rd Floor, Martin House, 5 Martin Lane,
London, EC4R 0DP
T: 0800 058 8400
www.ospreycharging.co.uk

CLIENT:
Roadside Retail Estate Ltd

SITE:
Fulney Lane Development - PE12 6EP

TITLE:
12-Proposed-Signage-Layout-Plan

SCALE AT A3:	DATE:	DRAWN:	REVISION:
1:500	16/09/2026	EBD	V2

© CROWN COPYRIGHT AND DATABASE RIGHTS 2023 - ORDNANCE SURVEY 0100031673