



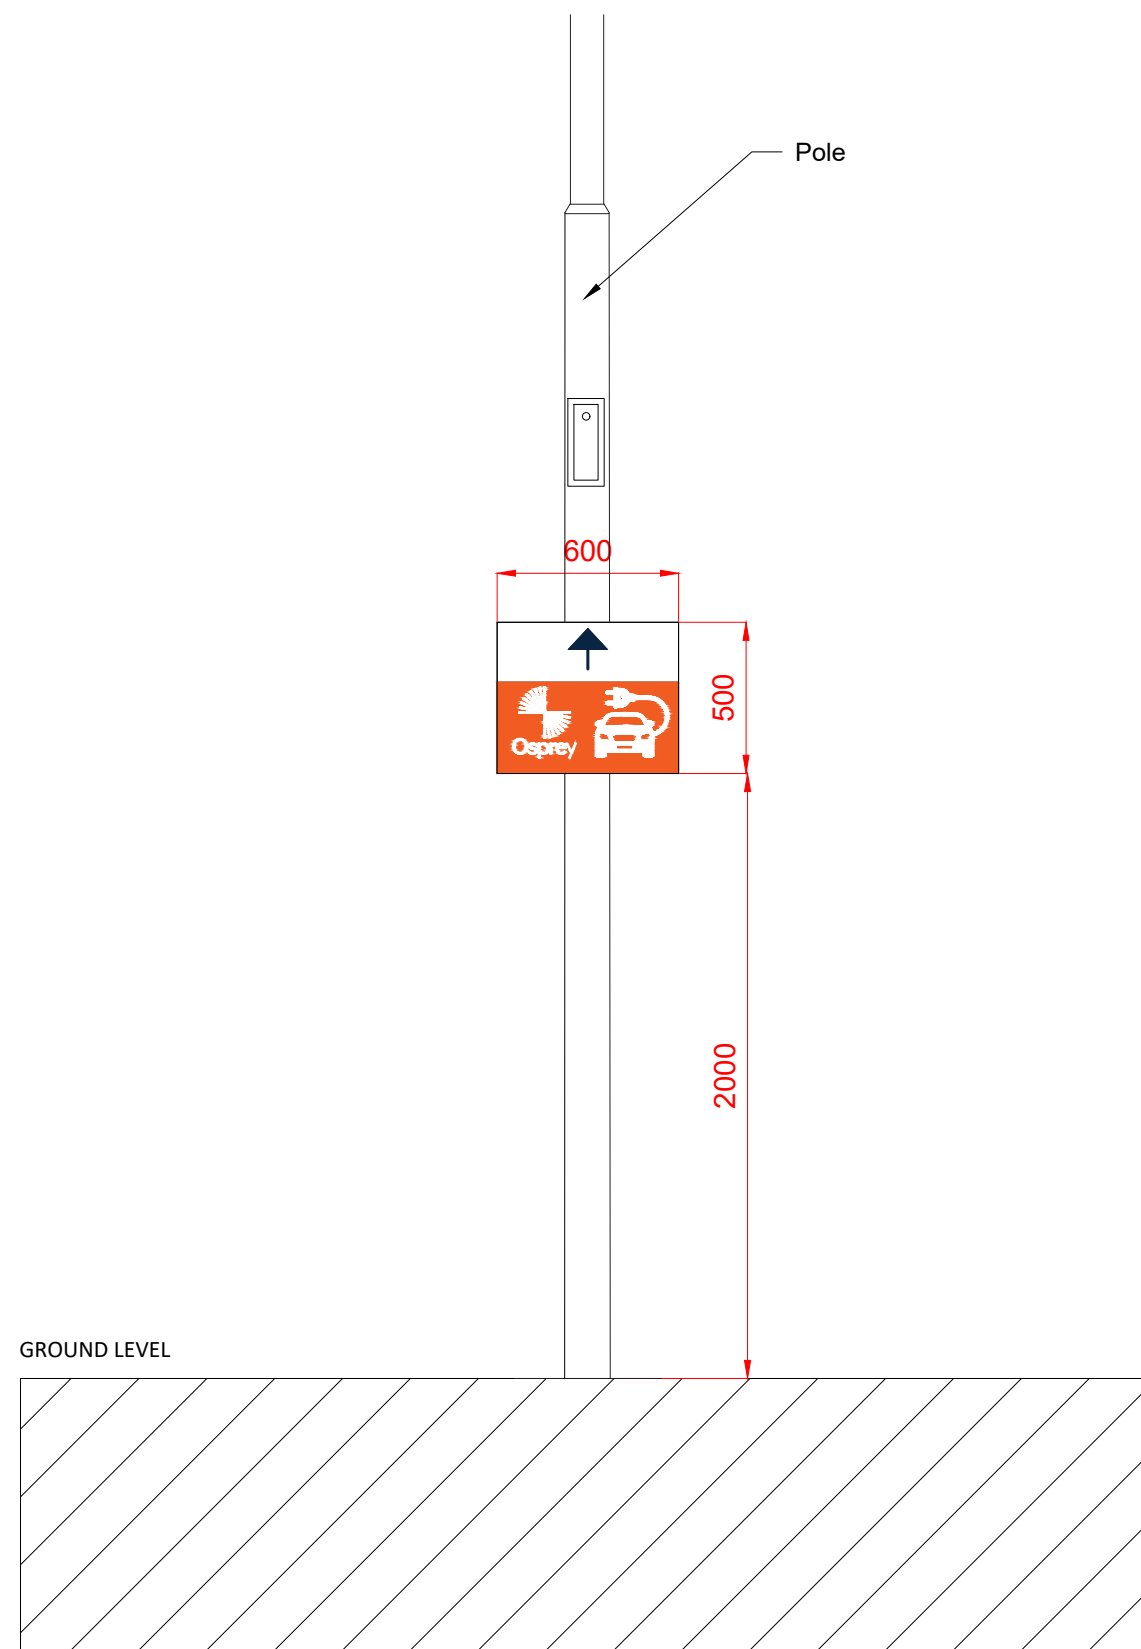

Front View (1:25)

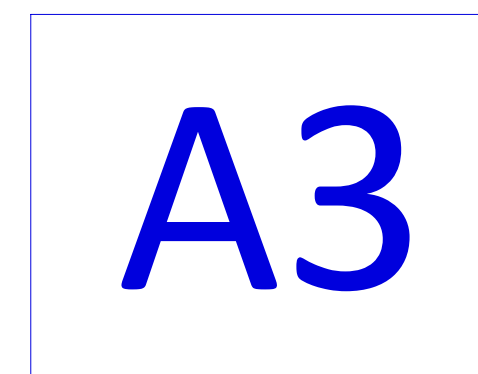

WAYFINDING SIGNS TO BE
MOUNTED ON EXISTING
STREET FURNITURE

Notes:

FOR GUIDANCE ONLY

This sign is not illuminated



Osprey Charging Network Ltd
3rd Floor, Martin House, 5 Martin Lane,
London, EC4R 0DP
T: 0800 058 8400
www.ospreycharging.co.uk

TITLE:

A3 - Straight Ahead

SCALE AT A3:
1:25