


'Subject to Survey'

Based upon the Ordnance Survey map with permission of The Controller of Her Majesty's Stationary Office, C. Crown Copyright John Roberts Architects Ltd, 1 James Street, Lincoln. LN2 1QD

License No. AR 100006210

ALL DIMENSIONS AND SETTING OUT ARE TO BE VERIFIED ON SITE AND ALL DISCREPANCIES REFERRED TO THE ARCHITECT BEFORE WORK COMMENCES. ----- COPYRIGHT RESERVED

REV.	DATE	DESCRIPTION
1		

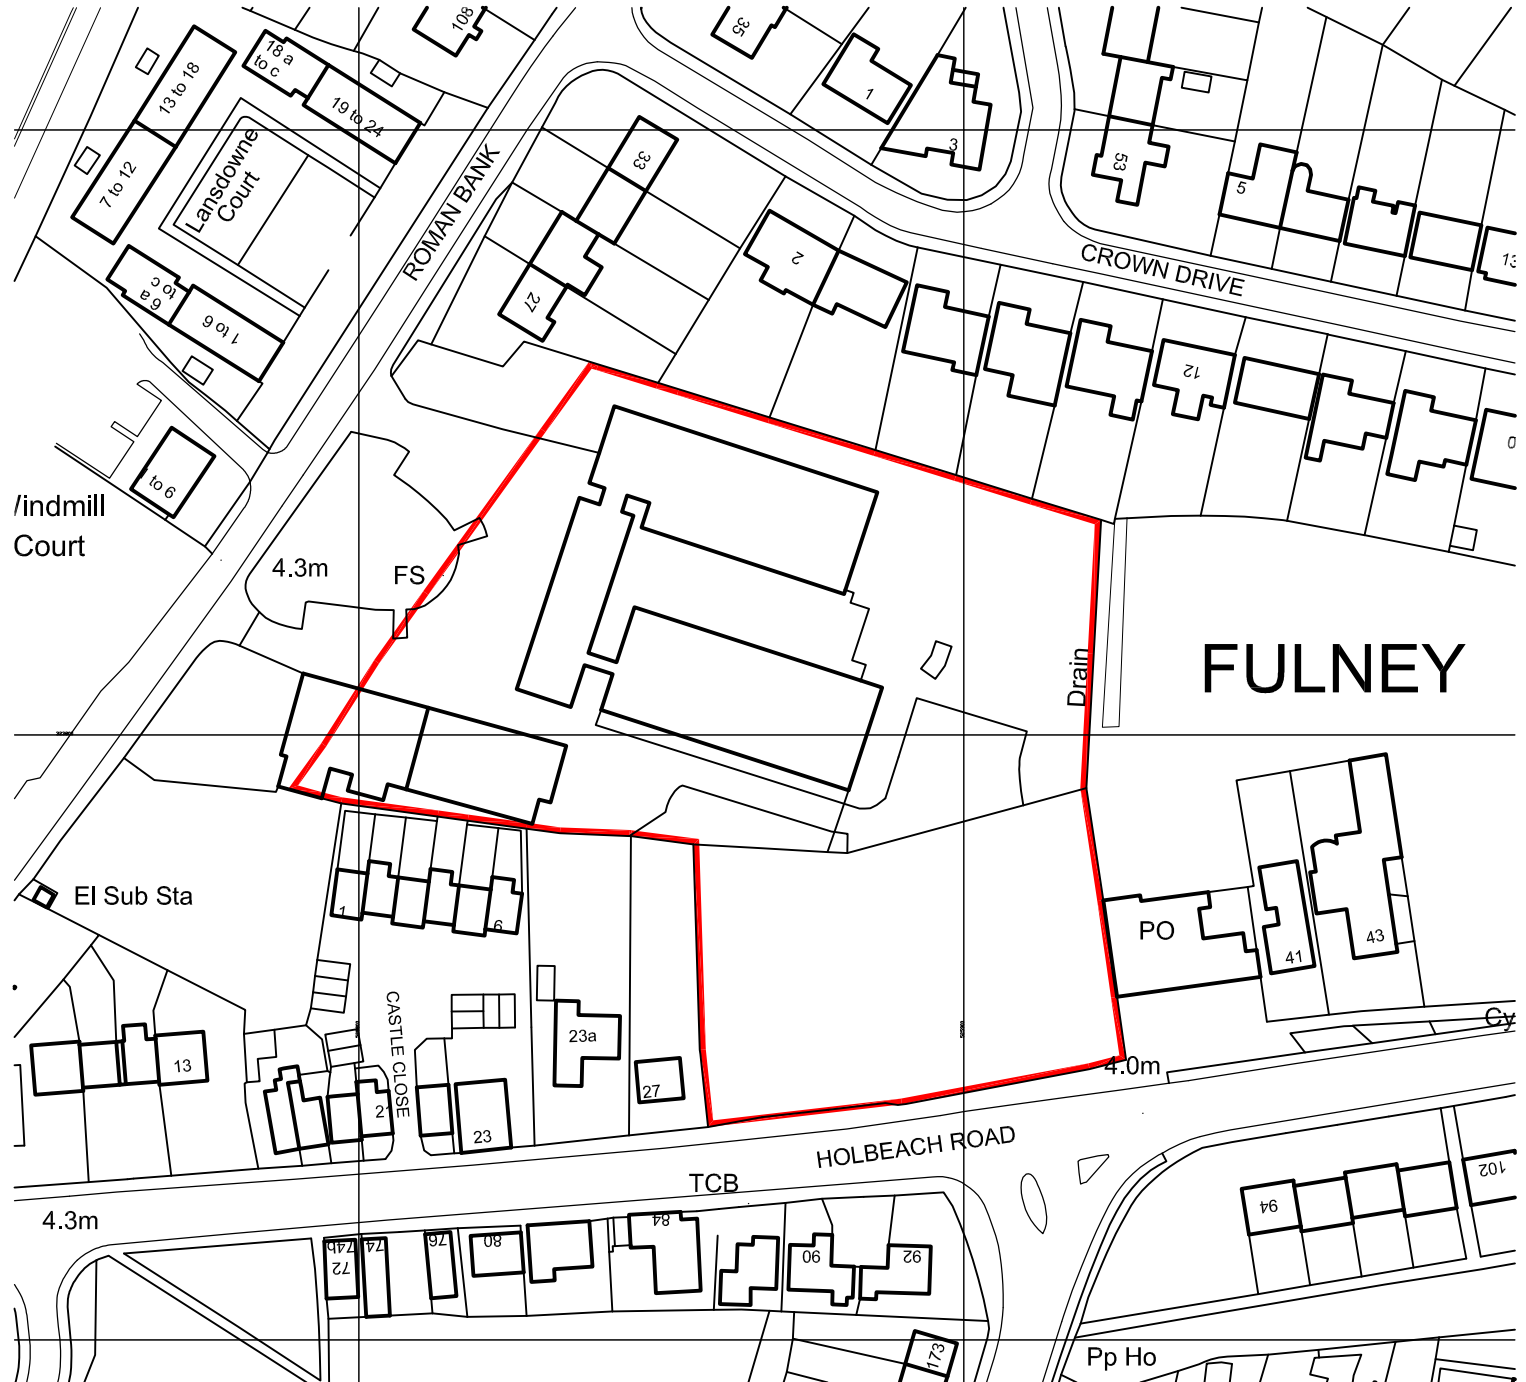

project
Land at Roman Bank
Spalding

drawing
Location Plan

scale date
1:1250@A4 Aug 18

drawing no.
7277L/S01

drawn checked

revision

john roberts architects

1 James Street, Lincoln, LN2 1QD
T: 01522 533441, F: 01522 512888
E: contact@jrarchitects.co.uk
www.jrarchitects.co.uk

