


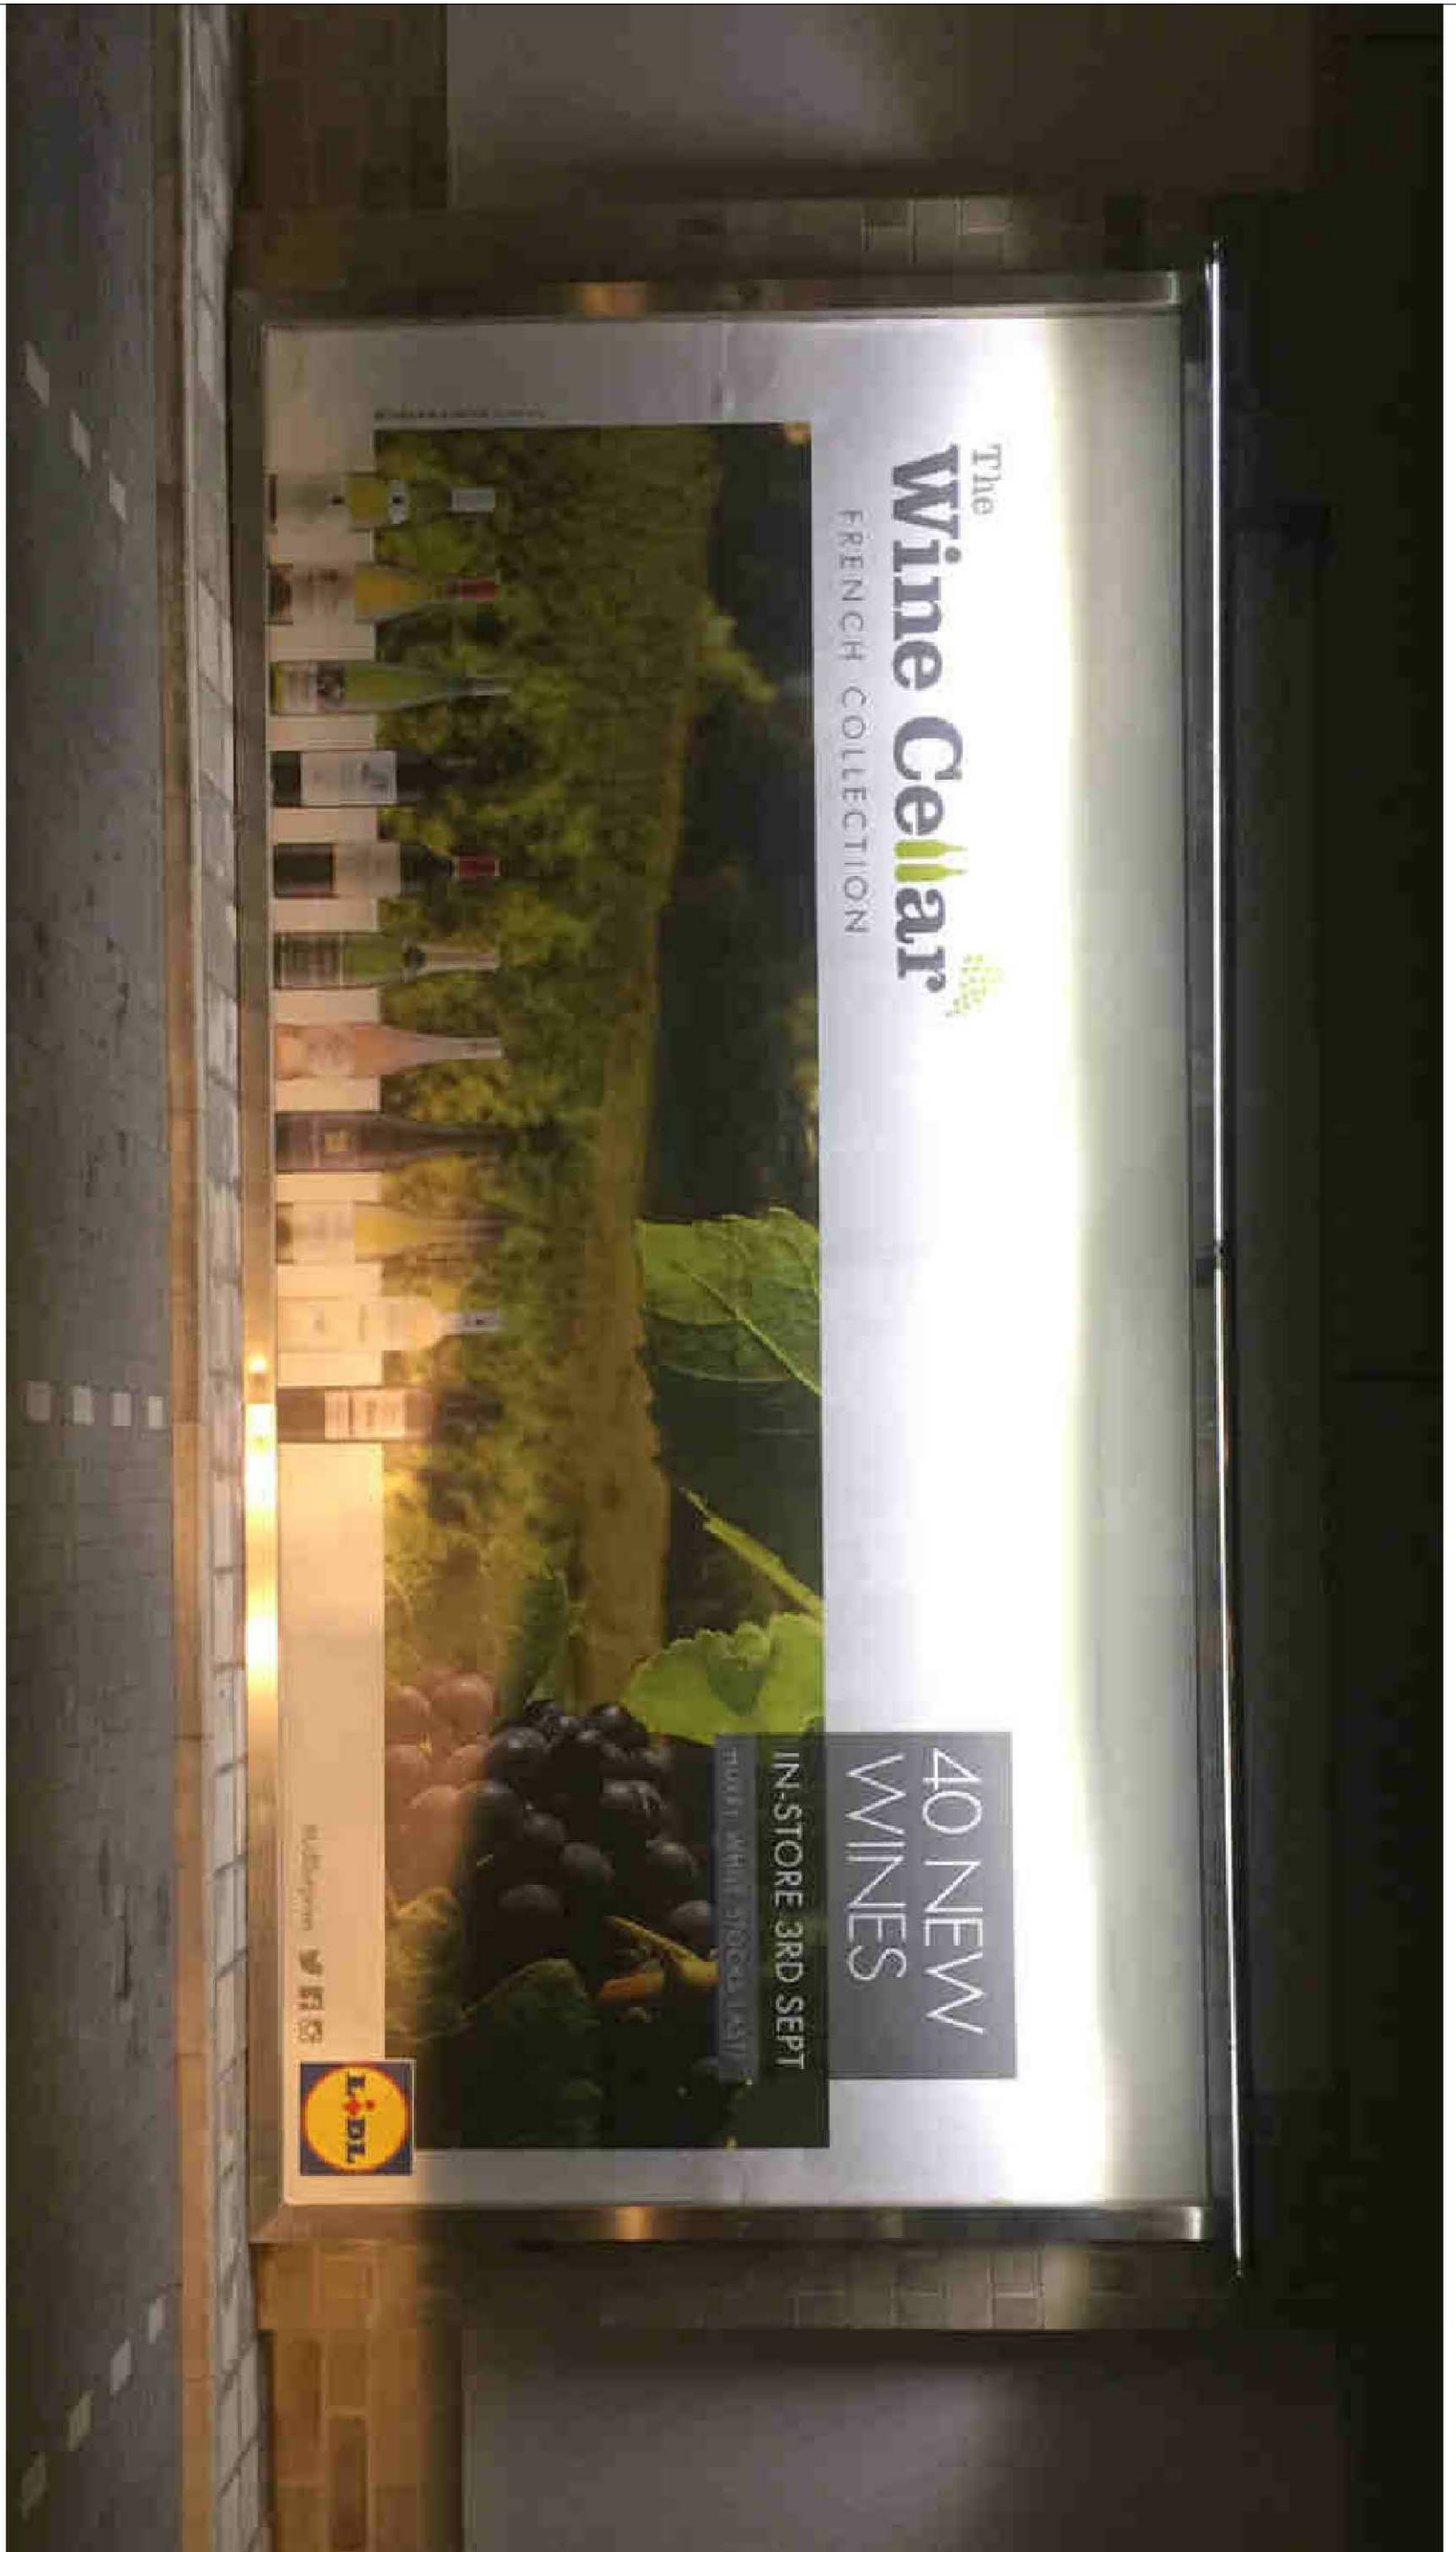

Evening view of Typical Billboard

client	project	drawing	scale	date	drawn	checked
Lidl UK GmbH	Lidl Store Holbeach Road Spalding	Evening view of Typical Billboard	-	Sept 18	RM	revision
			drawing no.			
			7277L-S08			