


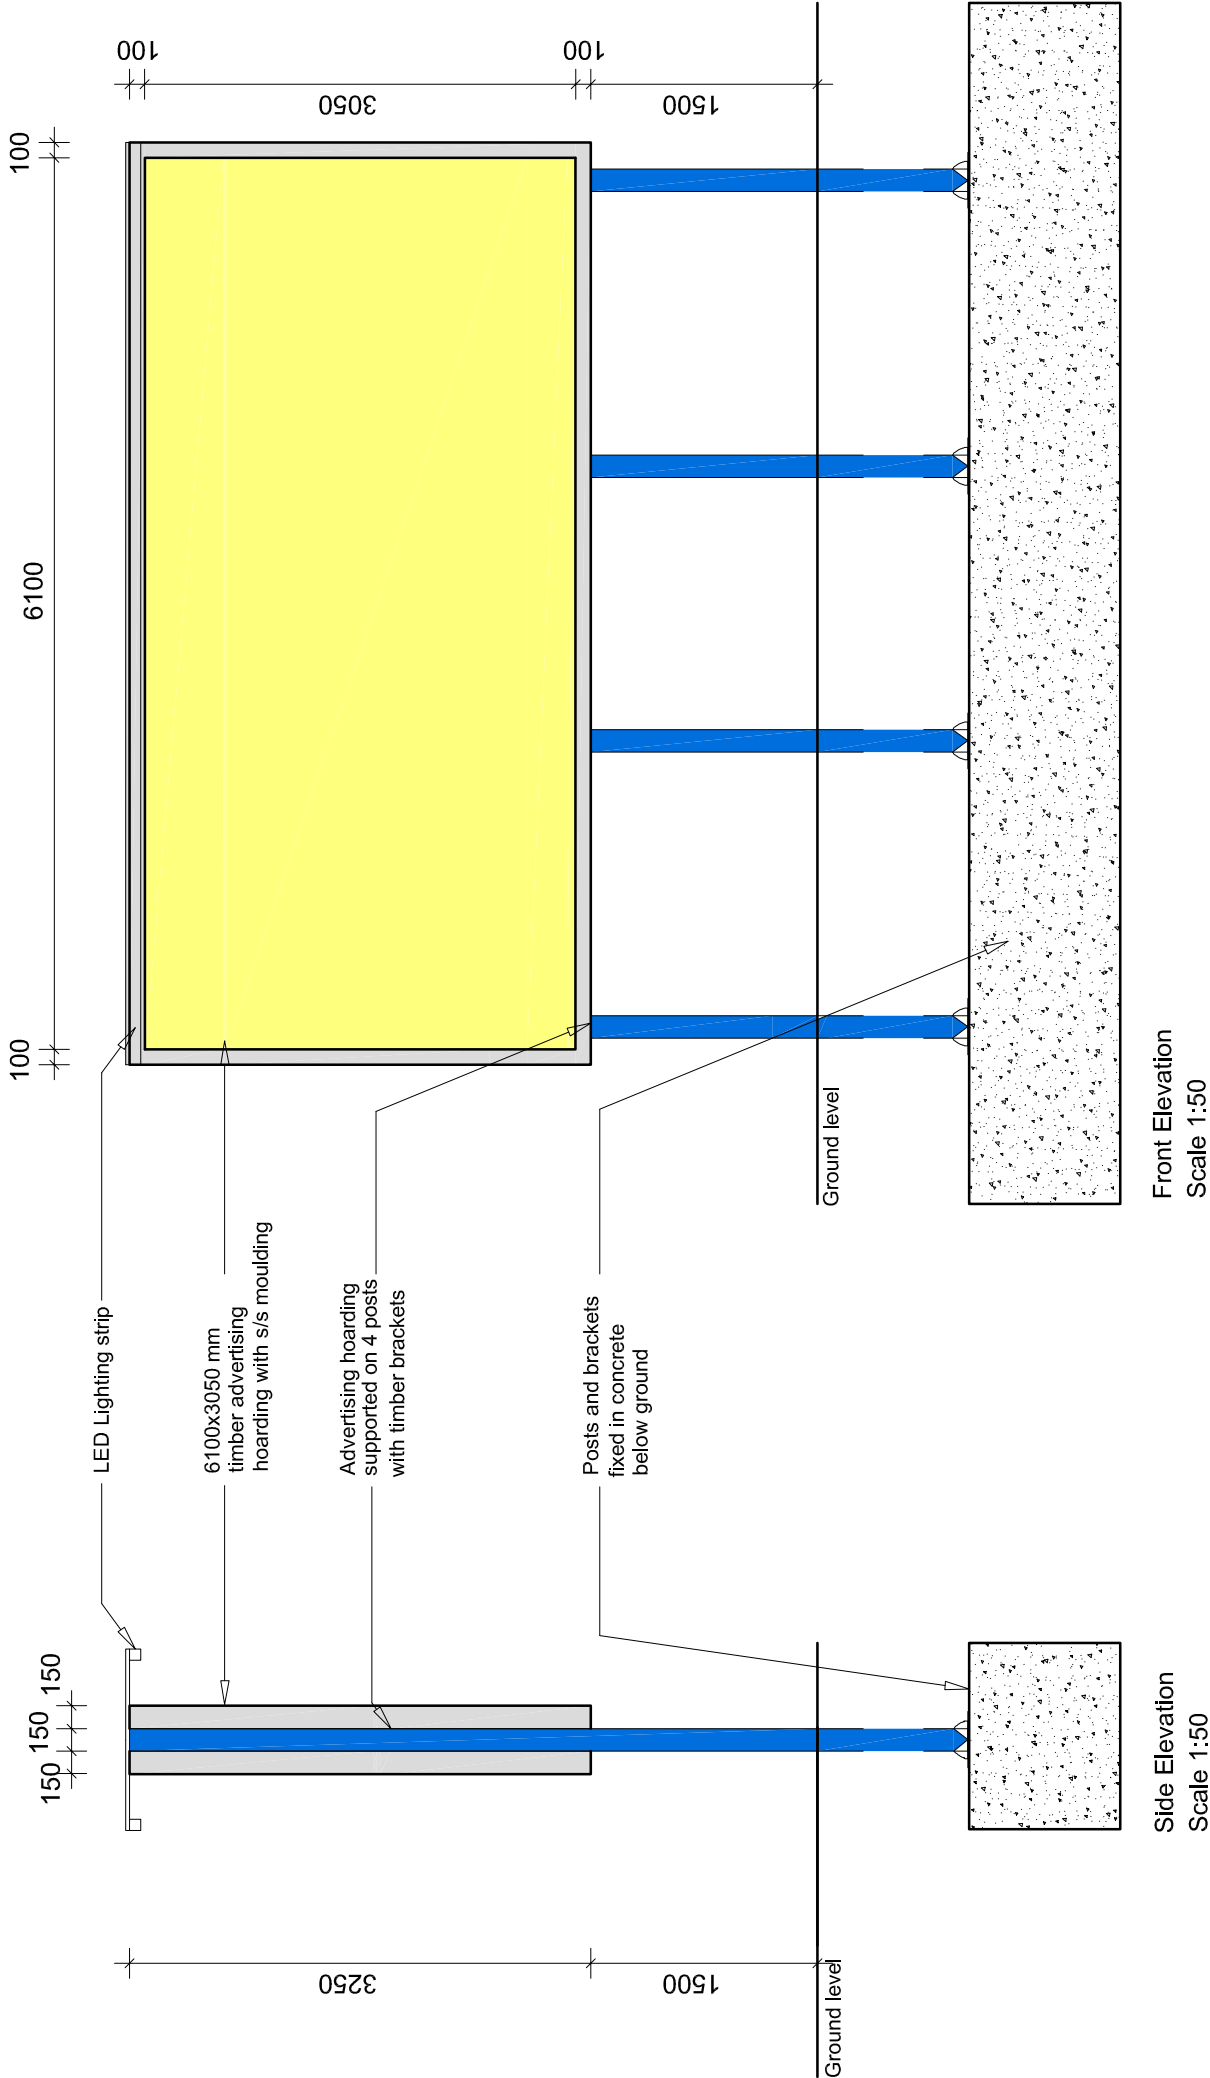

ALL DIMENSIONS AND SETTING OUT ARE TO BE VERIFIED ON SITE AND ALL DISCREPANCIES REFERRED TO THE ARCHITECT BEFORE WORK COMMENCES. ----- COPYRIGHT RESERVED

REV.	DATE	DESCRIPTION



client
Lidl UK GmbH

project
**New Lidl Store
Holbeach Road
Spalding**

drawing
Free-standing Billboard

scale
1:50@A3

date
Sept 18

checked

drawn

revision

drawing no.
7277L-S09



john roberts architects

1 James Street . Lincoln . LN2 1QD
T: 01522 533441 . F: 01522 512888
E: contact@jrarchitects.co.uk
www.jrarchitects.co.uk