
Side View - Portrait

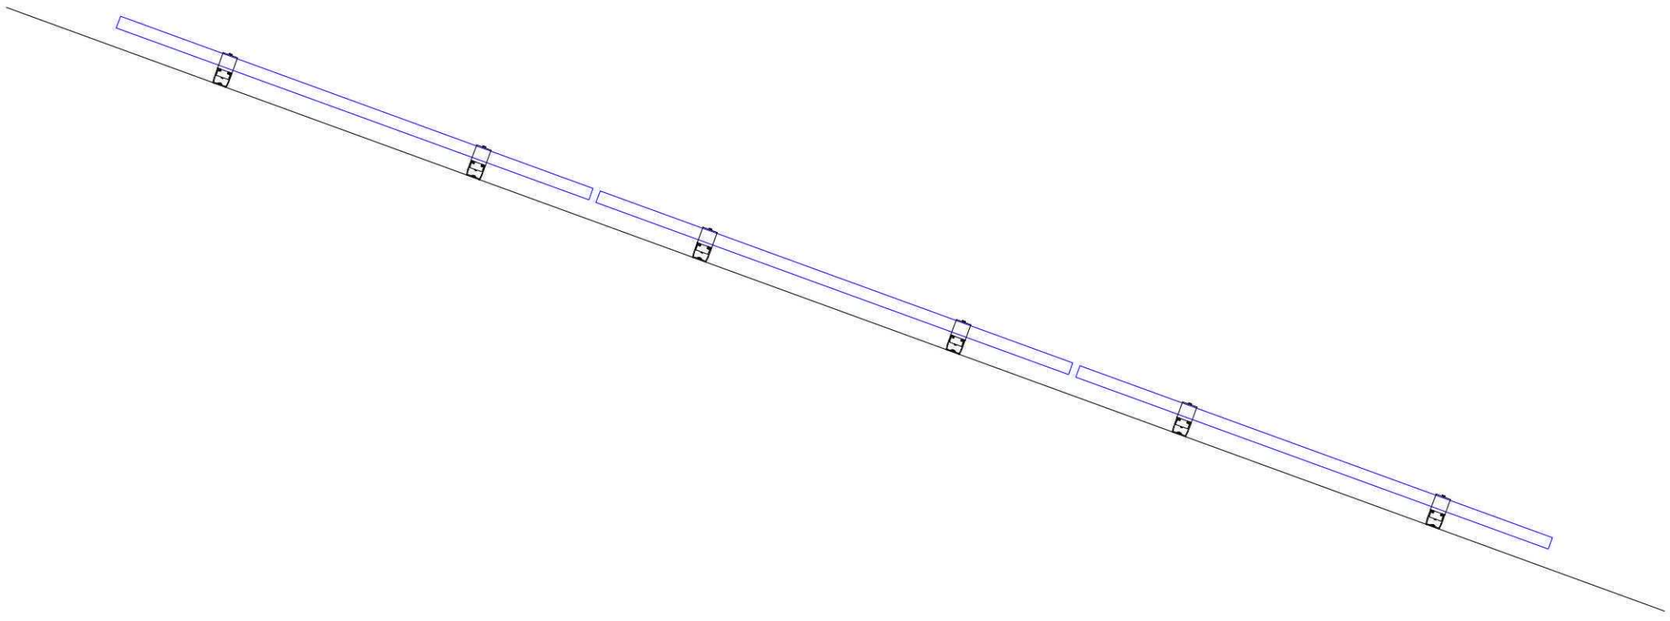

System Details

Mounting System:
(Roof Parallel 20deg.)
PV Panels:
Poly 230W

		PITCH/ORIENTATION	SIZE (kWp)
PoC 1:	Roof 1:	20/10	42 x 230W = 9.66kWp
	Roof 2:		
	Roof 3:		
	Roof 4:		
	Total:		9.66kWp

		PITCH/ORIENTATION	SIZE (kWp)
PoC 2:	Roof 1:		
	Roof 2:		
	Roof 3:		
	Roof 4:		
	Total:		

		PITCH/ORIENTATION	SIZE (kWp)
PoC 3:	Roof 1:		
	Roof 2:		
	Roof 3:		
	Roof 4:		
	Total:		

		PITCH/ORIENTATION	SIZE (kWp)
PoC 4:	Roof 1:		
	Roof 2:		
	Roof 3:		
	Roof 4:		
	Total:		

		PITCH/ORIENTATION	SIZE (kWp)
PoC 5:	Roof 1:		
	Roof 2:		
	Roof 3:		
	Roof 4:		
	Total:		

Revisions:

Rev	Date	Comments	Dwn	Chkd

DRAWN	CHECKED	APPROVED	DATE
ET	LJ	LJ	01/07/2015

PROJECT NAME & ADDRESS:
Project Name: The Gleed School
Address: Spalding, Lincs
Postcode: PE11 2EJ

NOTES:
-
-
-
-

Paper Size:	Scale:	Revision:
A3	1:20	0

CAPACITY:
42 Modules 9.66kWp

DRAWING TITLE:
Mounting Kit & Fixing Details

DRAWING NUMBER:	STATUS:
1.4	ISSUE

LIGHTSOURCE
COMMERCIAL ROOFTOPS
Lightsource Commercial Rooftops Limited
The Alba Centre,
Alba Campus,
Livingston,
EH54 7EG

Tel: 08455 440 511 Email: roof@lightsource-re.co.uk
www.lightsource-re.co.uk