
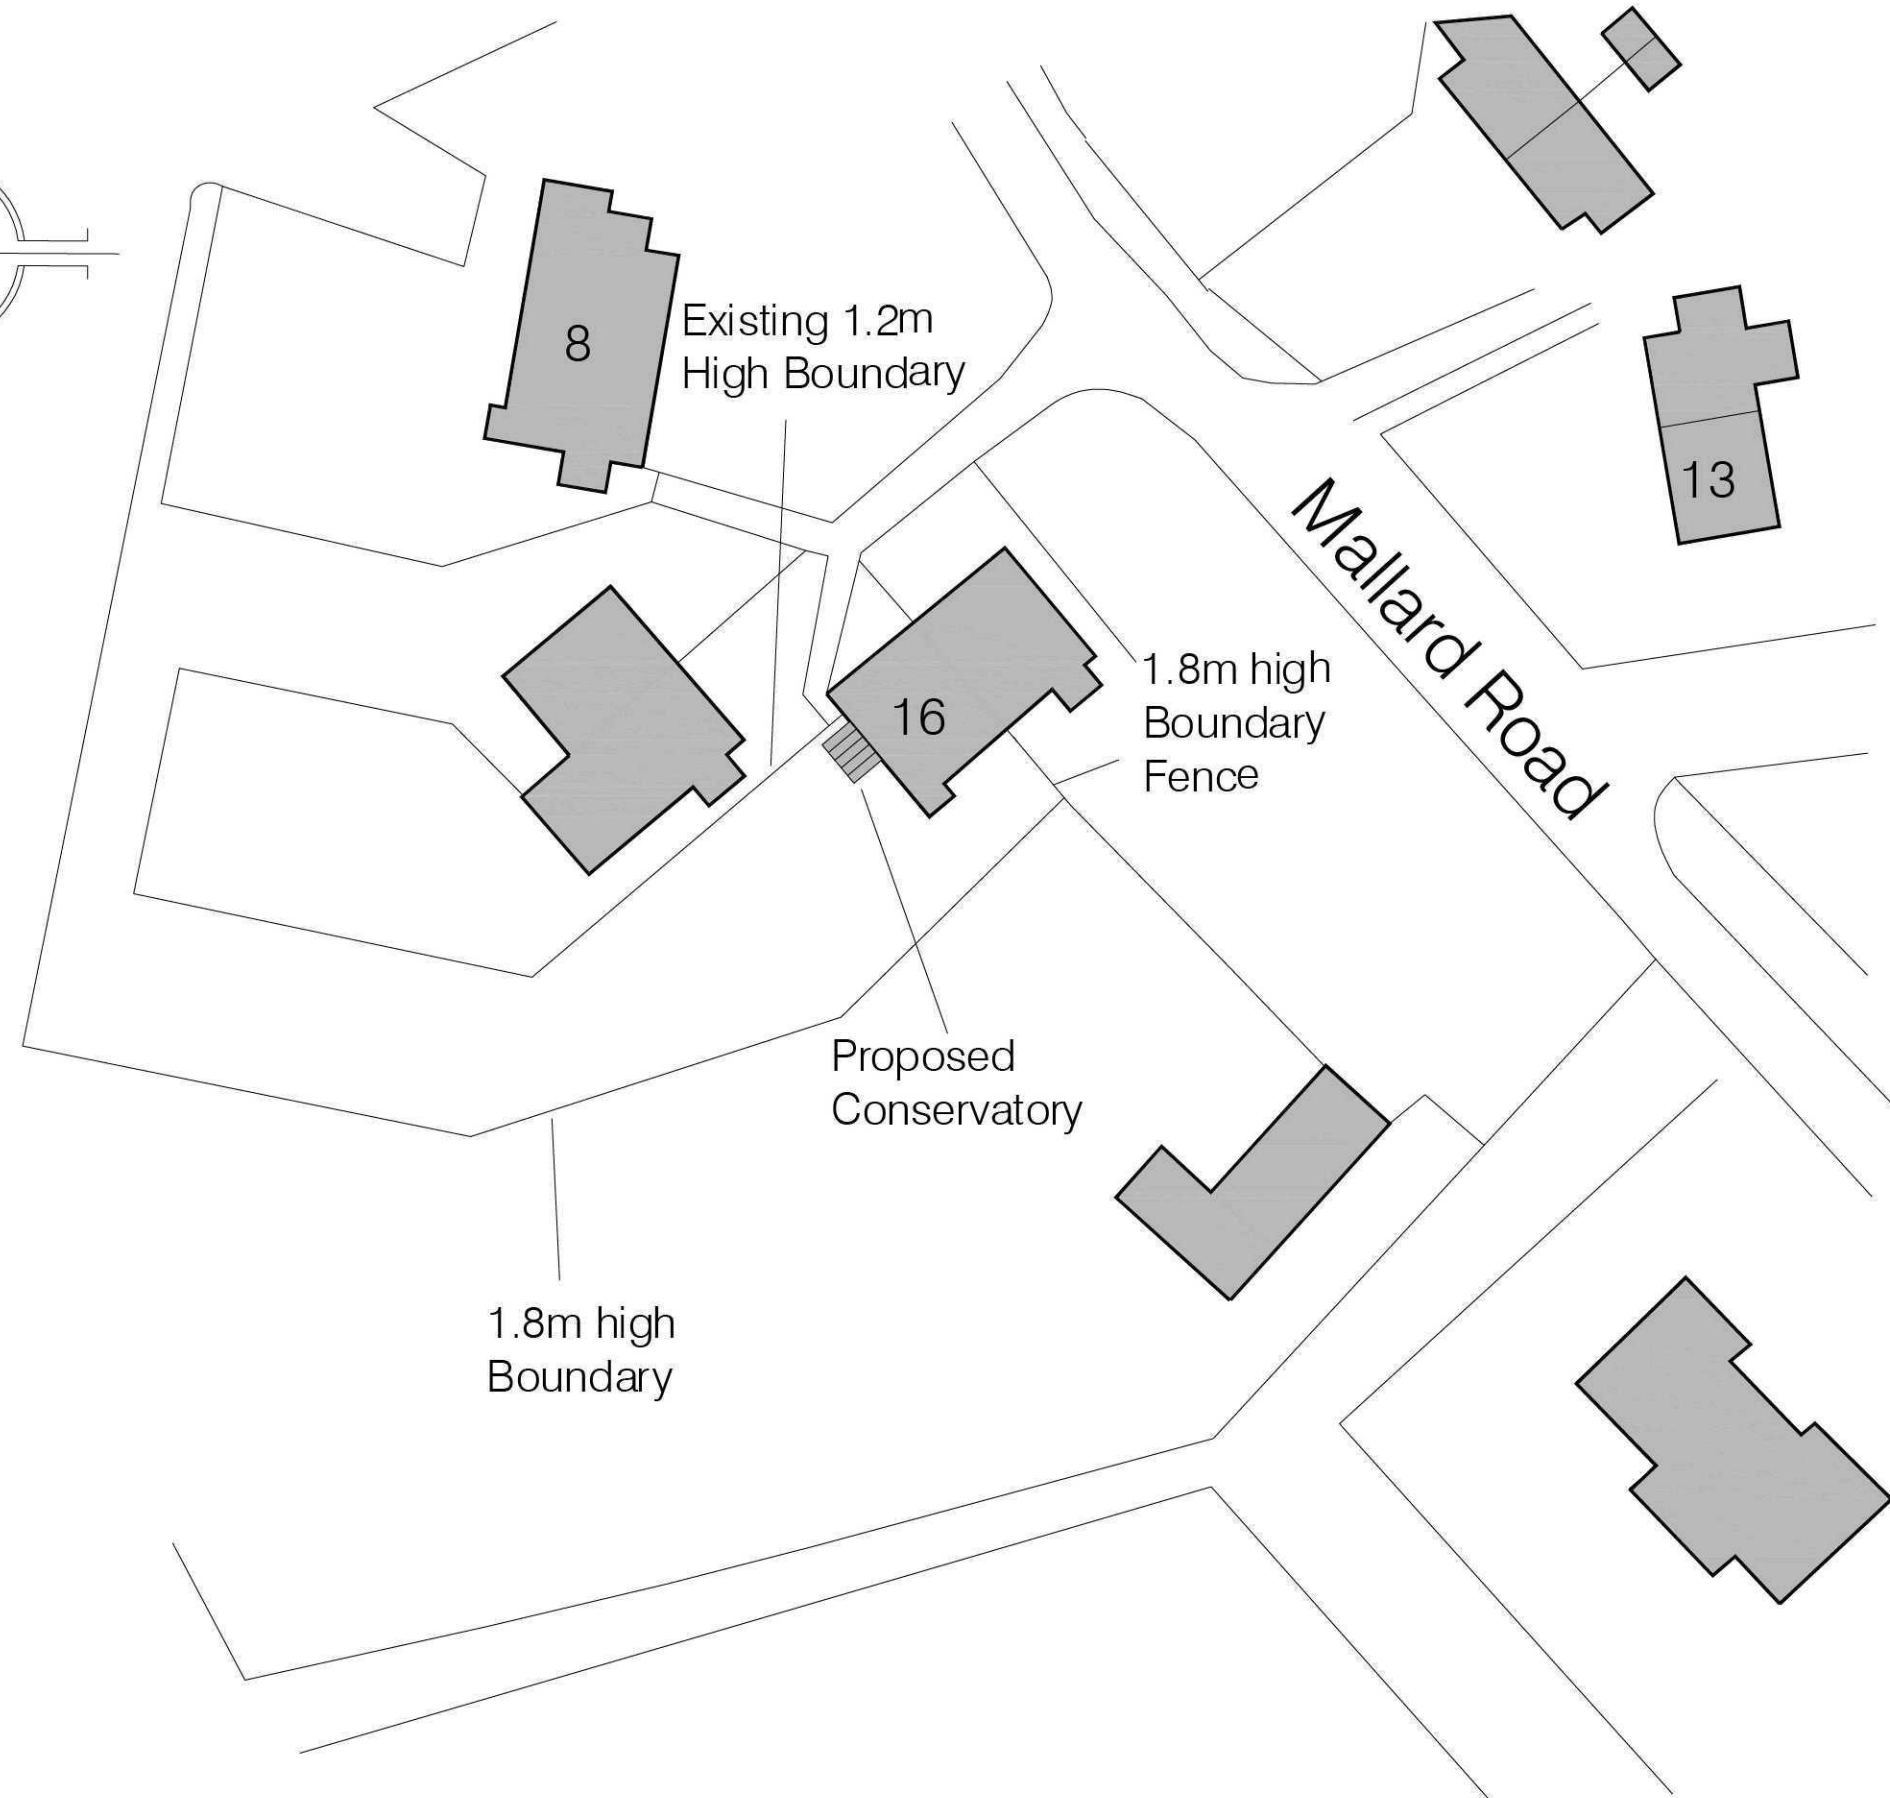


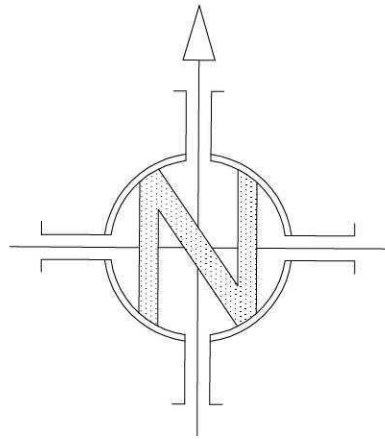

Notes All dimensions must be checked on site and not scaled from this drawing. any discrepancies to be reported to the office below. The Contractor shall make a survey of the site and shall be responsible for obtaining all dimensions and levels necessary for the proper construction of works as indicated.				
Client SHORTLAND				
Job Title PROPOSED CONSERVATORY 16 MALLARD ROAD LOW FULNEY SPALDING PE12 6ND				
Drawing Title PROPOSED BLOCK PLAN				
ELEVATION ELEVATION DESIGN LTD DESIGN - CONSTRUCTION PROJECT MANAGEMENT 16 Wright Street Hull HU2 8JU Telephone 01482 221155 Fax 01482 221105 Email forename@elevationdesign.org.uk				
Revisions	Date	Description	DR	CI
Status PLANNING				
Scale A3- 1:500		Date 11/11/11		
Drawn By DF		Checked	Approved	
Drawing No. 1001/27/03				Rev