
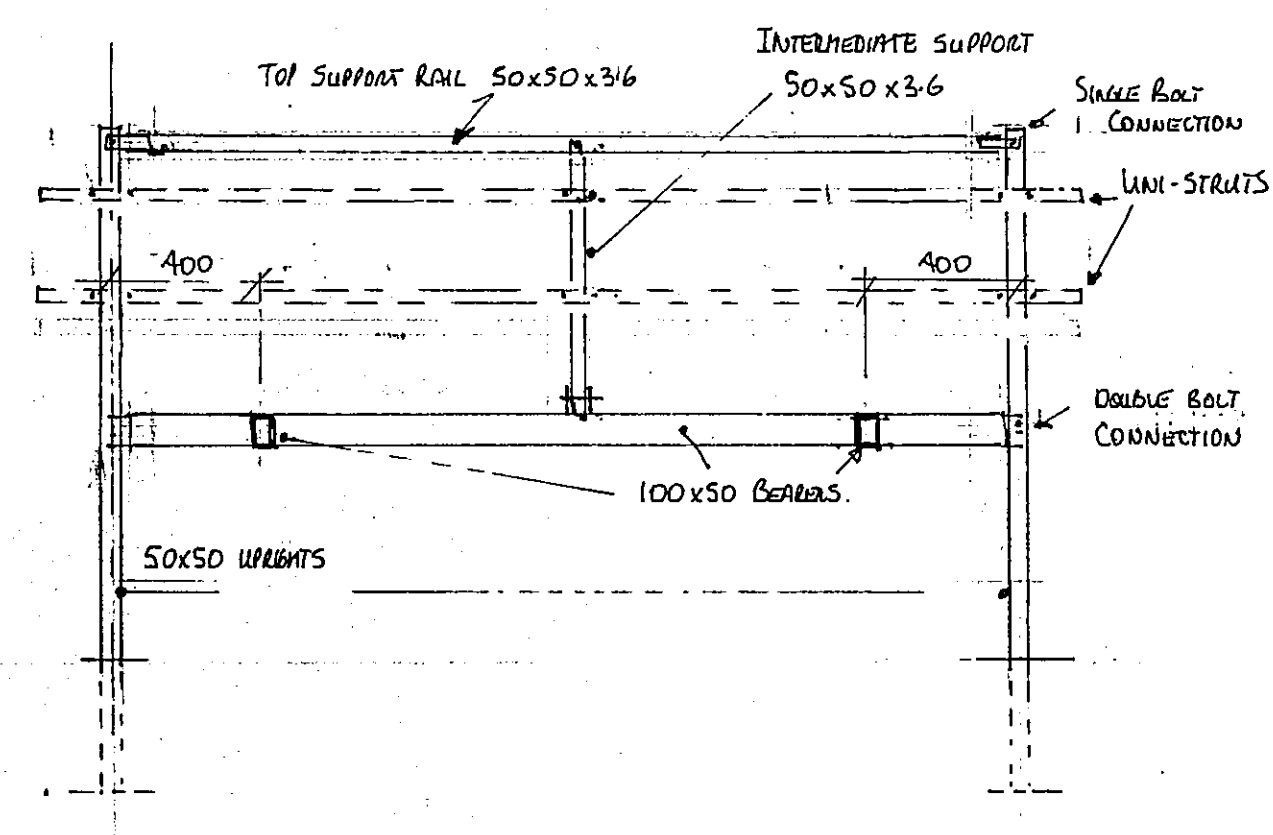
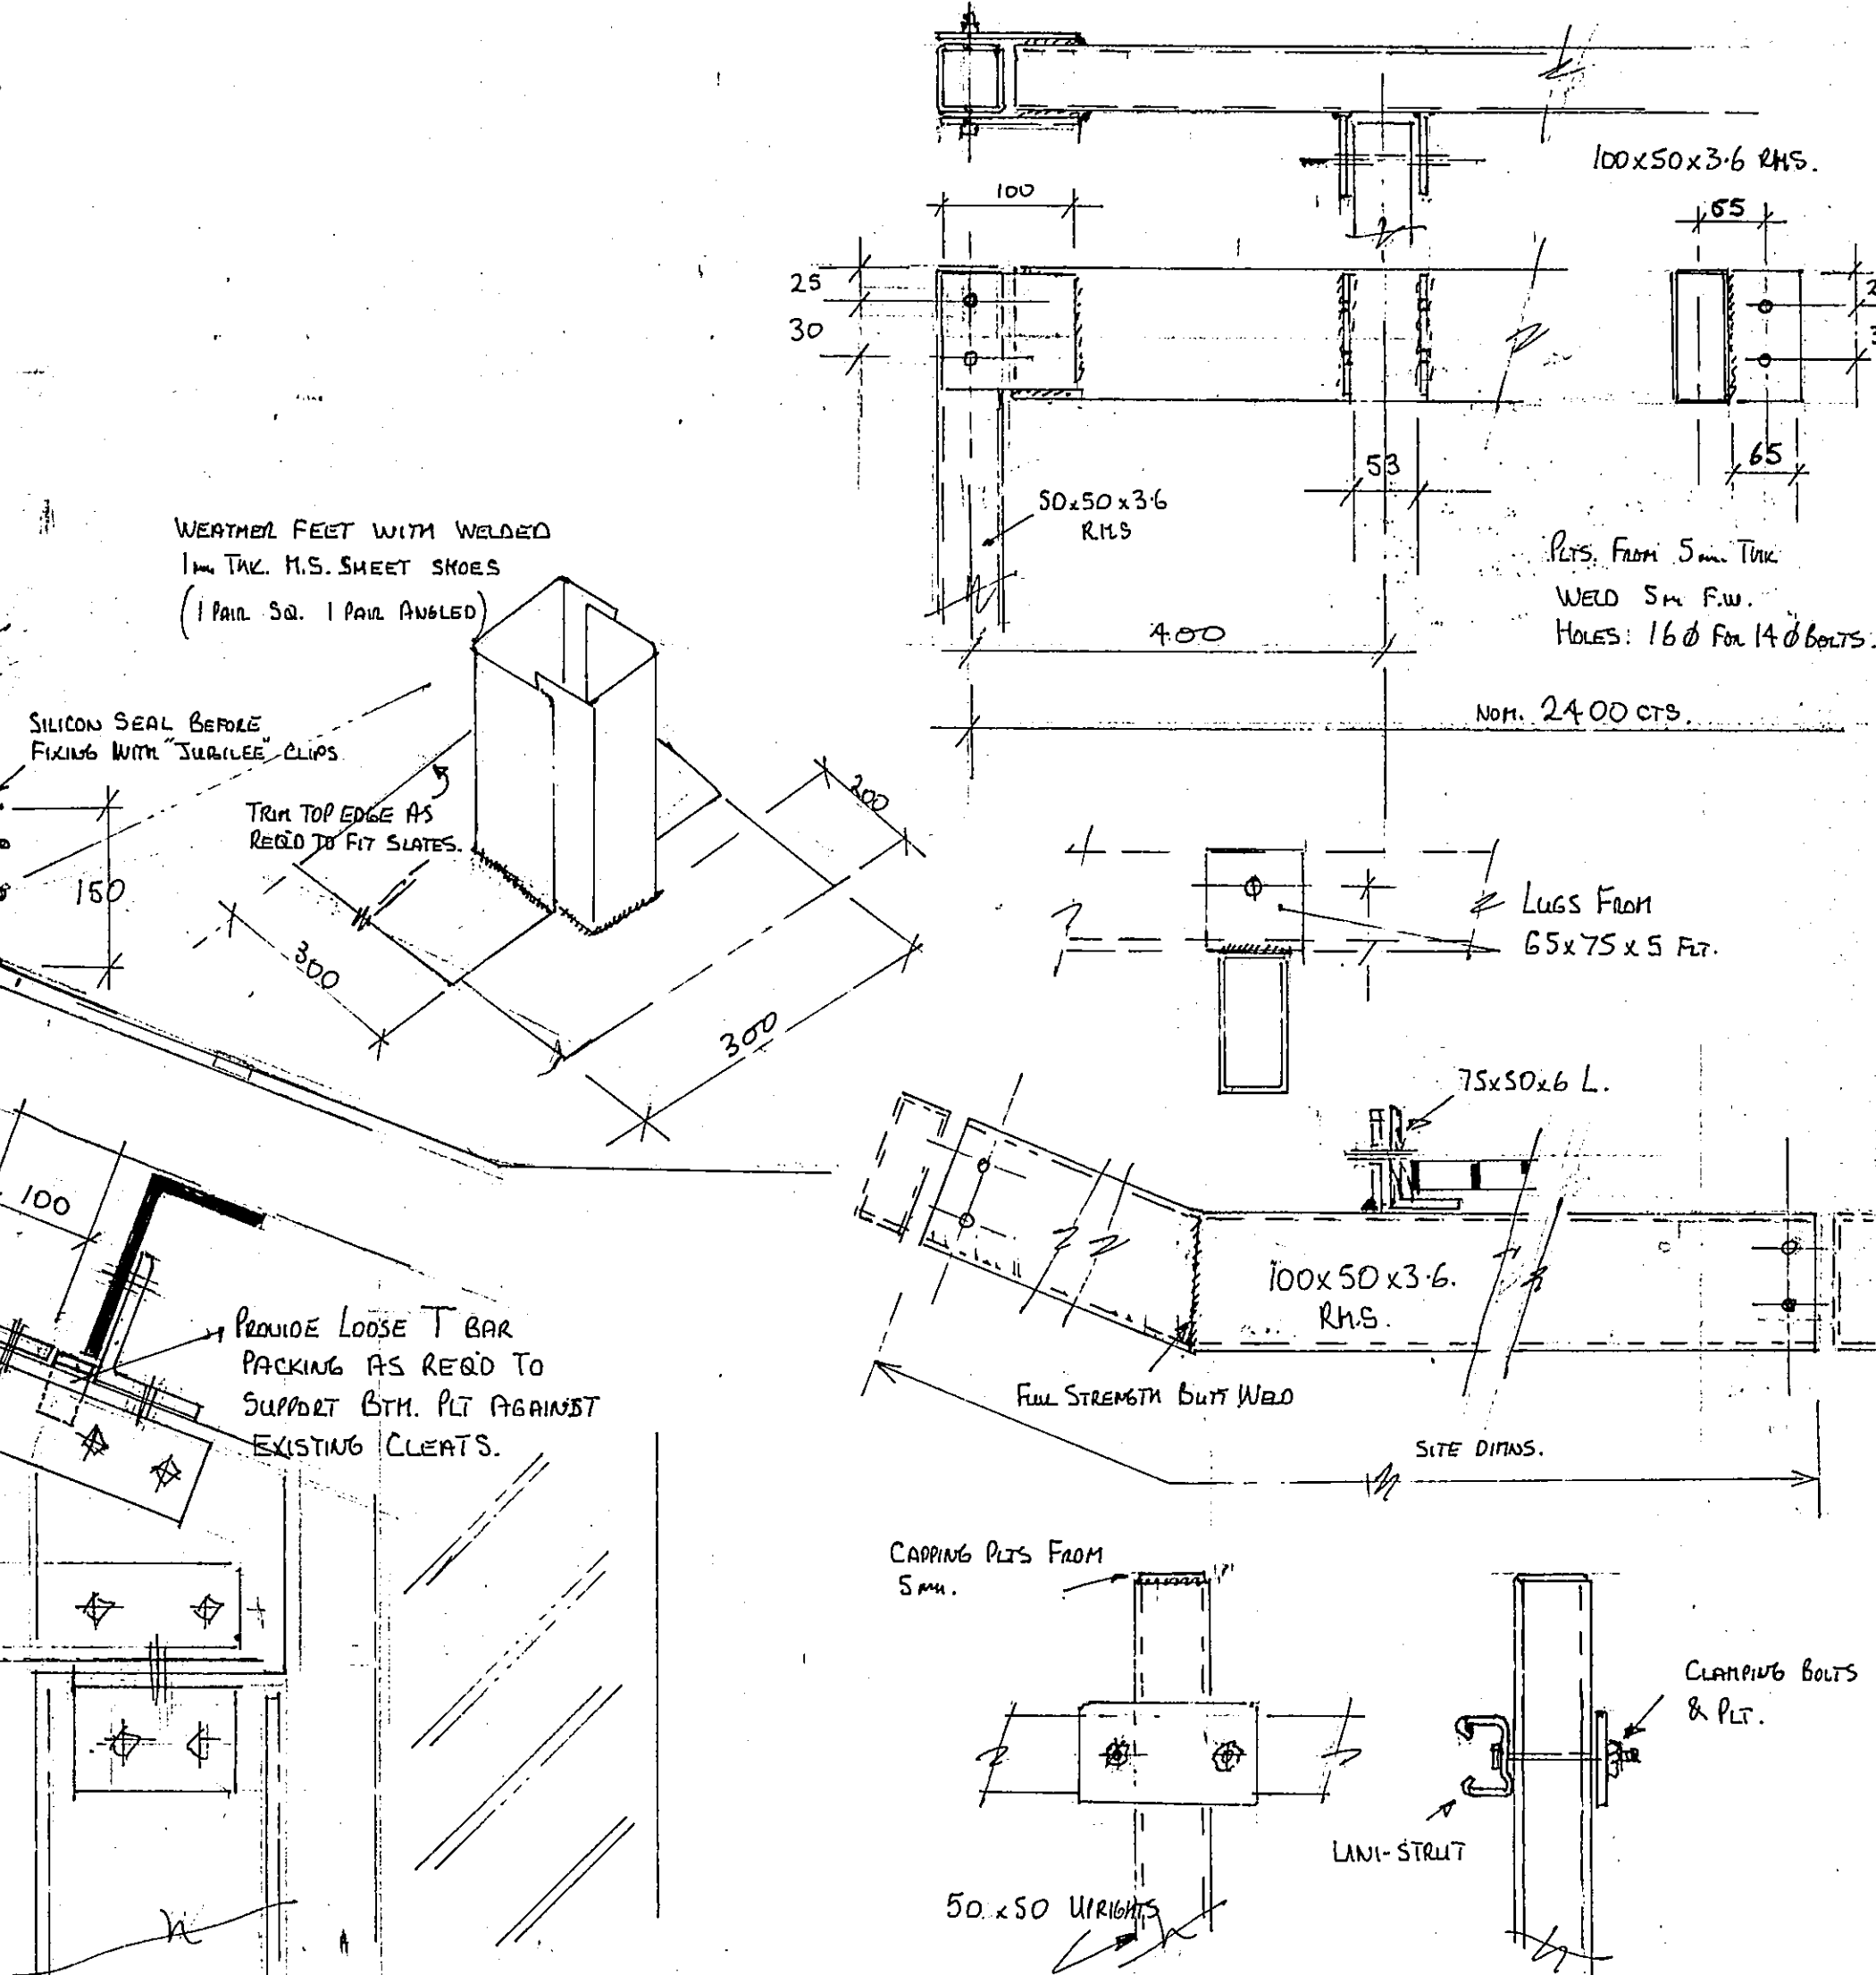
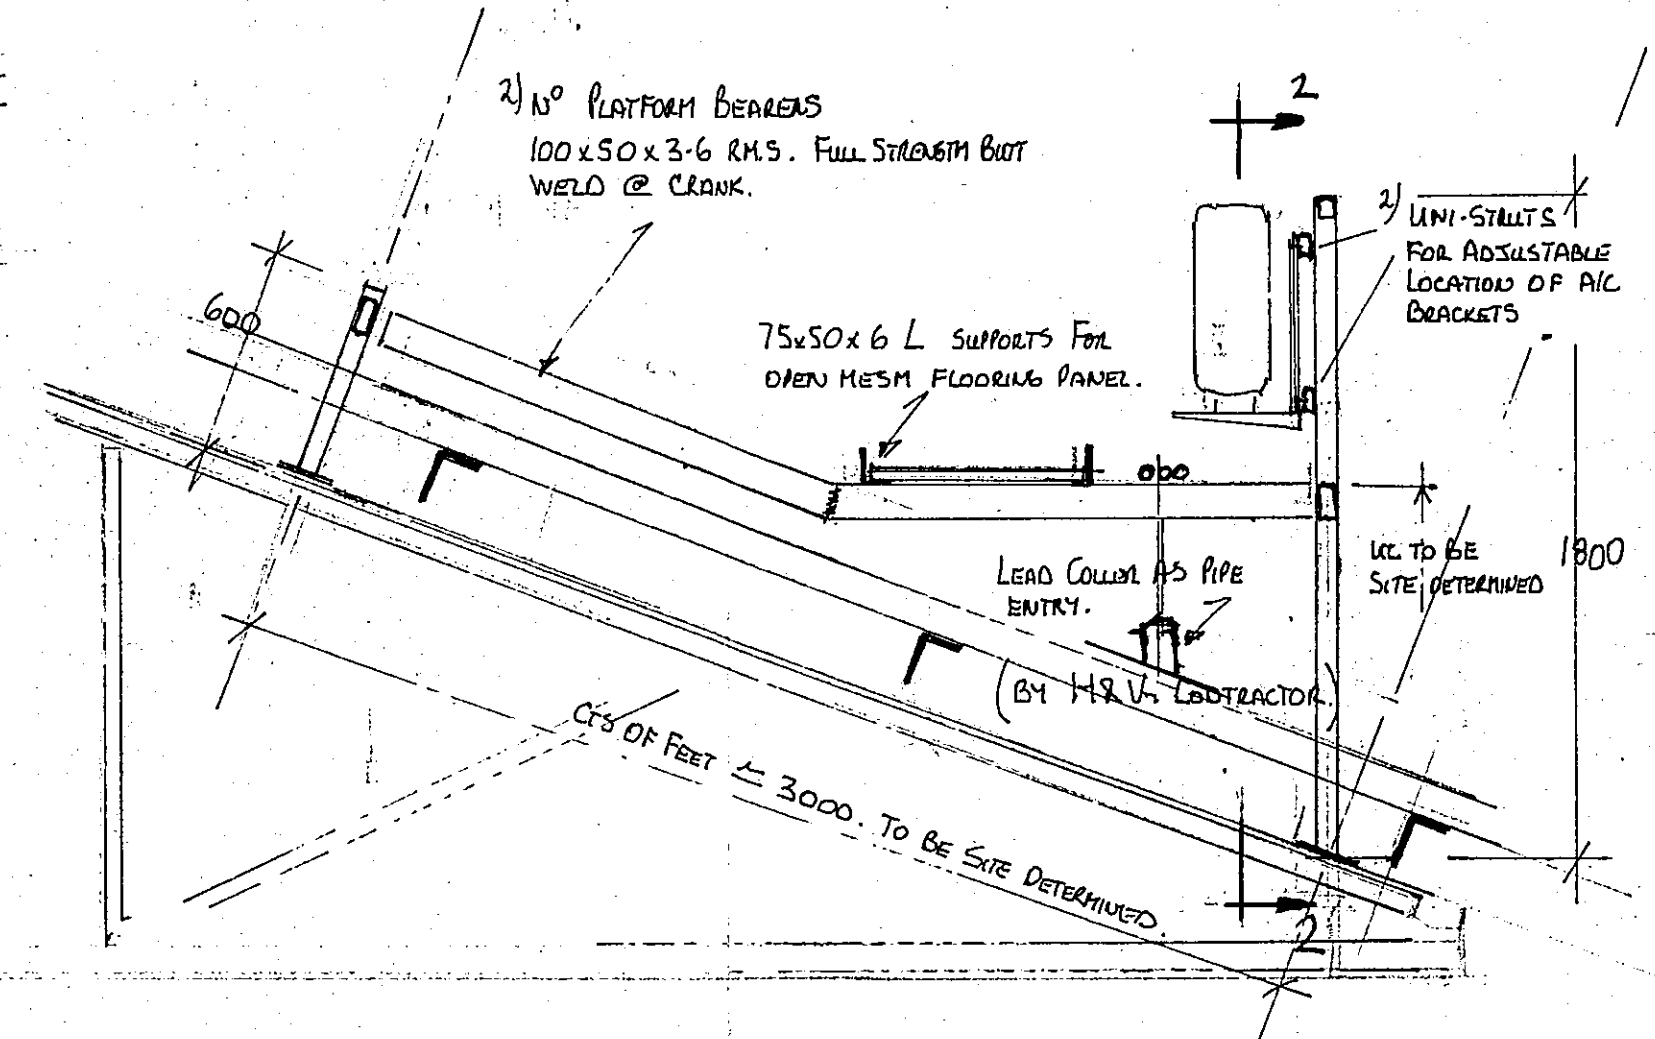
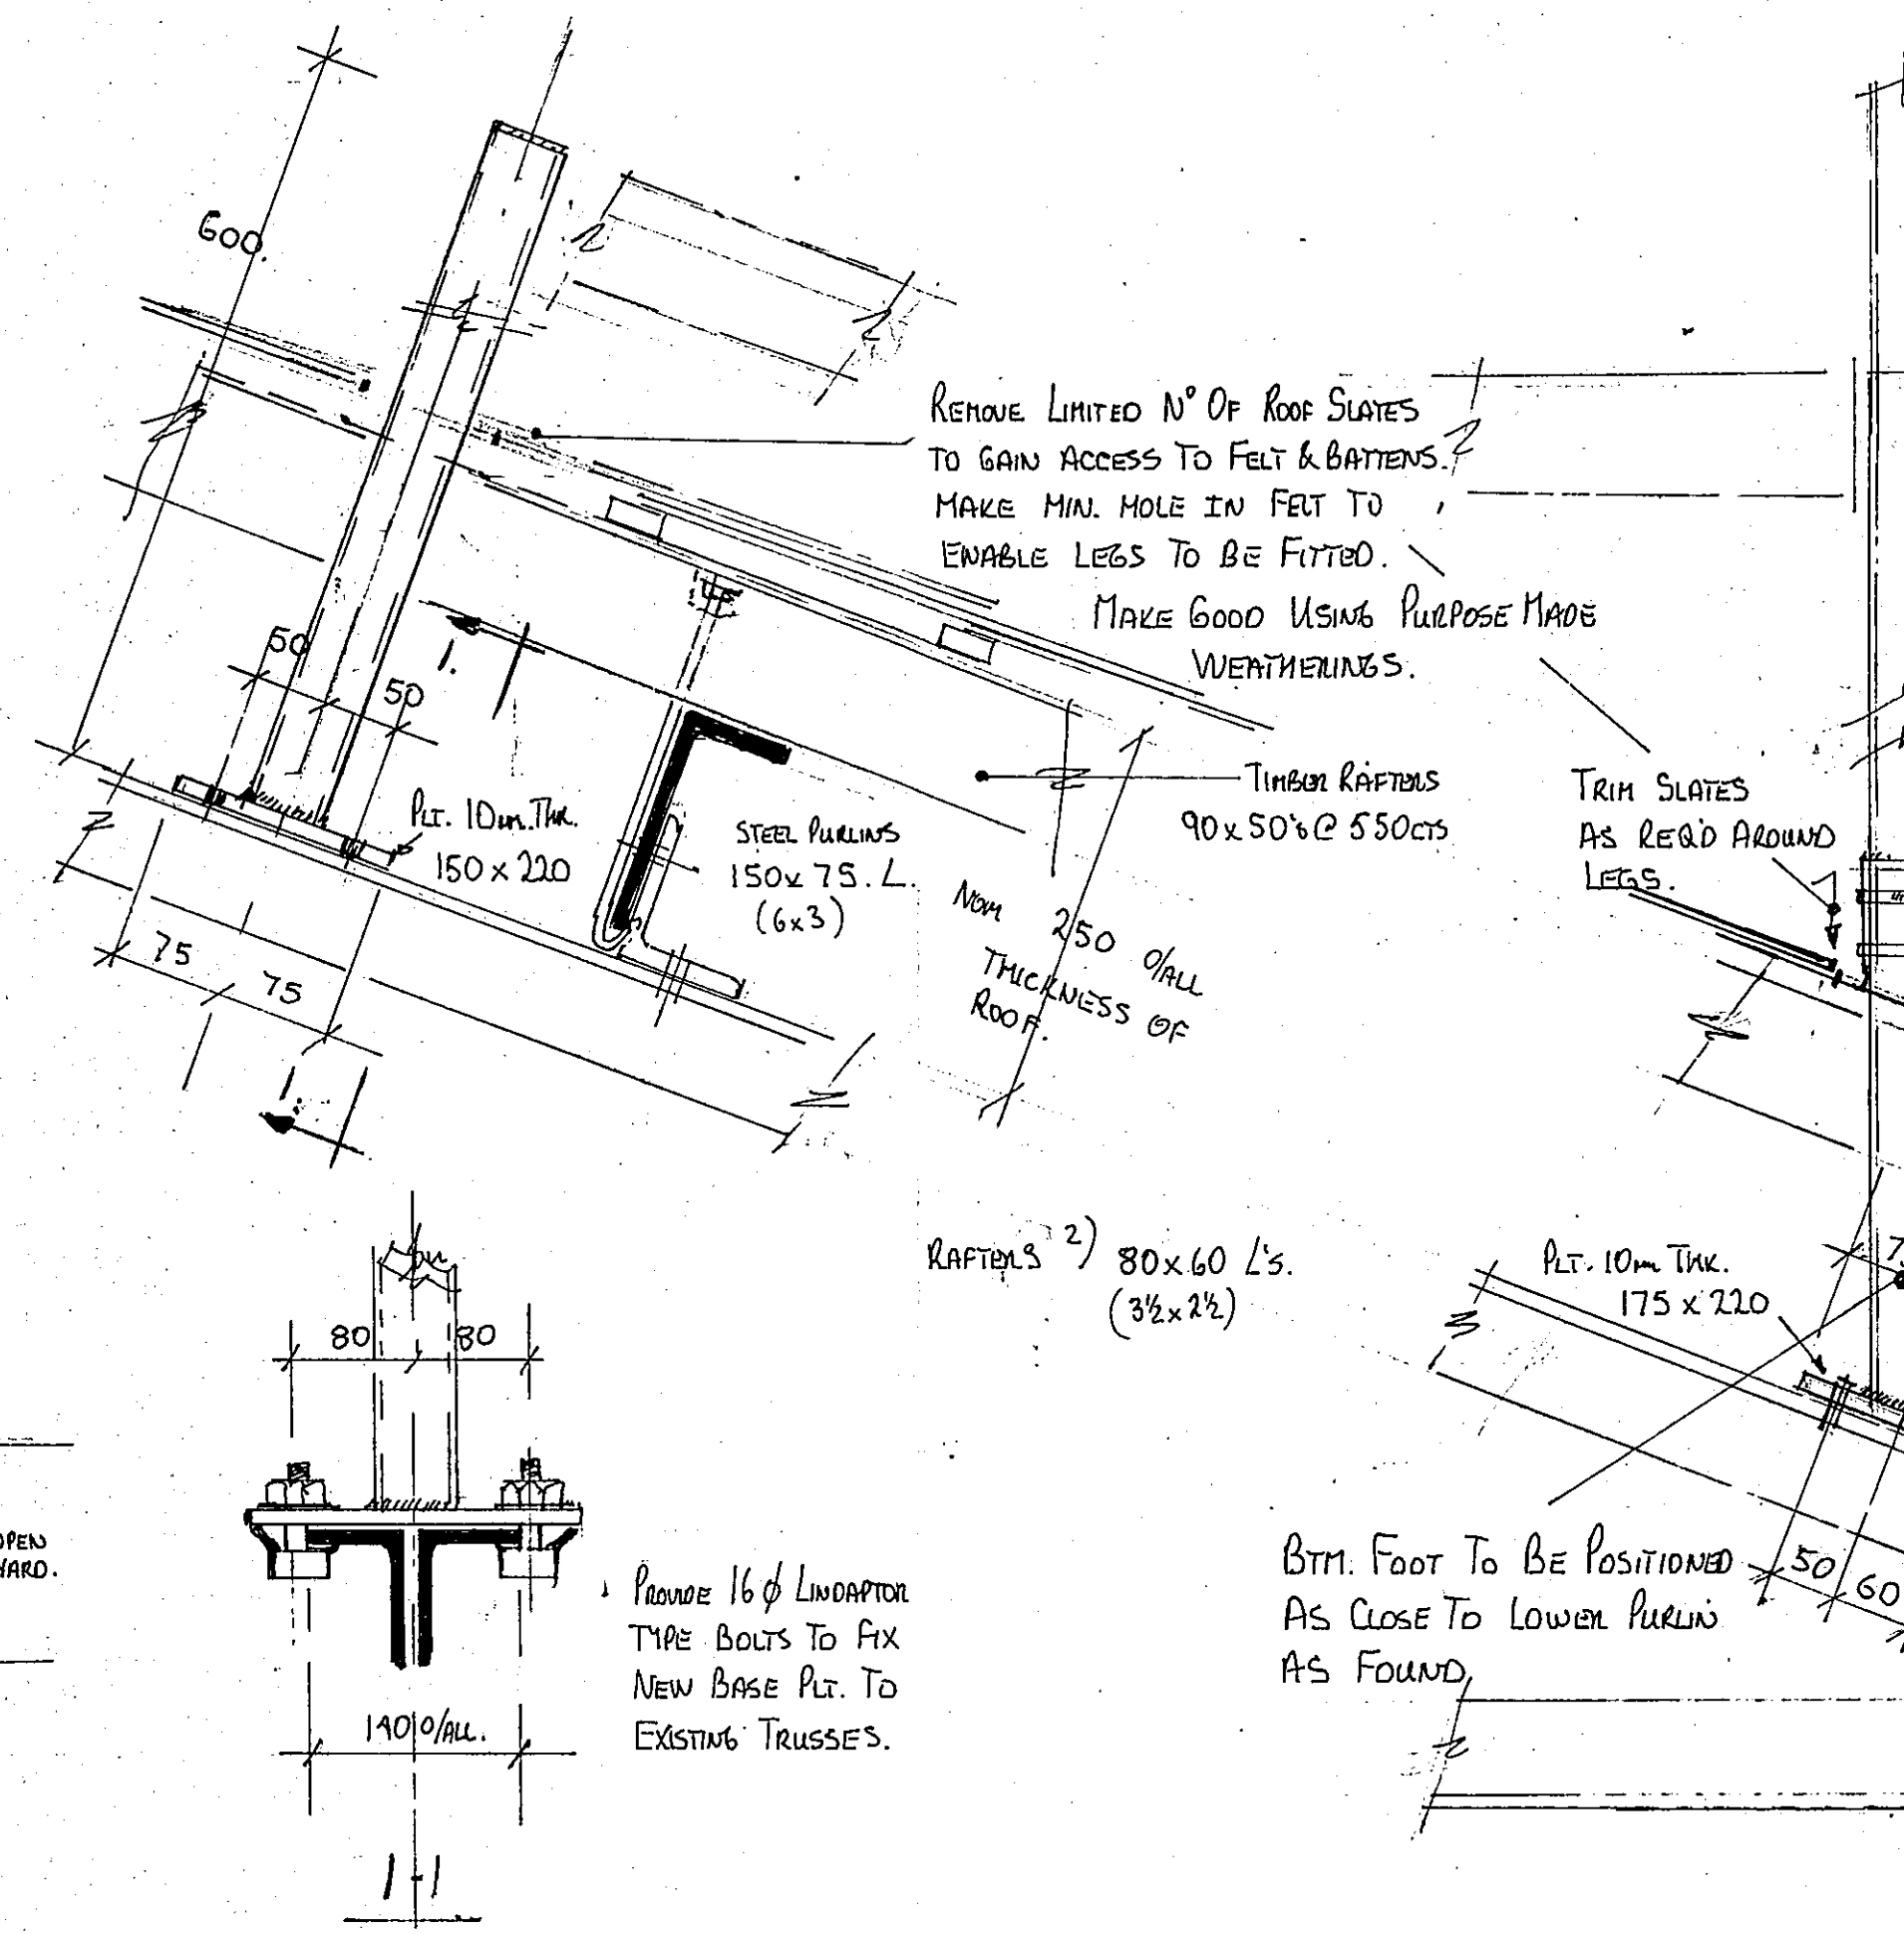
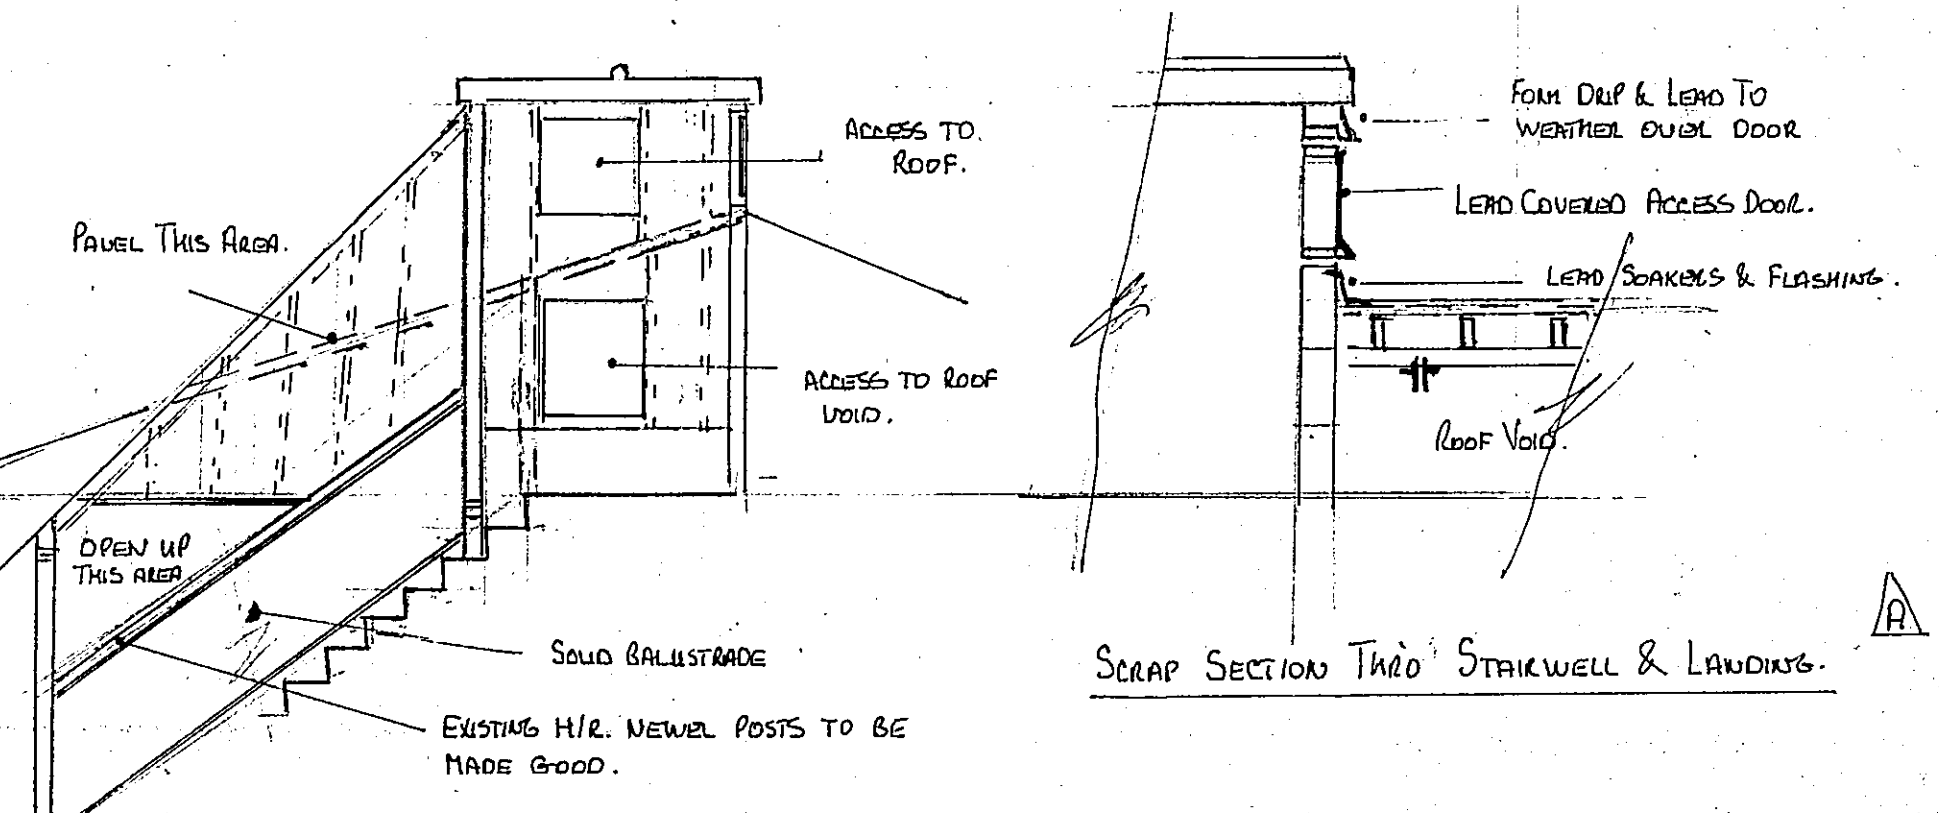
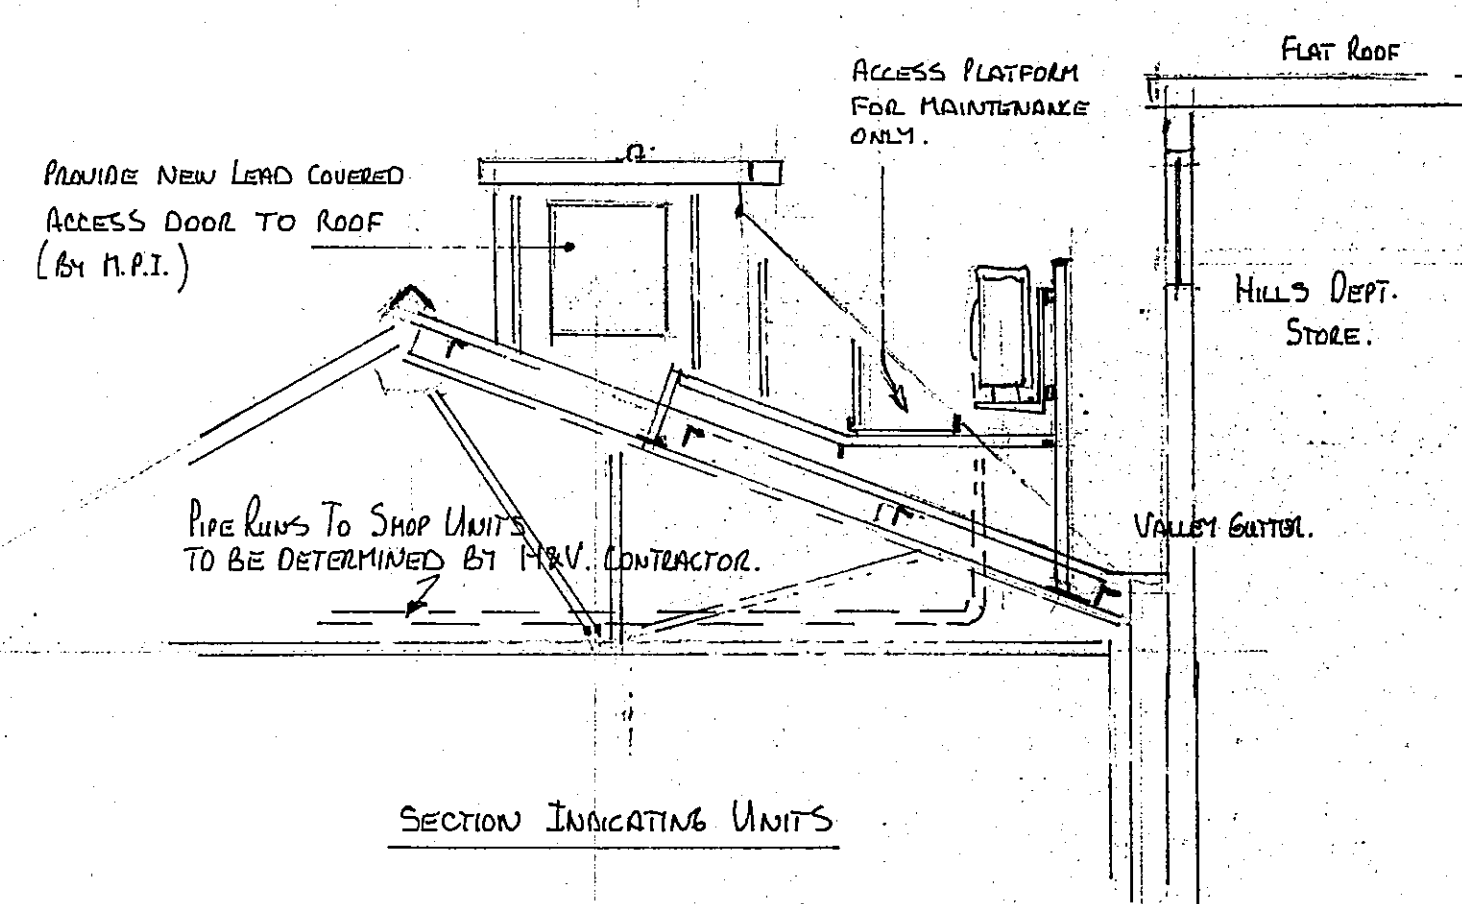
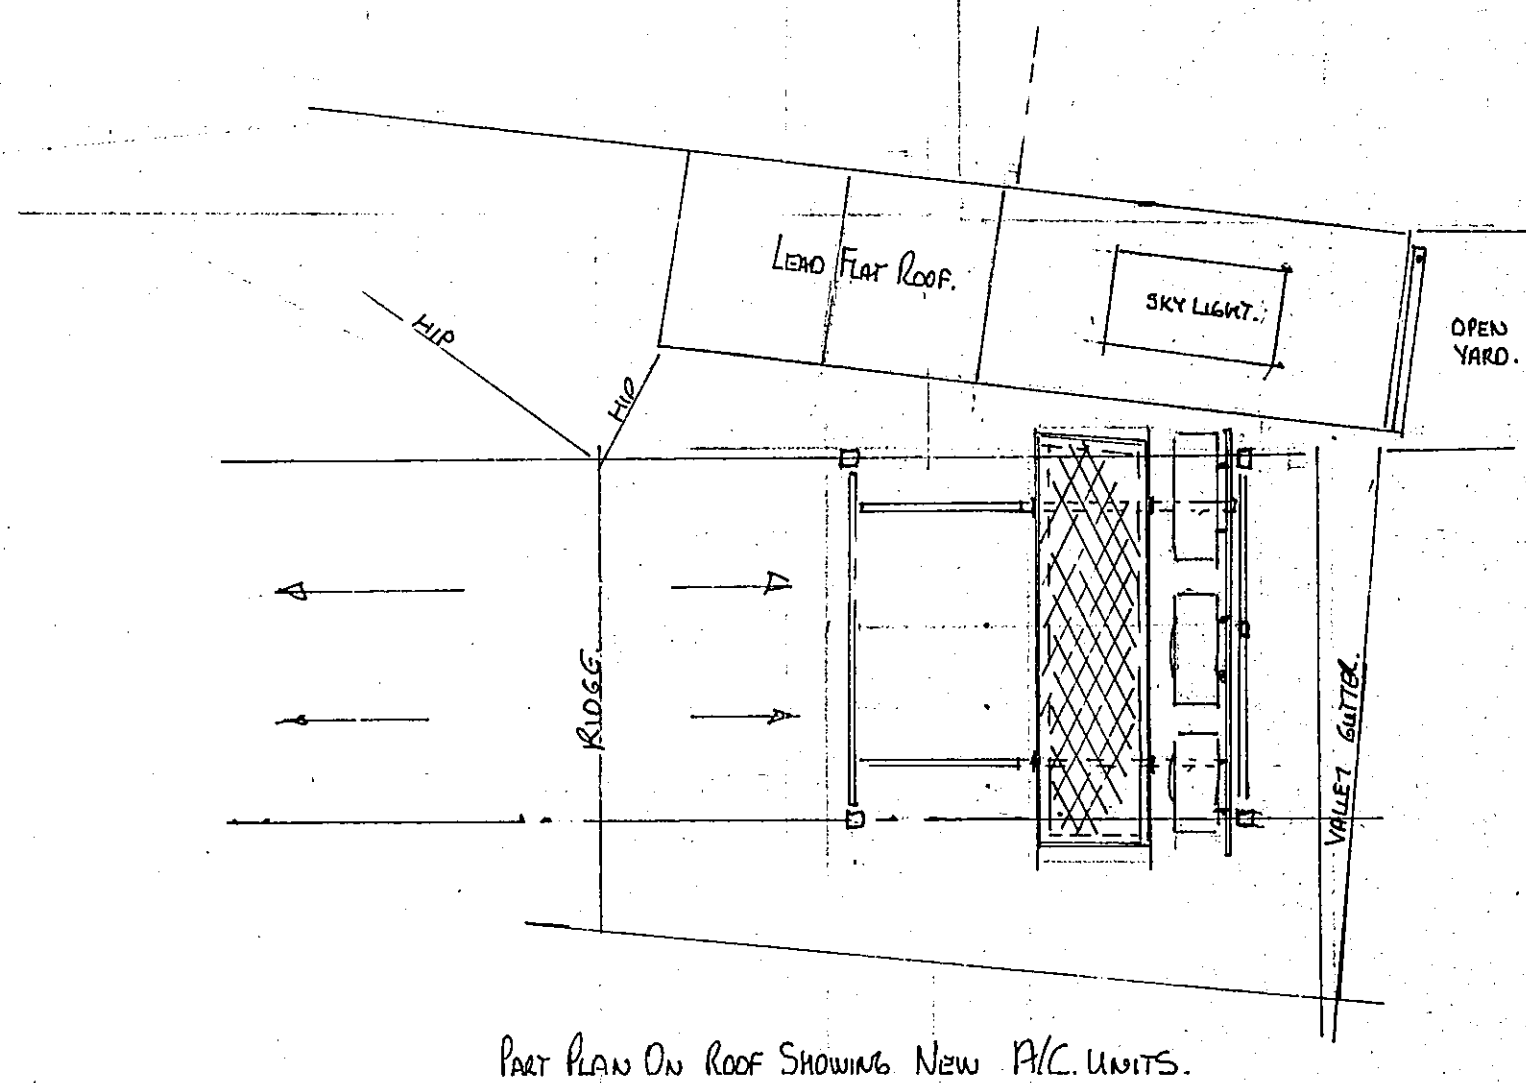


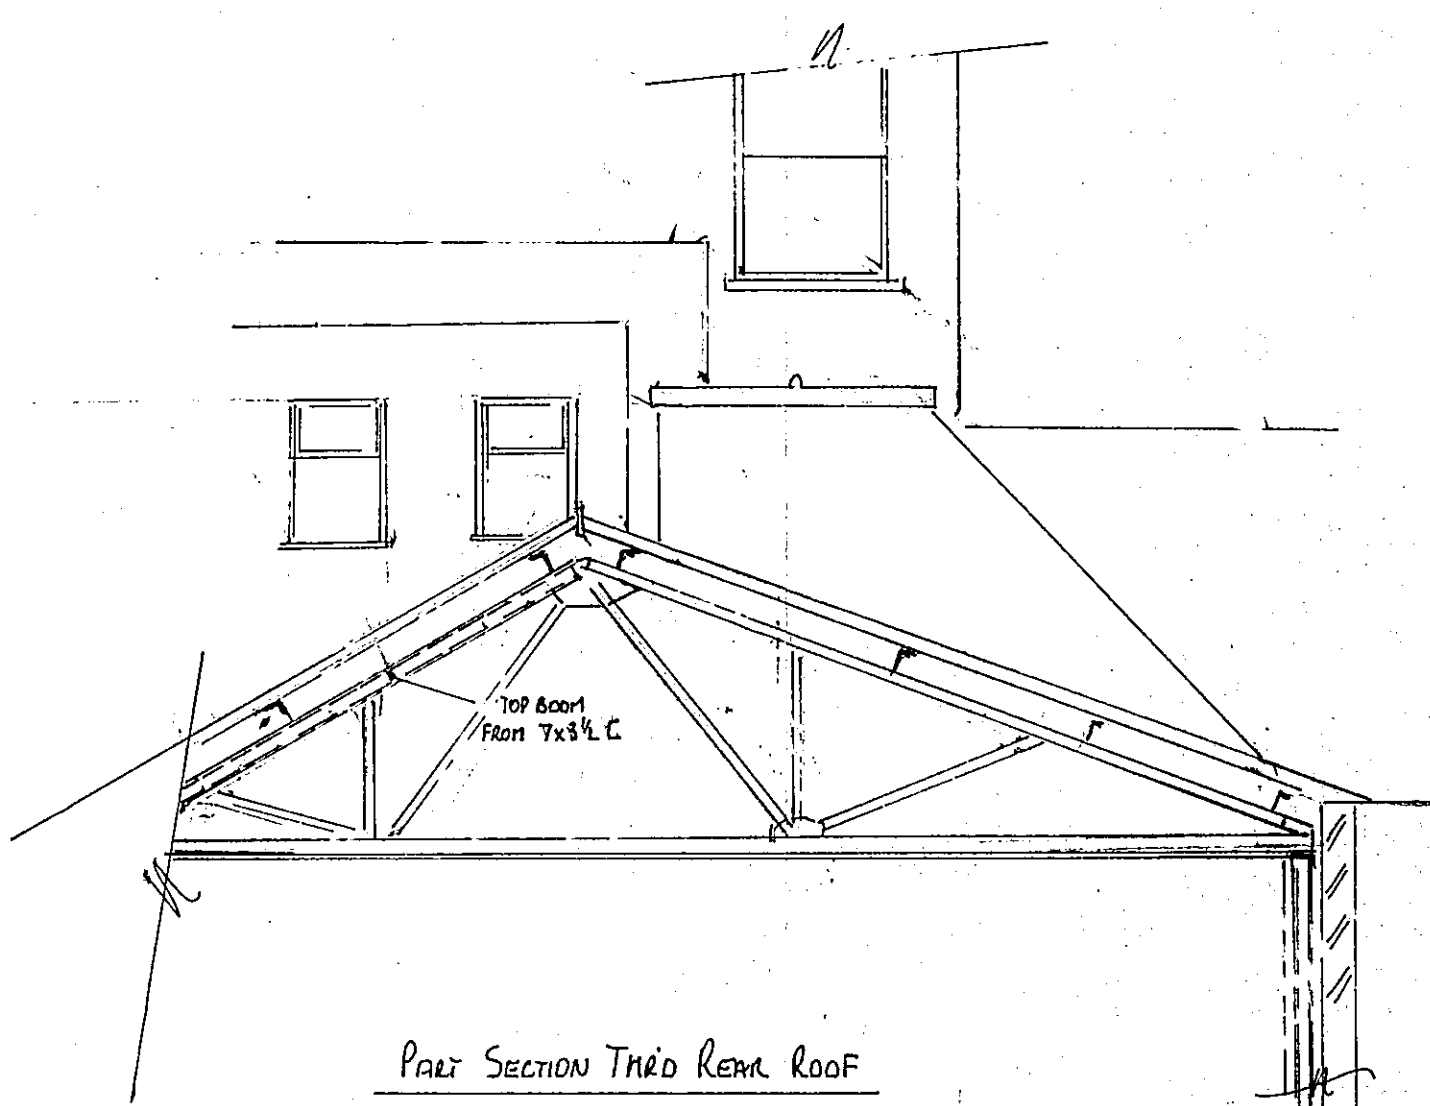

PAINT ALL MEMBERS 2) RED OXIDE W/COATS WITH 1/2 DARK GREY GLOSS FINISH COAT.

STEELWORK CONTRACTOR TO SITE VERIFY ALL DIM'S. BEFORE FABRICATION.

DETERMINED PLAN

STAIR SECTION ADDED. JUNE 2007.

P.C.10.

SHDC
PLANNING & DEVELOPMENT
- 3 JUL 2007
Ref. 0895107

P.P.