M.D. FOULKES Building Design & Construction Services Church Street Donington Spalding

Job ref. P.C. Drg. N° 1. A

scale 1:50.

A Revisions To Suit Planning June 2007.

Proposed re-developement of 10 Bridge Street Spalding (a listed building) from amusement arcade to estate agents.
for Pygott & Crone

—— Revised shop fronts and facia sign plus re-instatement of traditional windows together ——
with internal alterations to provide offices on 1st and 2nd. floors.
and re-positioning of Air Condition units to rear roof slope.



10 Bridge Street.

Proposed front elevation.

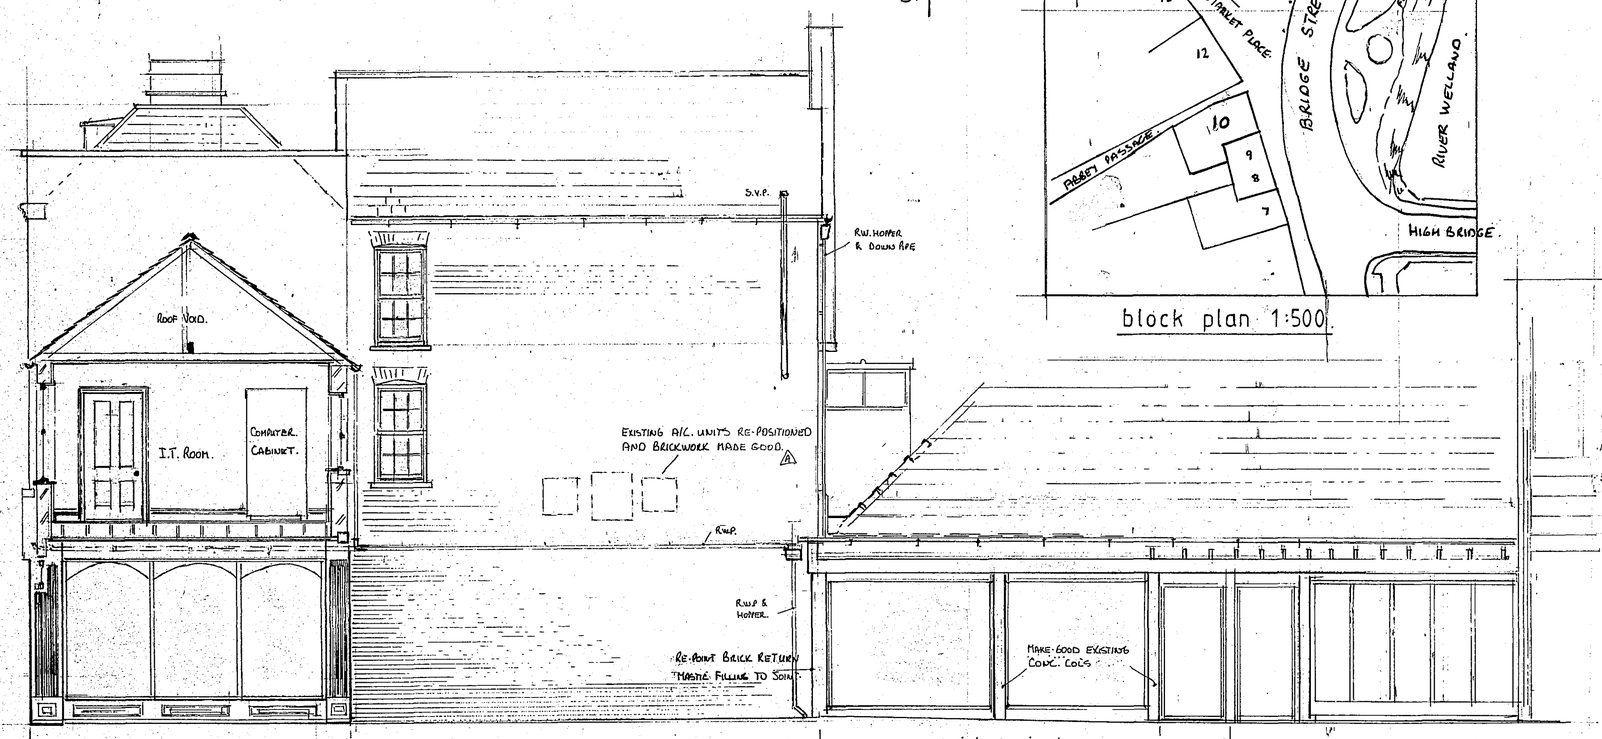

Proposed side elevation (section A-A)

block plan 1:500.

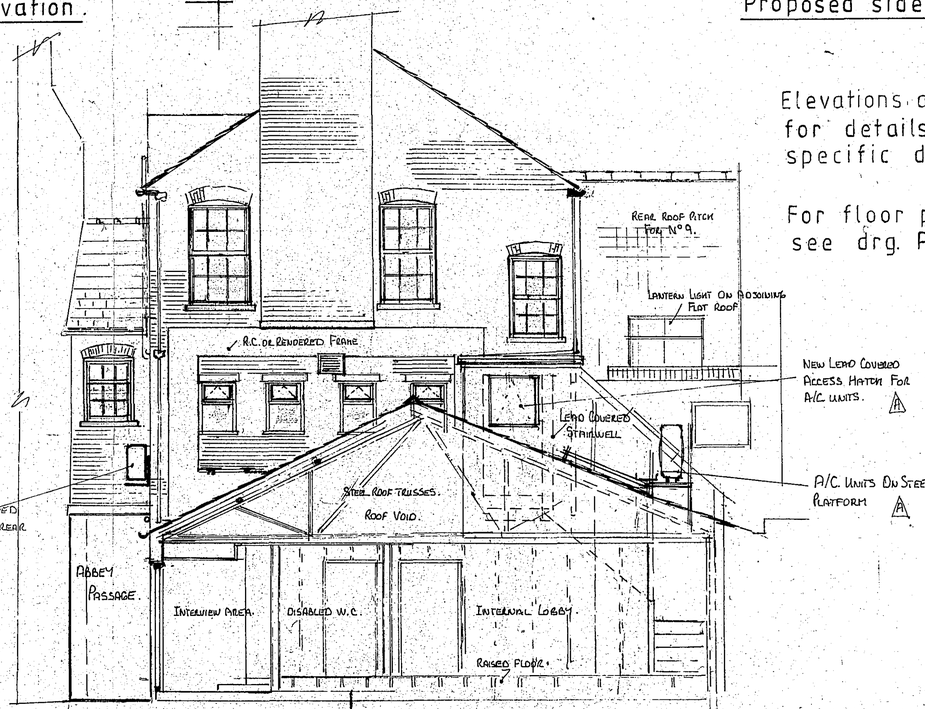

Proposed rear elevation (B-B)

Elevations are drawn to show an overview, for details of individual elements see specific drawings.

For floor plans and general arrangement see drg. P.C. 2.

SHDC PLANNING & DEVELOPMENT
- 9 JUL 2007
Ref. 0896/07

Painting schedule for front elevation

external painted brick and conc. col's A	Gardenia
mouldings, string course, cappings and moulded pediment	Cornforth White
timber windows, shop fronts, stall raisers and columns, fascias in passage	Great White
fascia panel and mouldings to Bridge Street.	Rectory Red

DETERMINED PLAN

P.C.1. A

L.B.C.