
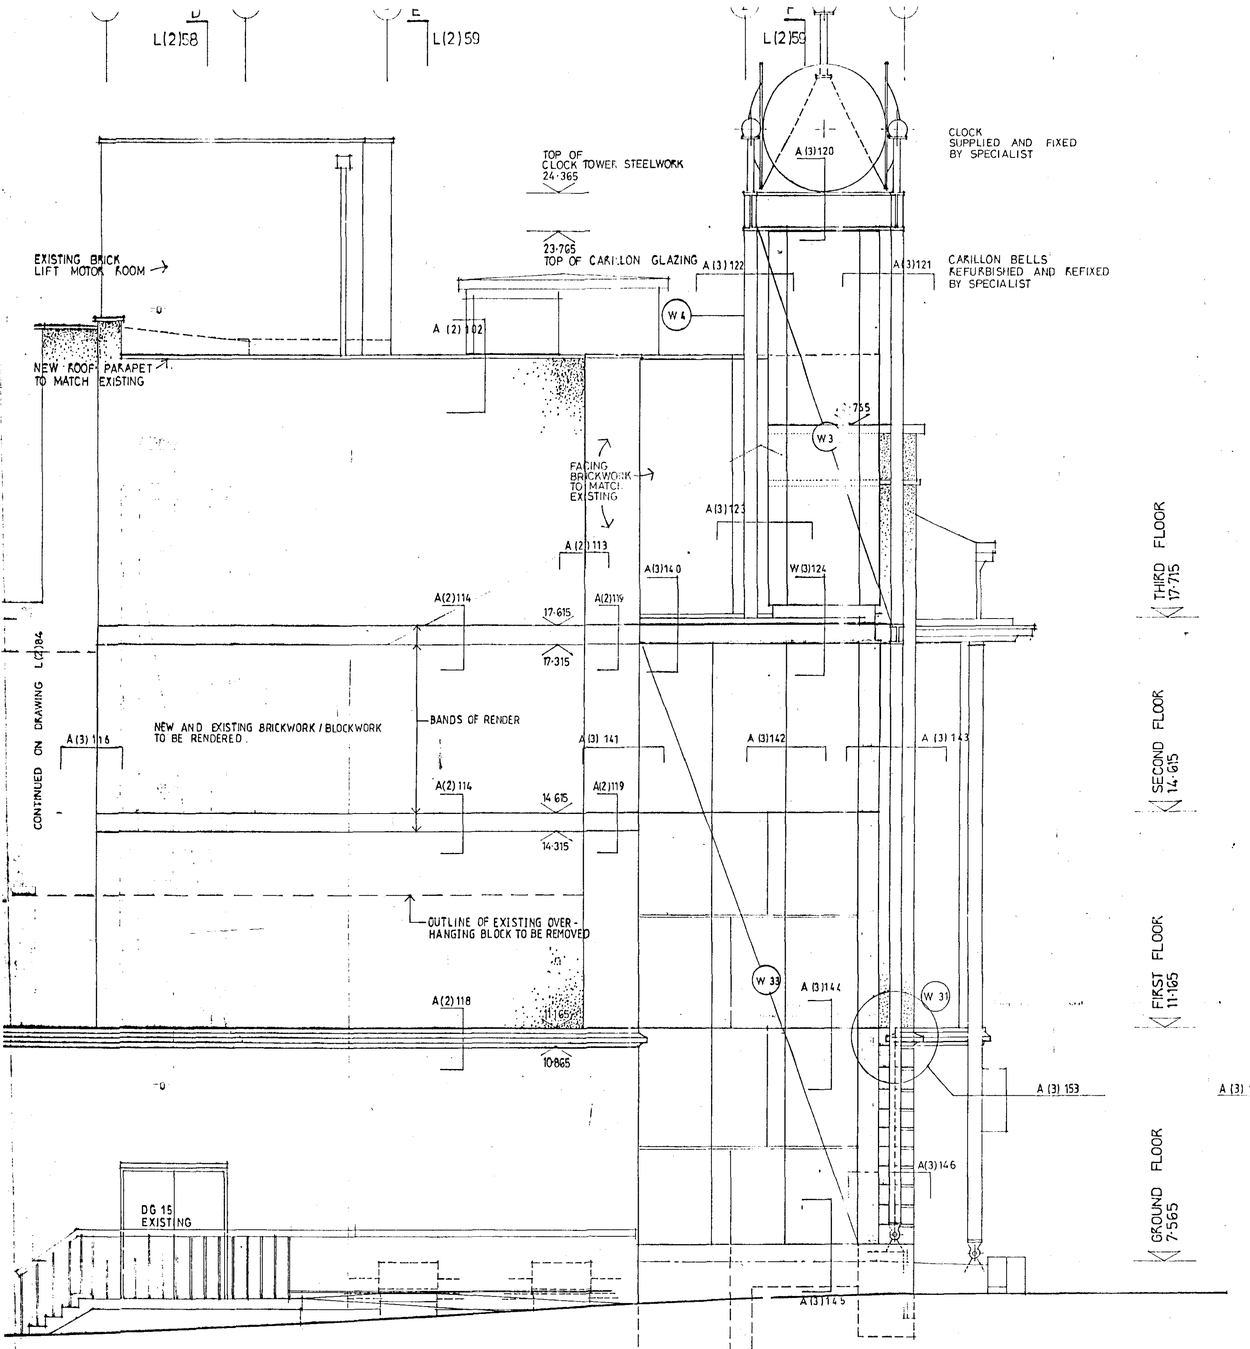


PART NORTH EAST ELEVATION TO BUTTER MARKET

BRIDS SHOWN FOR REFERENCE ONLY

D L(2)58 E L(2)59 F L(2;59

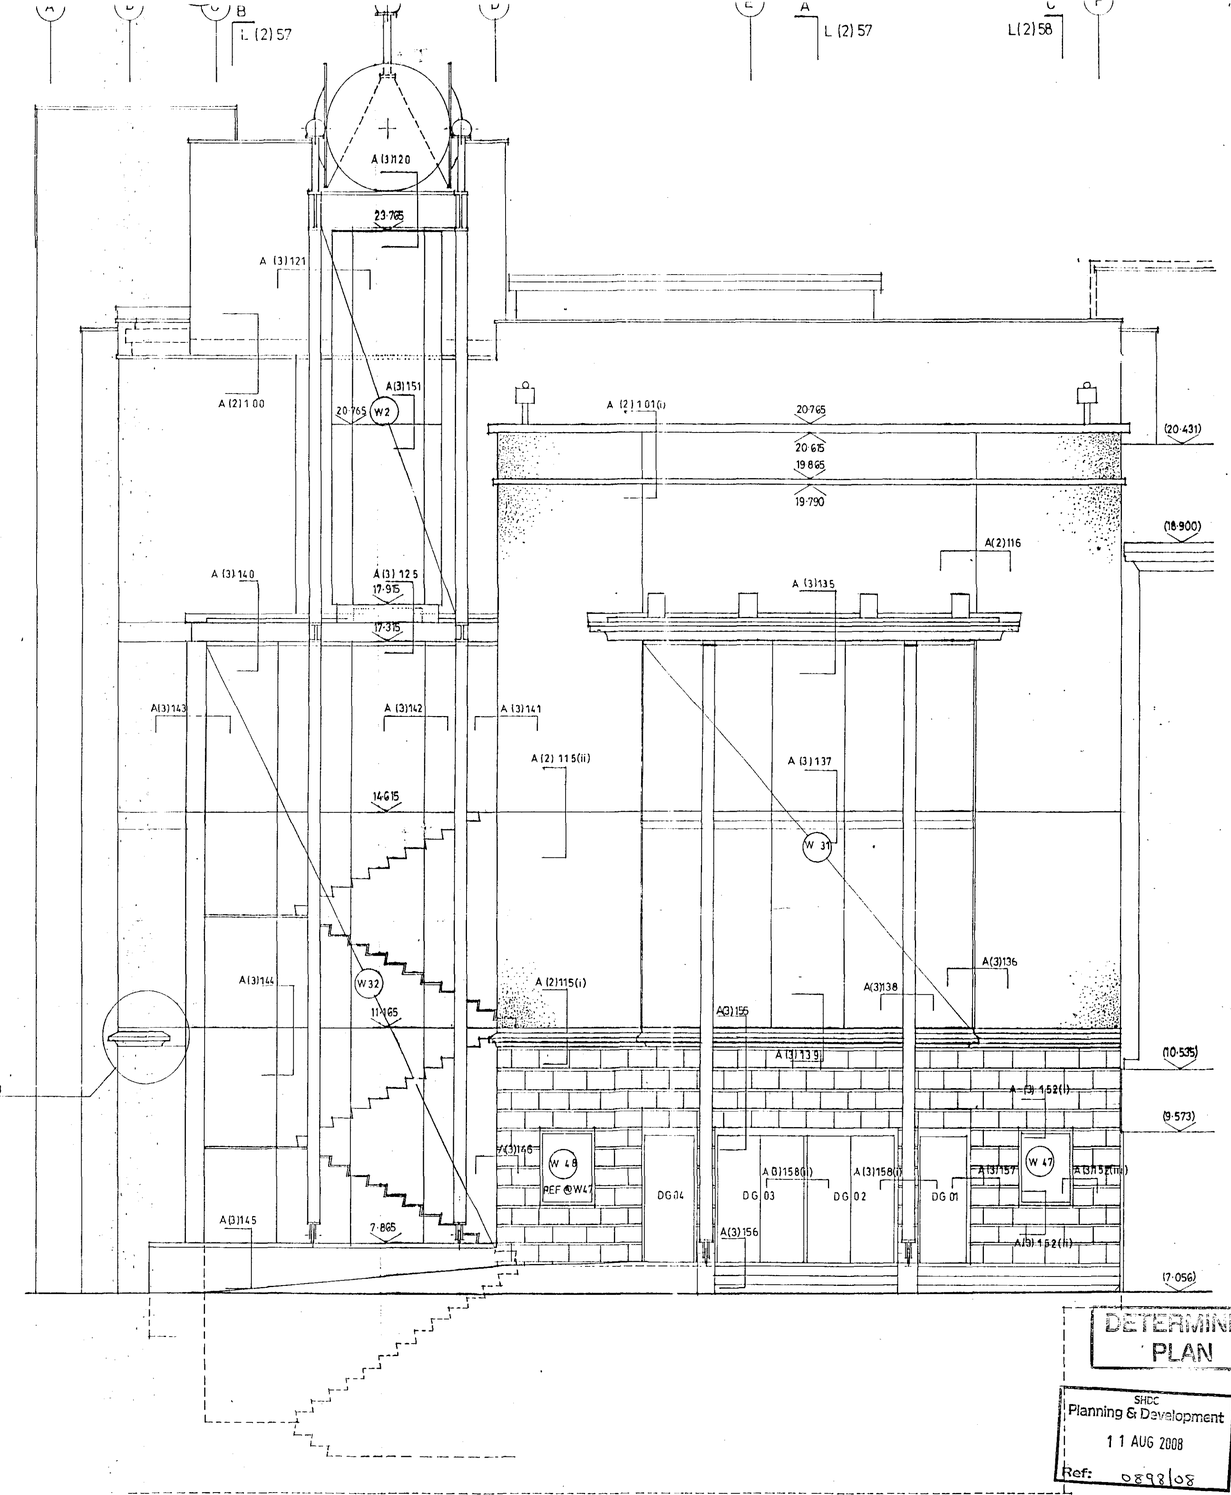

NORTH WEST ELEVATION TO MARKET PLACE

DETERMINED PLAN

SHDC Planning & Development 11 AUG 2008 Ref: 0898/08

SURVEY INFORMATION BASED ON RANDALL SURVEYS DRAWINGS. EXISTING LEVELS THUS-(18·900)
FOR STRUCTURAL DETAILS SEE WS ATKINS DRAWINGS

SANSOME HALL ARCHITECTS
REGENCY COURT 220 UPPER FIFTH ST. CENTRAL MILTON KEYNES MK9 2HR TEL: 01908 666555 FAX: 01908 666002

REVISIONS:

PROJECT: SOUTH HOLLAND CENTRE · SPALDING

TITLE: FRONT OF HOUSE · NE. ELEVATION (PART) AND NW. ELEVATION TO MARKET PL.

SCALE:	DATE:	JOB:	DWG:	REV:
1:50	4·6·96	9215	L(2) 60	AS BUILT