



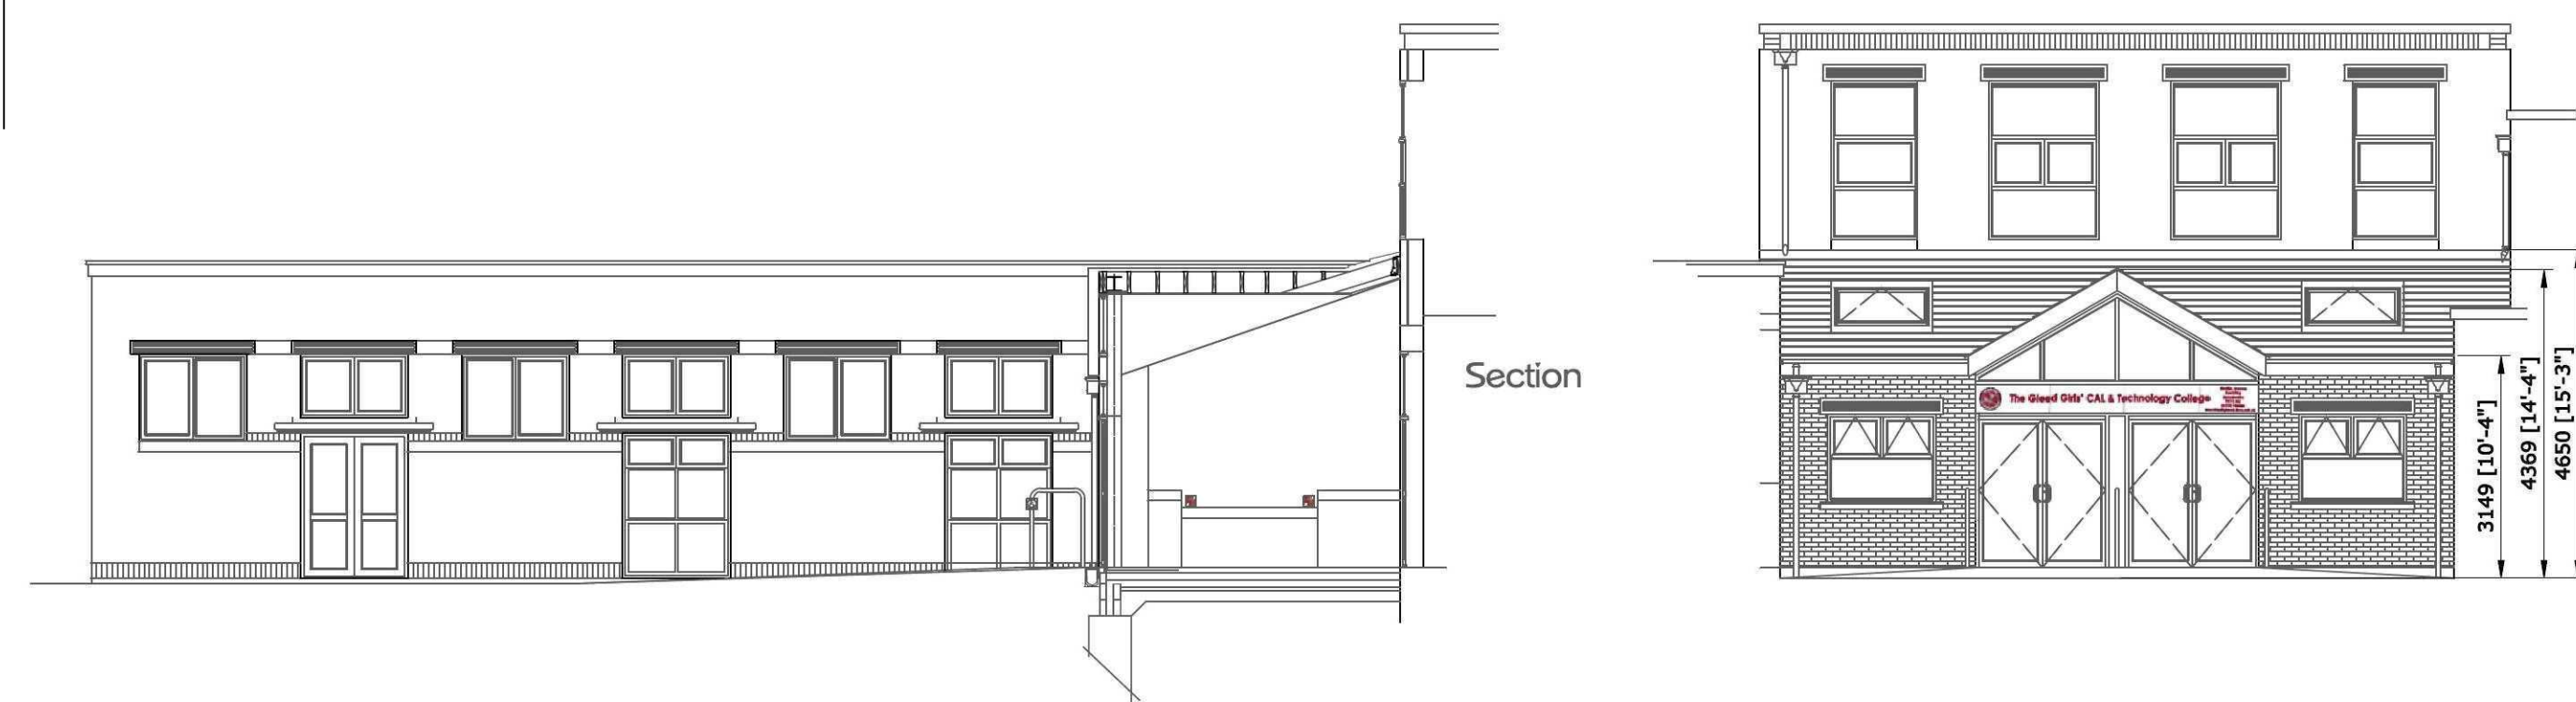



Proposed Side Elevation
Elevation 1:100 @ A1

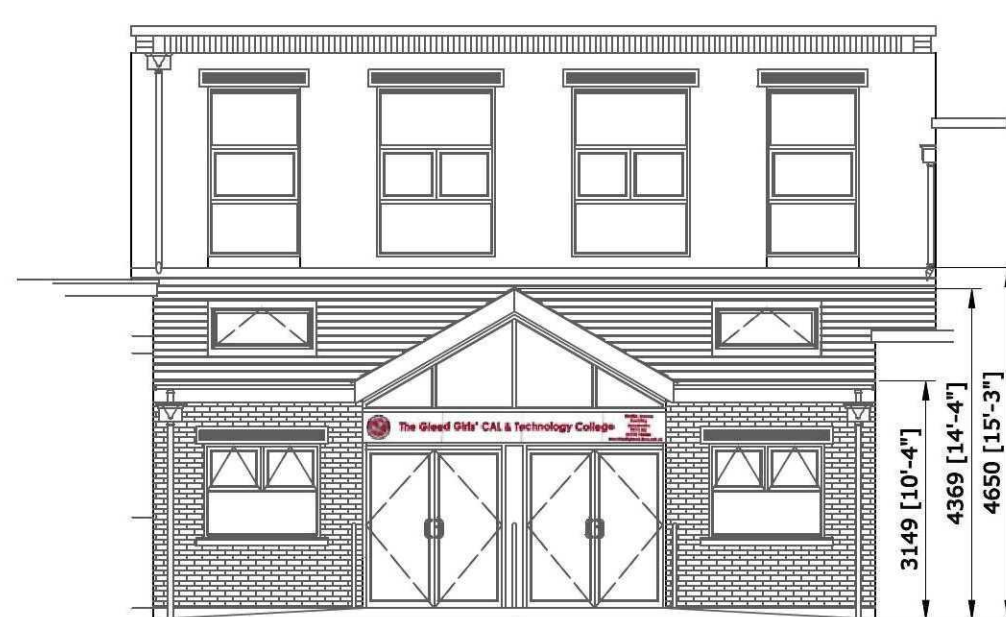


Proposed Front Elevation



Proposed Side Elevation

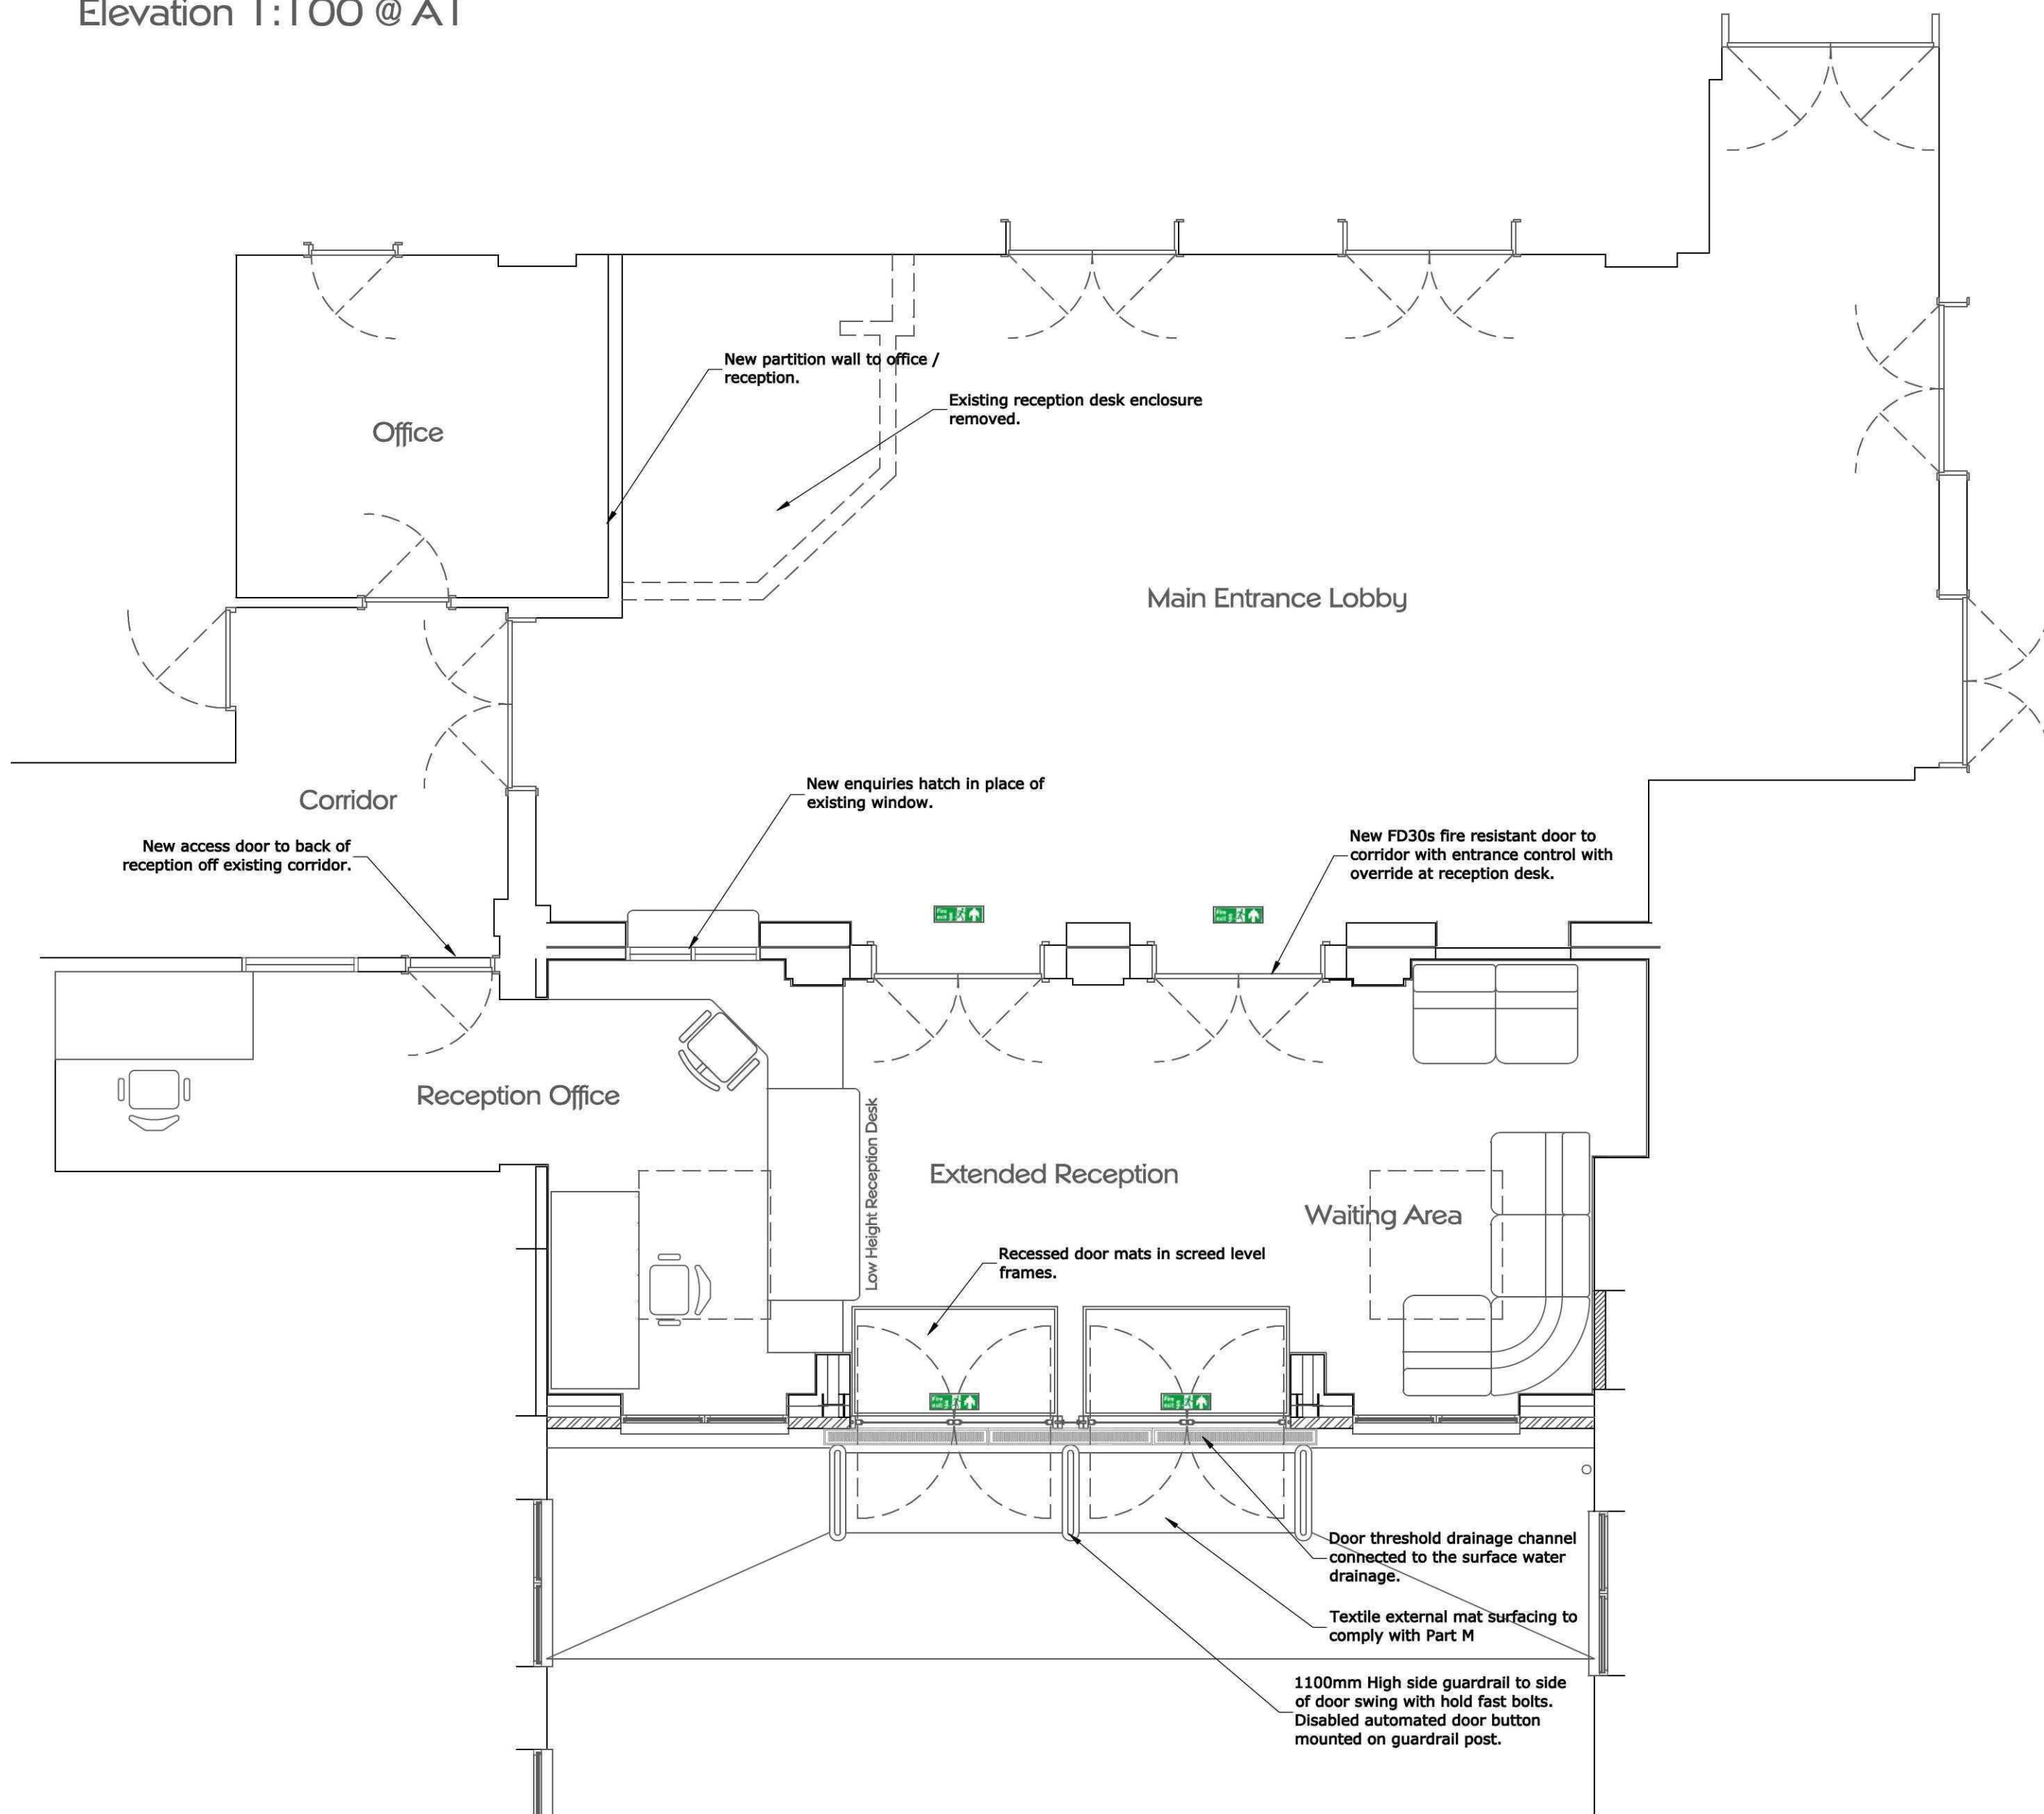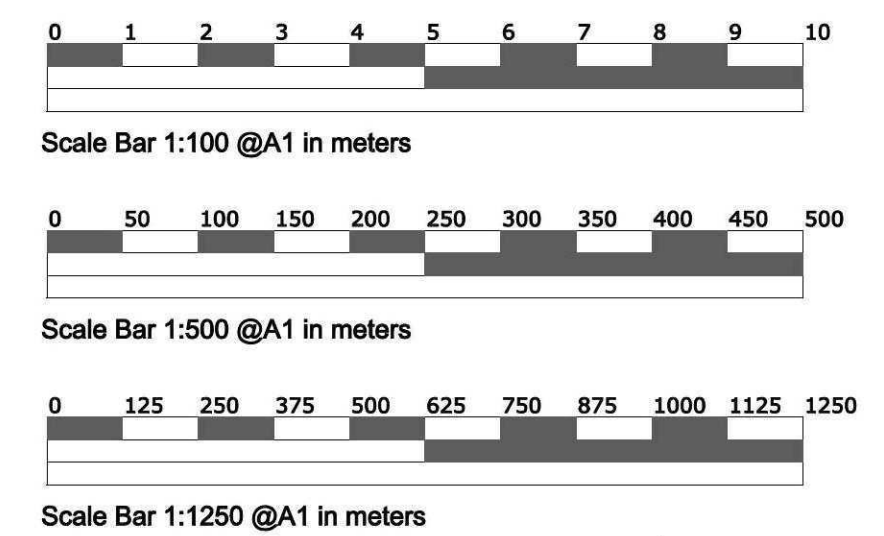

Proposed Reception Extension and Office Alterations
Floor Plans 1:50 @ A1

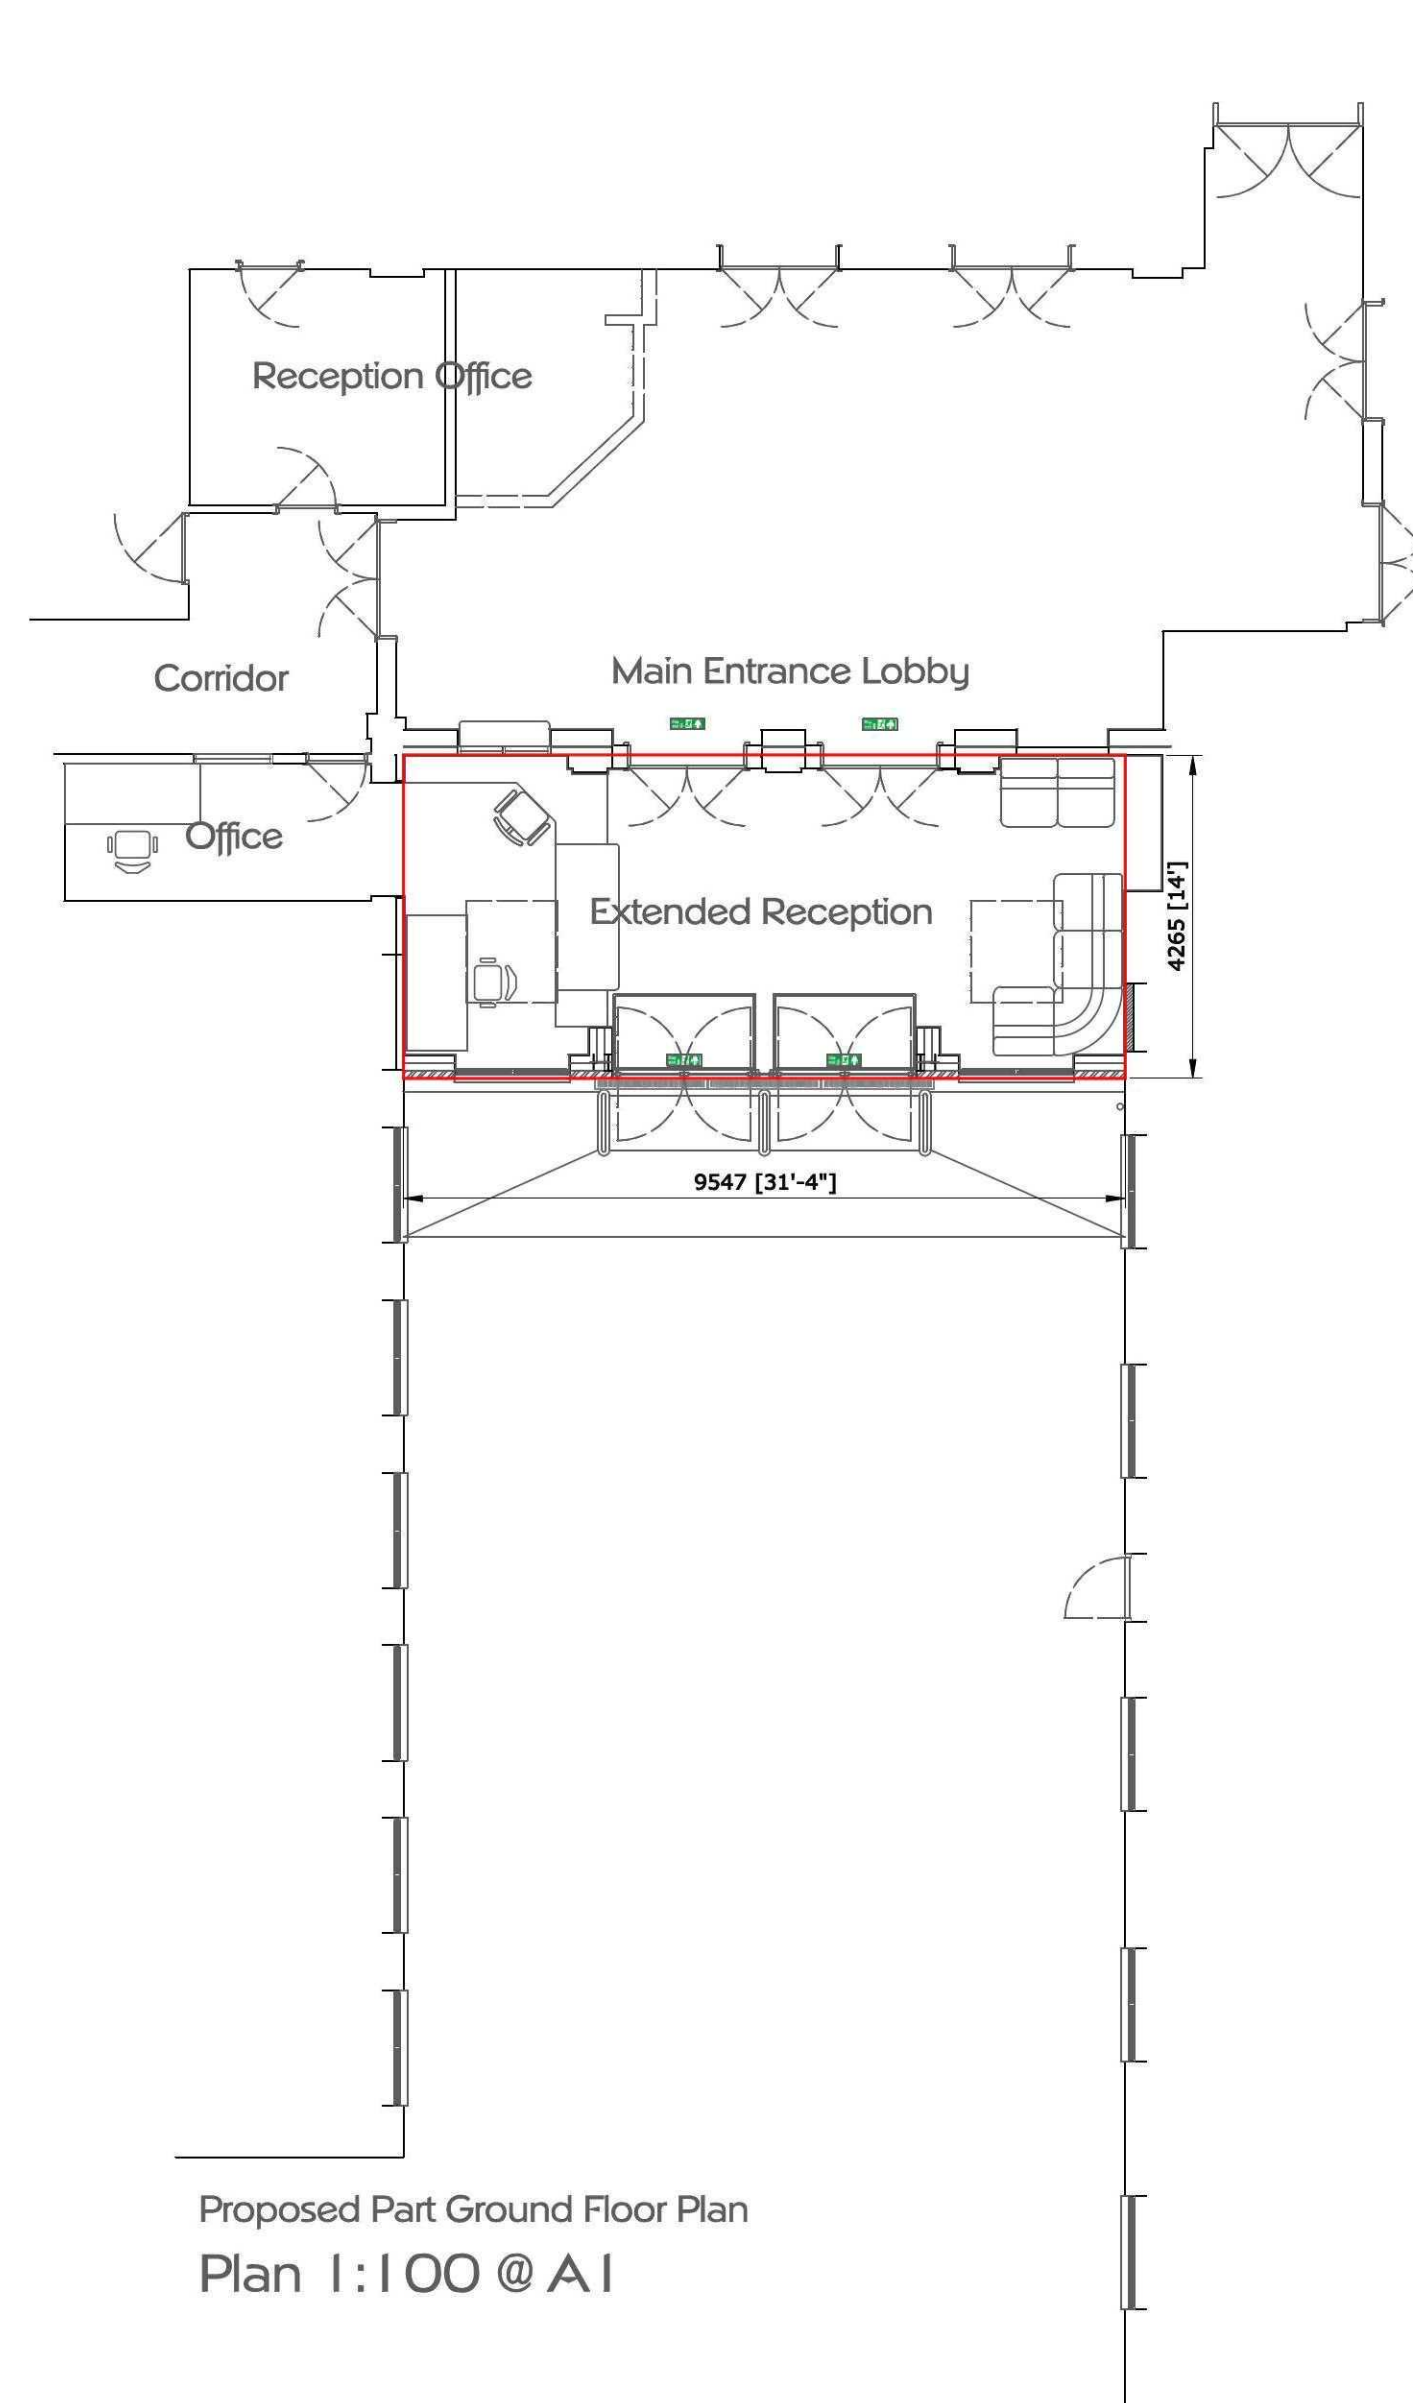

Proposed Part Ground Floor Plan
Plan 1:100 @ A1



Location Plan 1:1250 @ A1



Block Plan 1:500 @ A1



Part Roof Plan 1:200 @ A1

SLR Architectural

SLR Architectural LLP
124 Oxney Road, Eastfield, Peterborough. PE1 5NG
Tel:- 01733 300166 / 894016

Ref			PLANNING SUBMISSION	
Drawn	SLR	Date	05/08/11	Scales 1:100 1:50 @ A1
GLEEDS DIRLS SCHOOL CAL & Technology College Neville Avenue, Spalding, Lincolnshire.				Extended Reception Proposed Plans and Elevations
PE1 2EJ.				222 - 11 - 150 Rev A