


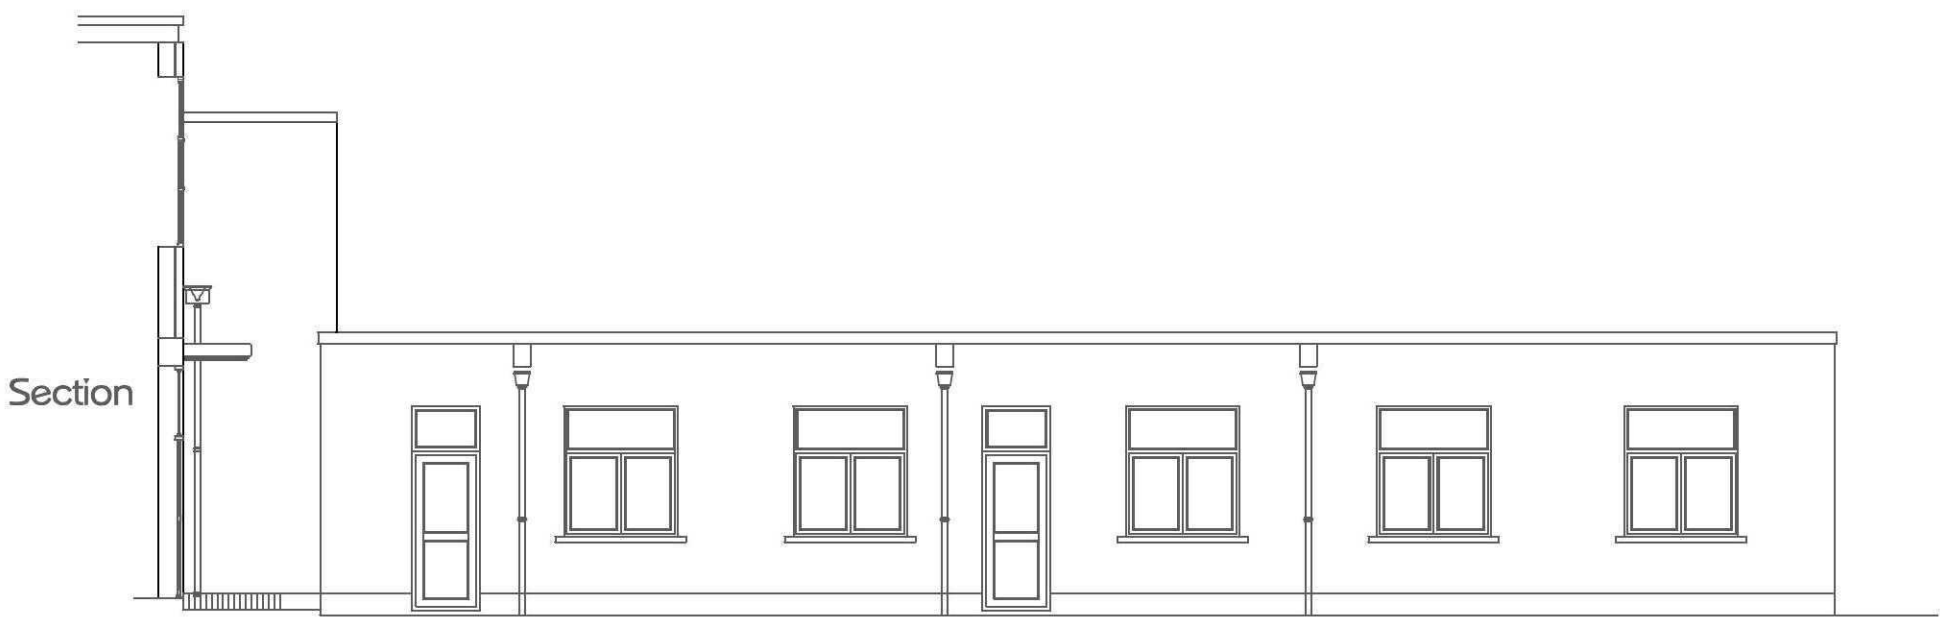



Existing Side Elevation
Elevation 1:100 @ A1



Existing Front Elevation




Existing Side Elevation

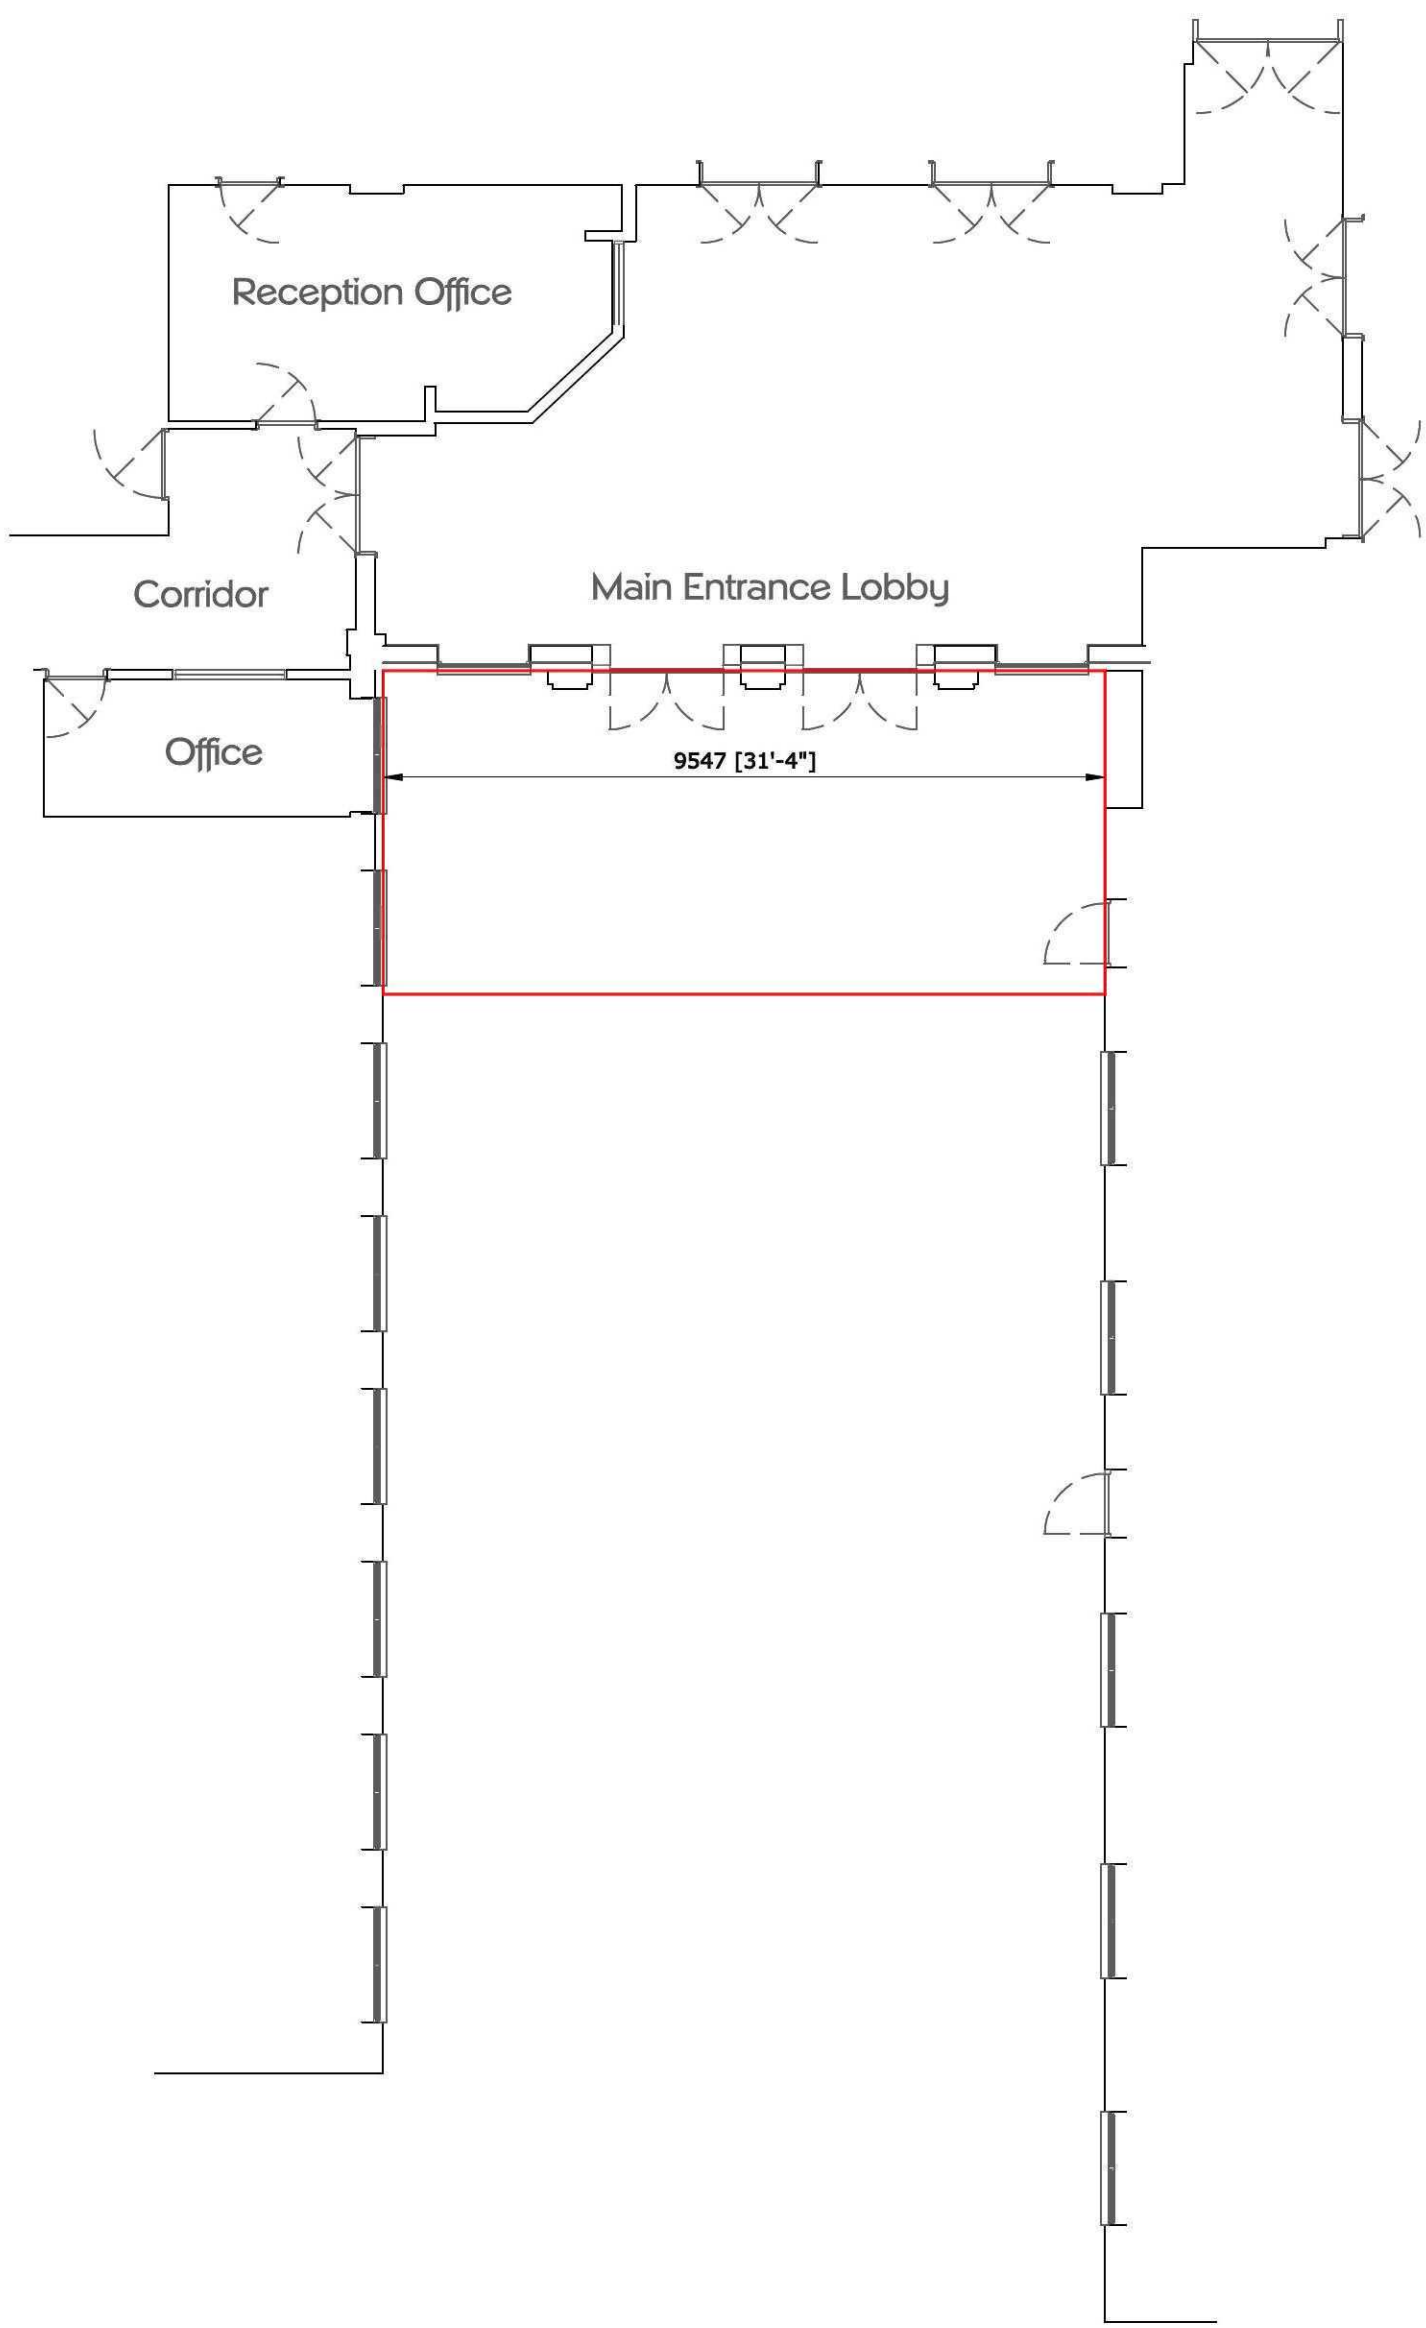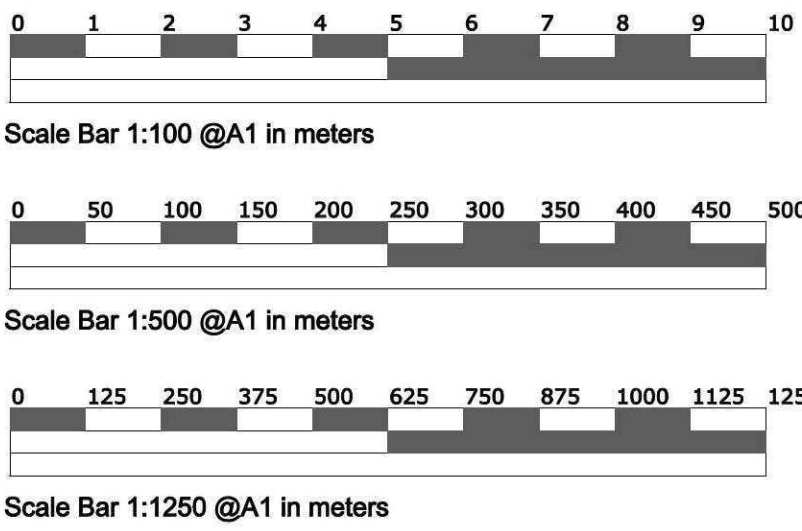

Existing Part Ground Floor Plan
Plan 1:100 @ A1



Location Plan 1:1250 @ A1

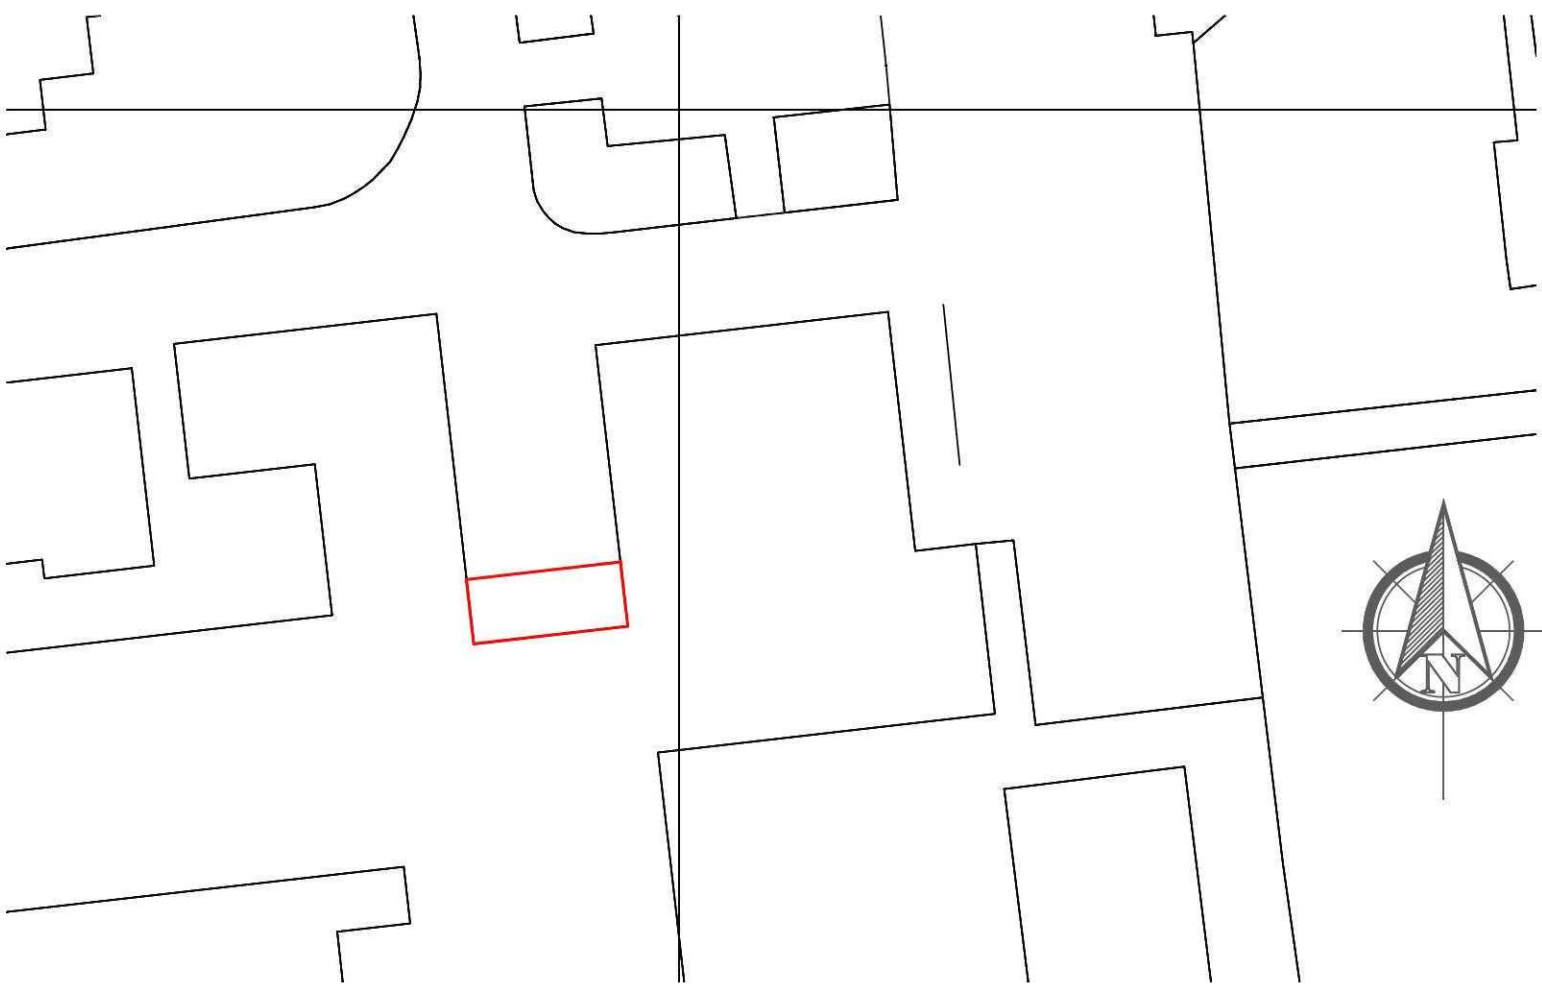

Block Plan 1:500 @ A1

SLR Architectural

SLR Architectural LLP
124 Oxney Road, Eastfield, Peterborough. PE1 5NG
Tel:- 01733 300166 / 894016

Ref			PLANNING SUBMISSION	
Drawn	SLR	Date	05/08/11	Scales 1:100 1:500 1:1250 @ A1
GLEEDS DIRLS SCHOOL CAL & Technology College Neville Avenue, Spalding, Lincolnshire.			Extended Reception Existing Plans and Elevations	
PE11 2EJ.			222 - 11 - 100	Rev A