


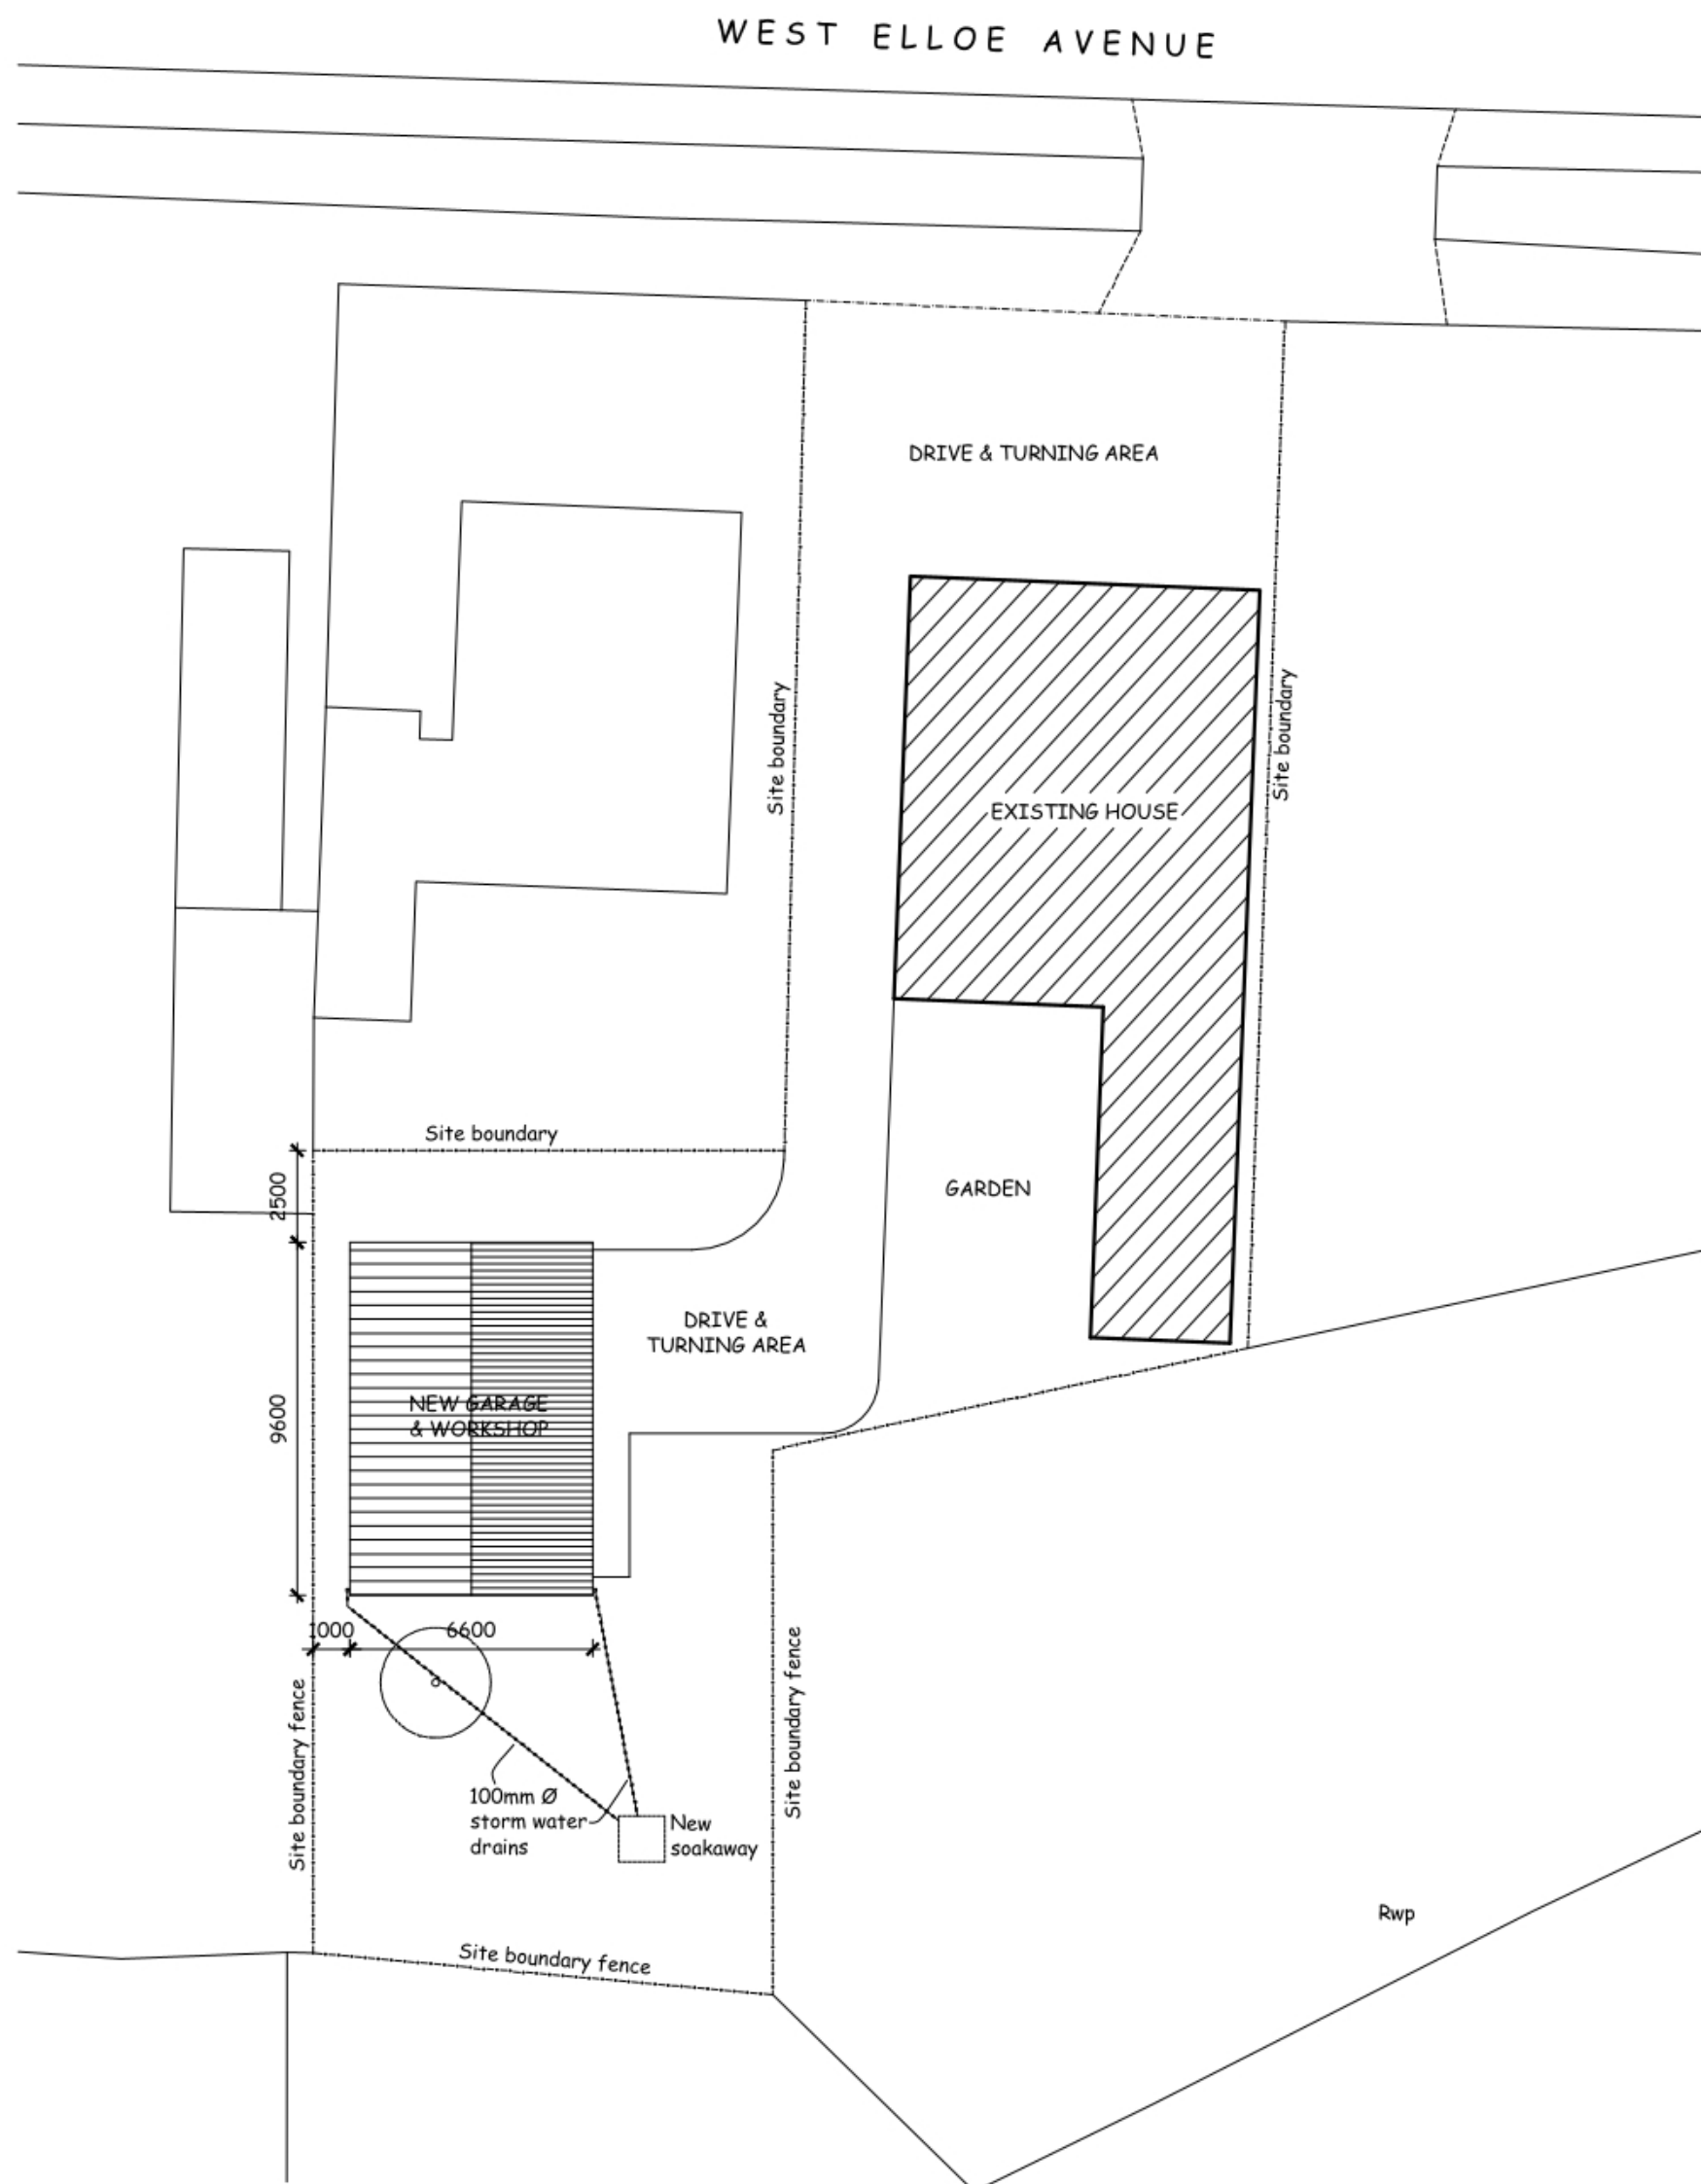

BLOCK PLAN : SCALE: 1:200 @ A3

C	Garage relocated 1500mm south.	15/10/2021
B	Garage re-positioned.	17/08/21
A	Drainage added.	30/12/20

0 2000 4000 6000

Client
MR G WINYARD

NEW GARAGE AND WORKSHOP
76 WEST ELLOE AVENUE : SPALDING : Lincs : PE11 2BJ

RICHARD J DIGGLE
BUILDING DESIGN CONSULTANT
07771 621902

Scale Date
1:200 @ A3 June 2020

Drawing Number

20/1354-02C

BLOCK PLAN

194 BROADGATE WESTON HILLS SPALDING Lincs PE12 6DQ
richard@diggle.biz
www.diggle.biz