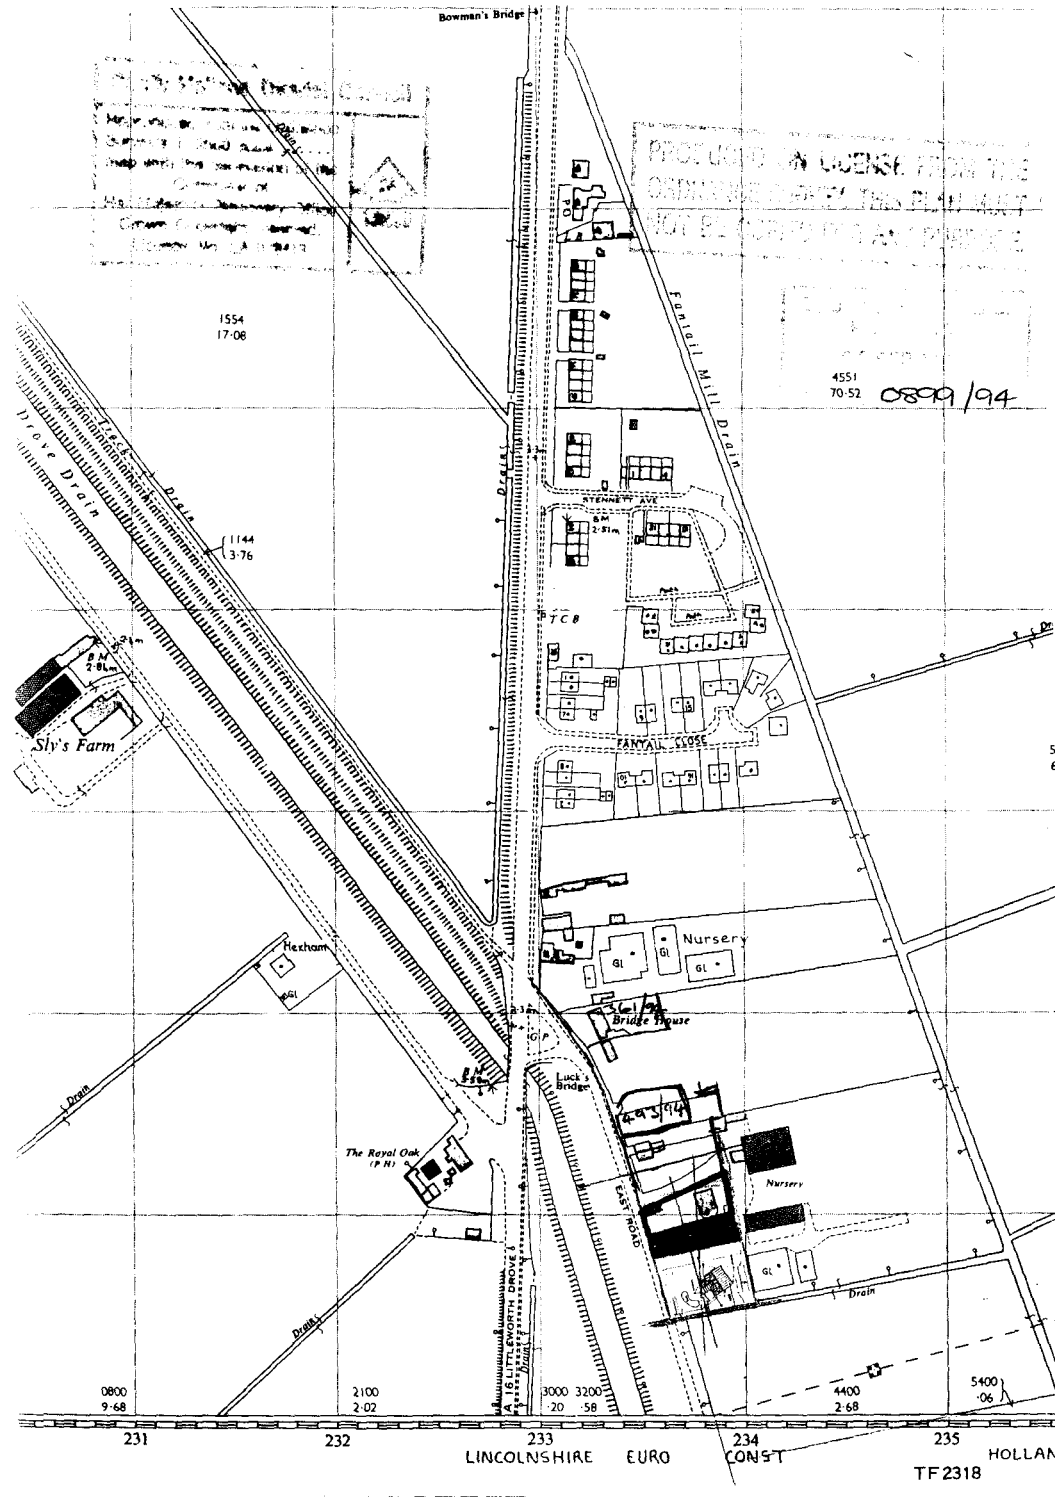

Bowman's Bridge
Fantail Mill Drain
Drove Drain
Sly's Farm
FANTAIL CLOSE
Nursery
Bridge House
Luck's Bridge
The Royal Oak (P.H.)
Hexham
EAST ROAD
A.16 LITTLEWORTH DROVE
Drain
1554
17·08
1144
3·76
4551
70·52
0800
9·68
2100
2·02
3000
·20
3200
·58
4400
2·68
5400
·06
231
232
233
234
235
LINCOLNSHIRE
EURO
CONST
HOLLAN
TF2318