


FILE COPY

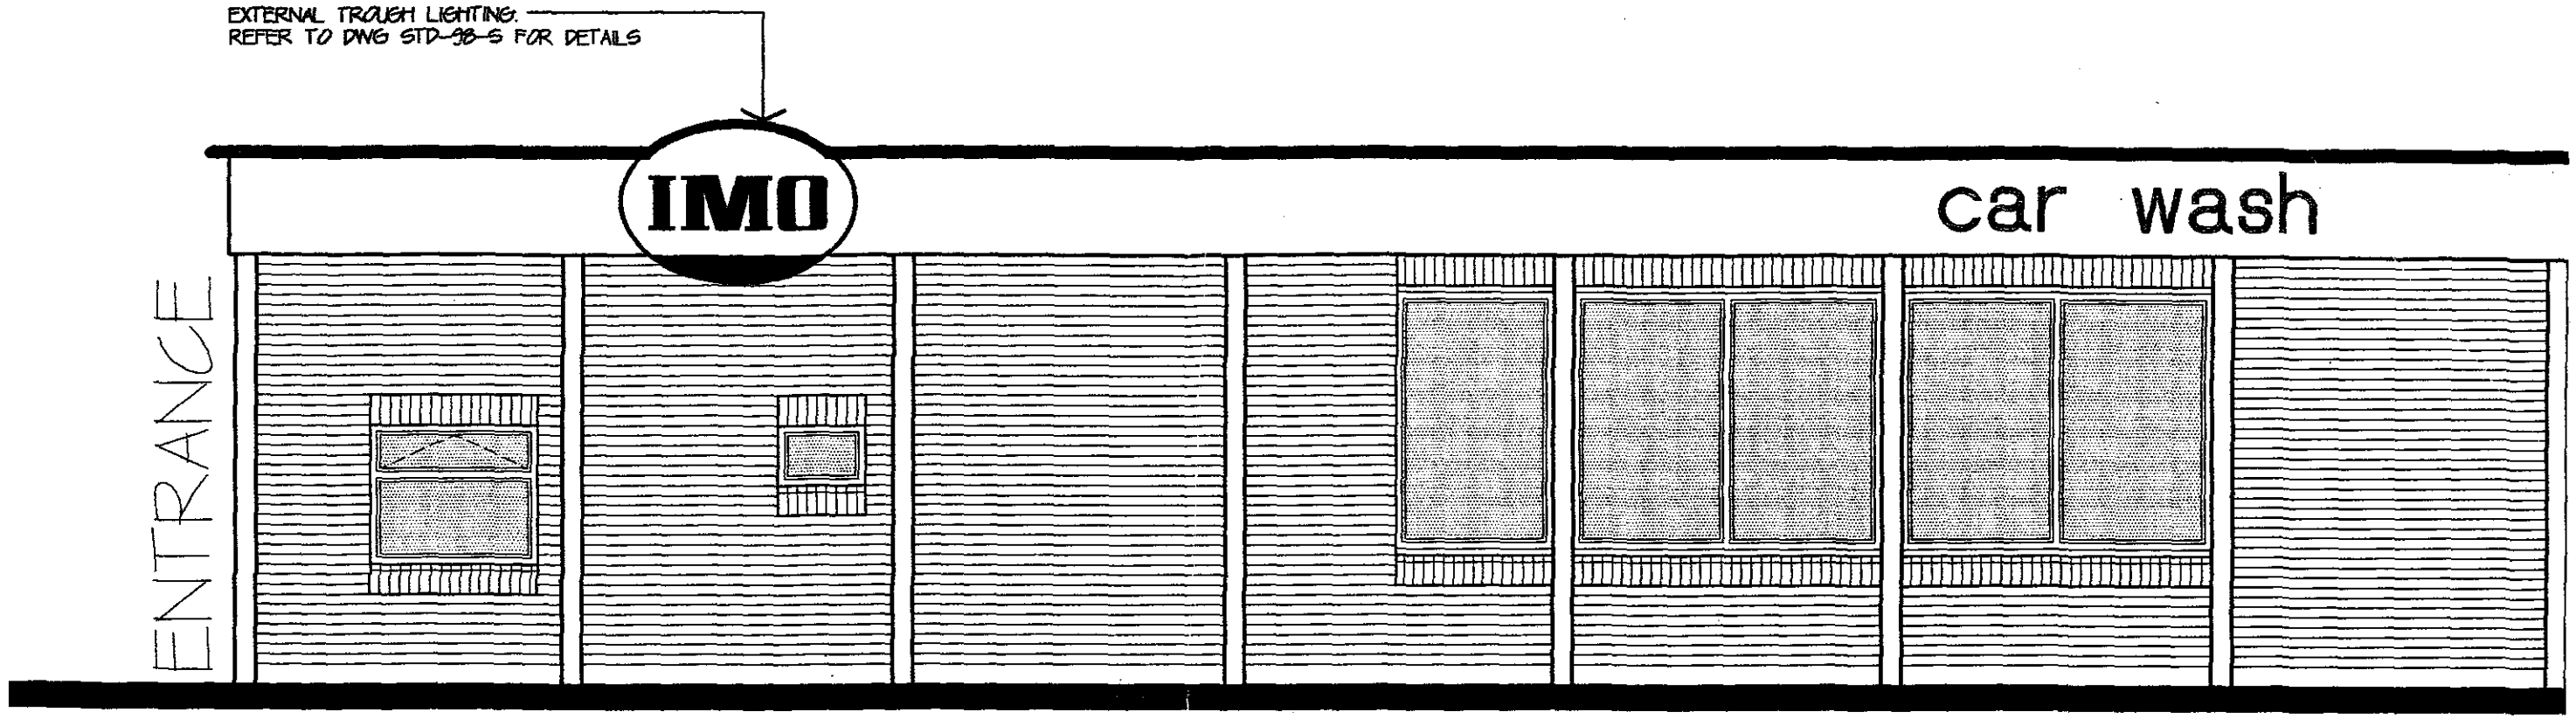

SIDE ELEVATION

= PROPOSED EXTENT OF FASCIA SIGN.

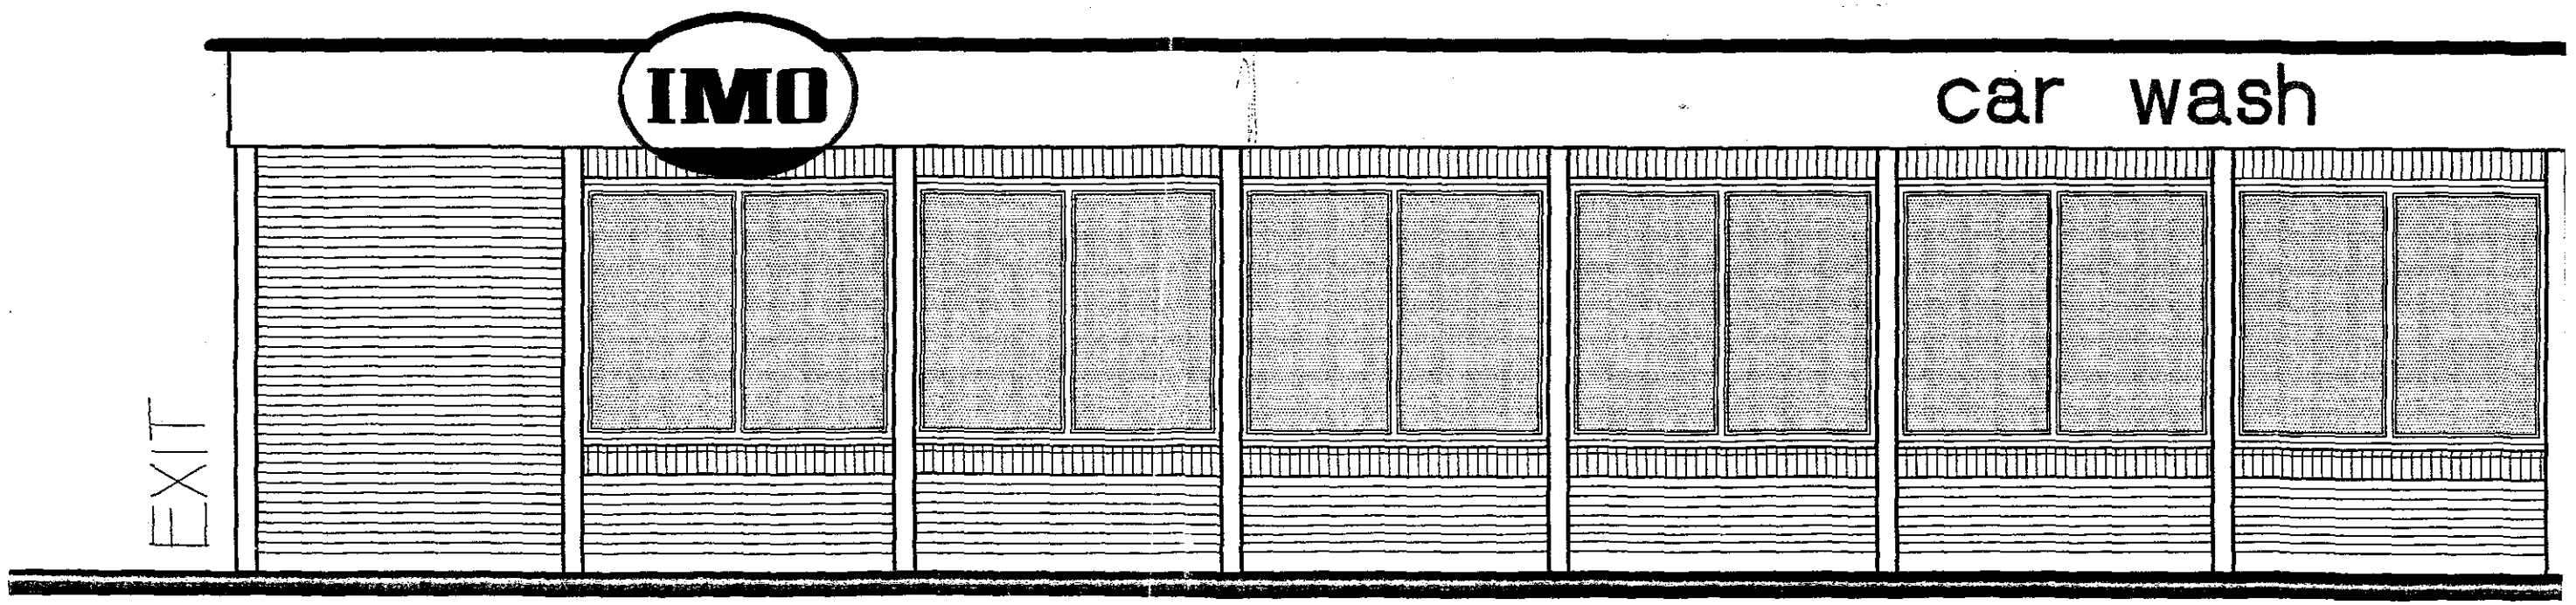

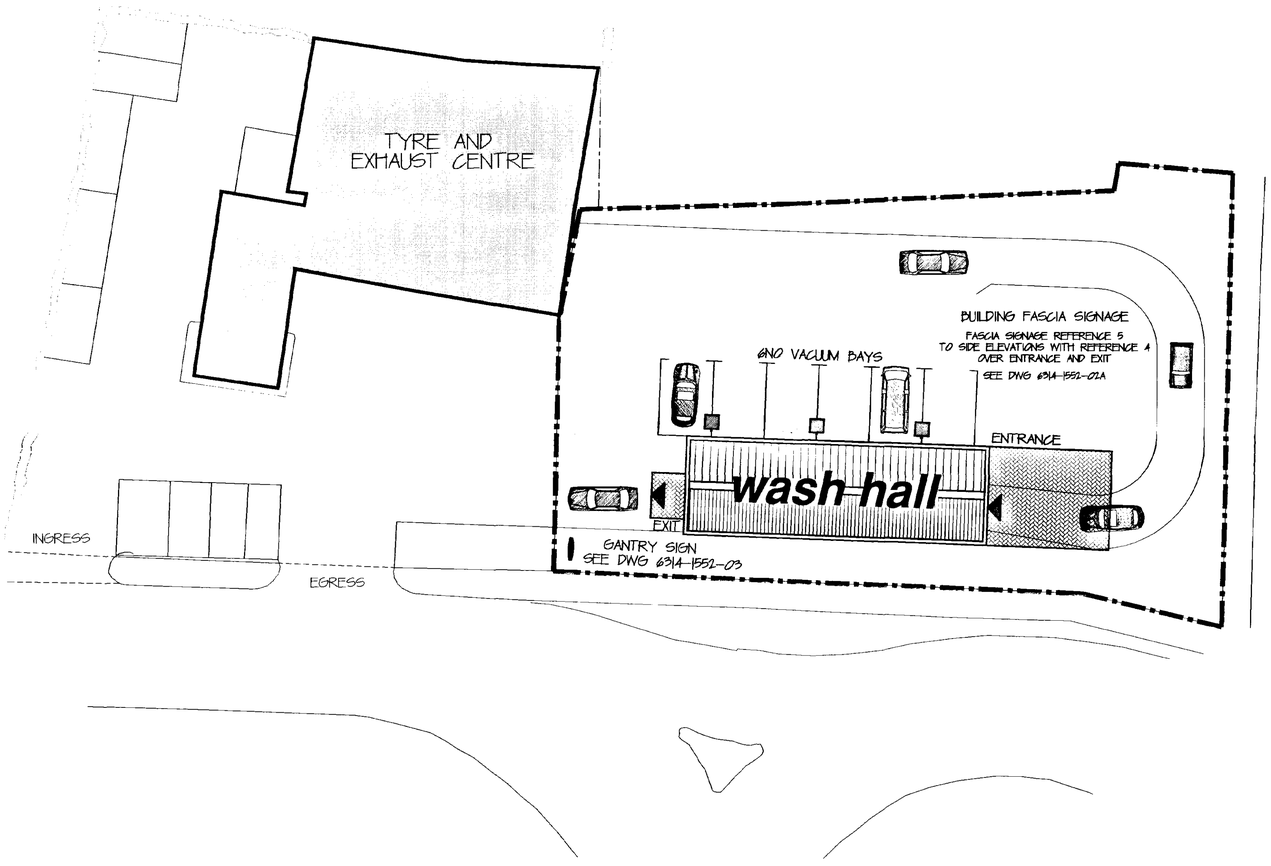

1:200 AT A1

IMO

REV	DATE		BY
A	04/01/99	REFERENCE DRAWINGS CHANGED AND SCALE CHANGED	JL

AMENDED PLAN
Ref.

SOUTH HOLLAND DC
HOUSING & PLANNING
-5 JAN 1999
Ref: 0899/98

marc worrall associates
architecture ◆ design ◆ planning
Arden House, 1102 Warwick Road, Acocks Green
Birmingham, B27 6BH.

Telephone : 0121-706-0606
Facsimile : 0121-707-3459
Email : marctect@globalnet.co.uk
Web : www.ioi.co.uk/architect/marchitect.htm

CLIENT
ANDUFF HOLDING LIMITED

TITLE
PROPOSED LAYOUT AT :-
HOLBEACH ROAD , SPALDING

PROPOSED LAYOUT

DRAWN STU SCALE 1:200 @ A1 ONLY


DATE 16/09/98 CAD REF 6314-01A.ZIP

CHECKED


DRAWING No
6314-1552-01A




SIDE ELEVATION

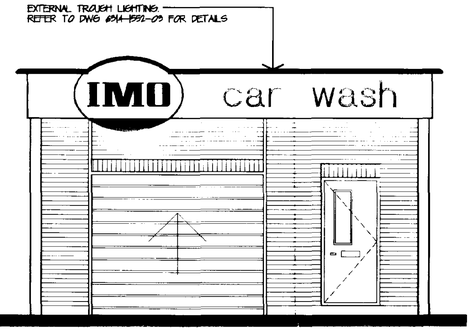


ENTRANCE ELEVATION

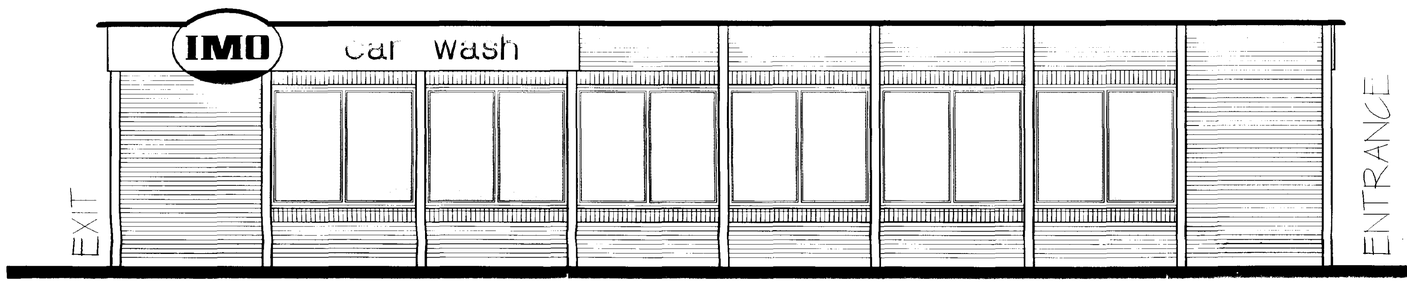

SIDE ELEVATION

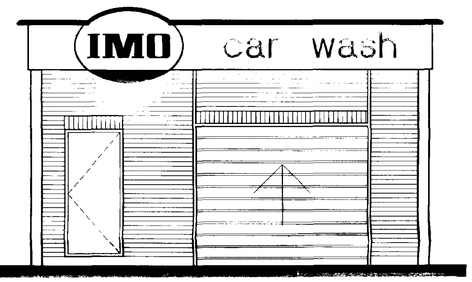

EXIT ELEVATION

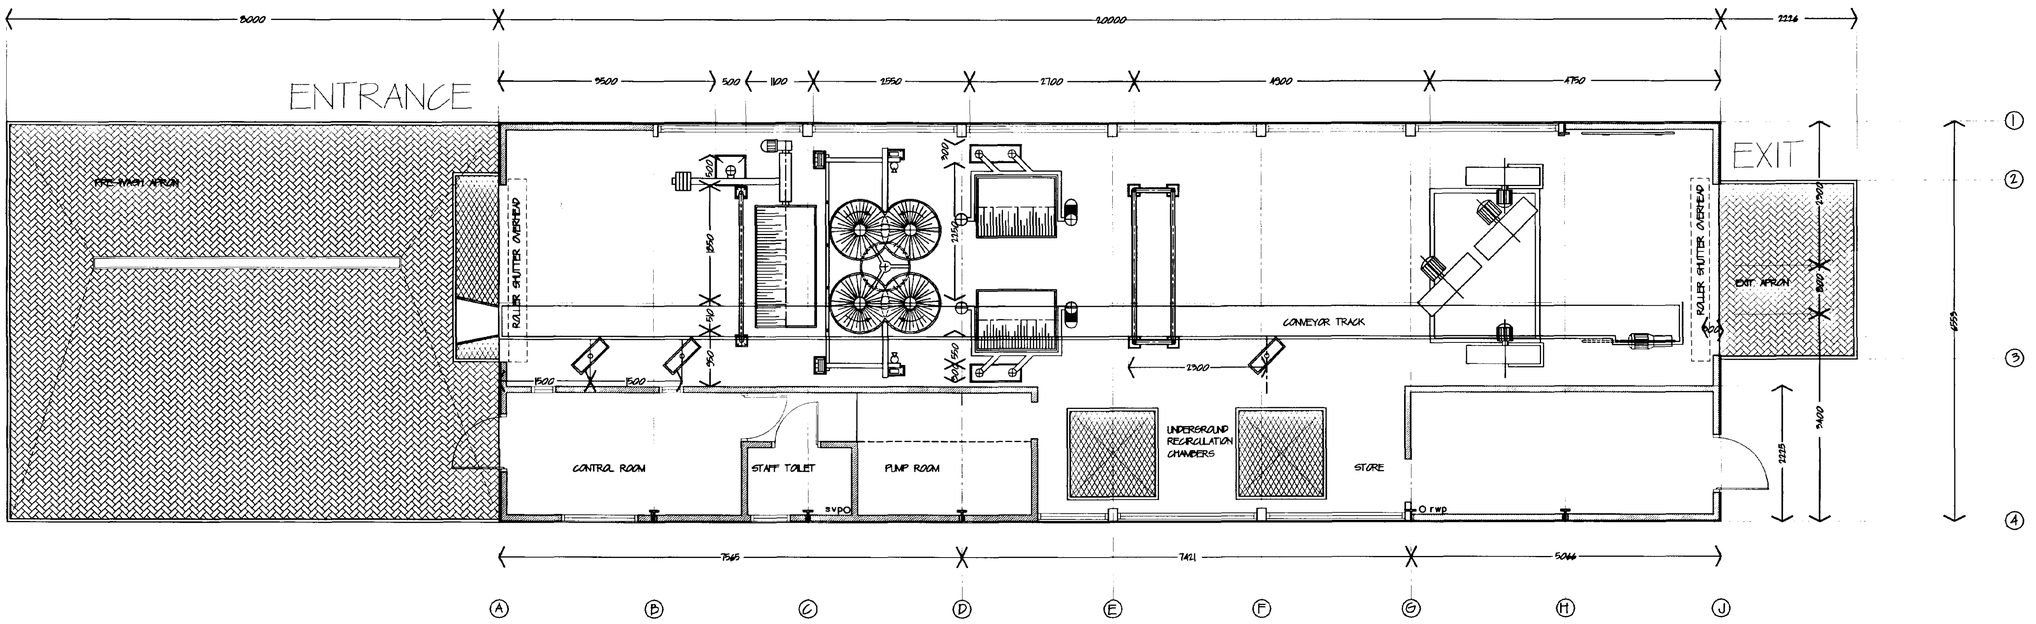

PLAN

NOTES

MANUFACTURING STANDARDS:-

COLOURS: BLUE, RAL 5017 YELLOW, RAL 1018
FINISH: 60% GLOSS (SEMI GLOSS)

METAL PANELS POWDER COATED TO CONFORM TO HERBERT POWDER COATINGS LTD. SPECTRUM 2 15 YEAR GUARANTEE CONDITIONS.

POSTS PAINTED BY BRUSH APPLICATION.

POLYCARBONATE SHEET IN SELF-COLOURED YELLOW

APPLIED TEXT IN SELF ADHESIVE VINYL (SAV)
BLUE TO MATCH RAL 5017
RED TO MATCH RAL 3020 (OR TO MATCH ACRYLIC BELOW)
DURABILITY - VINYL MANUFACTURES 8-10 YEAR QUALITY.

ACRYLIC TEXT & NUMERALS IN 1G1 RED PERSPEX 491, OR EXACT MATCH TO BS 04 E 53

LOGO LETTERS AND SURROUND FRET CUT IN 10MM WHITE PVC FOAM SHEET, EDGES PAINTED BLUE AND BLUE SAV APPLIED TO FACE. SECURED TO FACE OF LOGO PANEL WITH 3M VHB TAPE.

ILLUMINATION BY 'SIGNLITE' TROJEN LIGHTING UNITS USING HOT CATHODE FLUORESCENT TUBES, COLOUR-WHITE (3500 DEG K) WITH HPF GEARTRAYS AND ELECTRONIC STARTERS.

'SIGNLITE' HAS BEEN DEVELOPED SPECIALLY FOR 'IMO' CAR WASHES AND IS MANUFACTURED AND SUPPLIED BY SIGNS UK LTD, NOTTINGHAM, ENGLAND.
FOR ENQUIRIES TEL: 44 (0)115 942 3050 FAX: 44 (0)115 942 3051

REV	DATE	BY
A	04/01/99	REFERENCE DRAWING NUMBER CHANGED JJL

IMO

DETERMINED PLAN

AMENDED PLAN
Ref.

SOUTH HOLLAND DC
HOUSING & PLANNING
-5 JAN 1999
Ref: 0899/98

marc worrall associates
architecture ◆ design ◆ planning
Arden House, 1102 Warwick Road, Acocks Green
Birmingham, B27 6BH.
Telephone : 0121-706-0606
Facsimile : 0121-707-3459
Email : marctect@globalnet.co.uk
Web : www.ioi.co.uk/architect/marchitect.htm


CLIENT
ANDUFF CAR WASH LIMITED

TITLE
PROPOSED SIGNAGE AT :-
HOLBEACH ROAD , SPALDING.

PLANS AND ELEVATIONS


DRAWN	JUL	SCALE	1:50 @ A1 ONLY
DATE	DEC'98	CAD REF	6314-02A.ZIP
CHECKED			

DRAWING No
6314-1552-02A

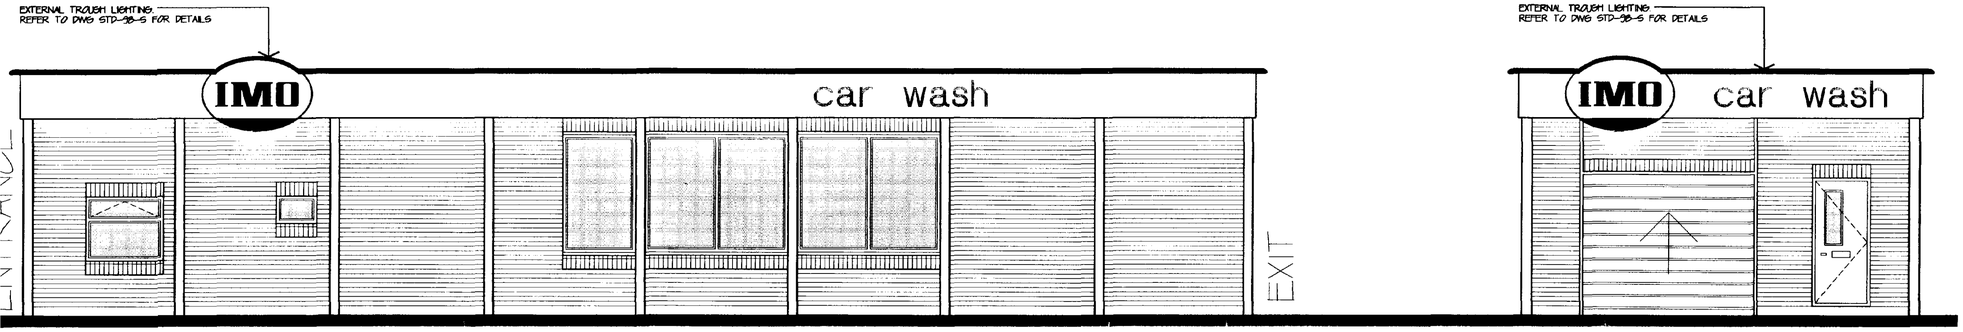


SIDE ELEVATION

ENTRANCE ELEVATION

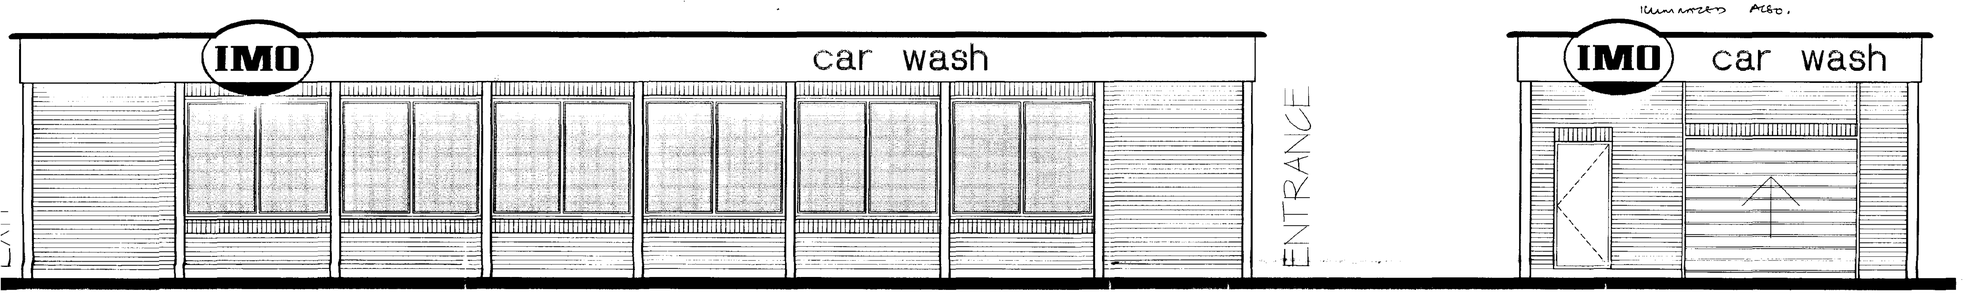

SIDE ELEVATION

EXIT ELEVATION

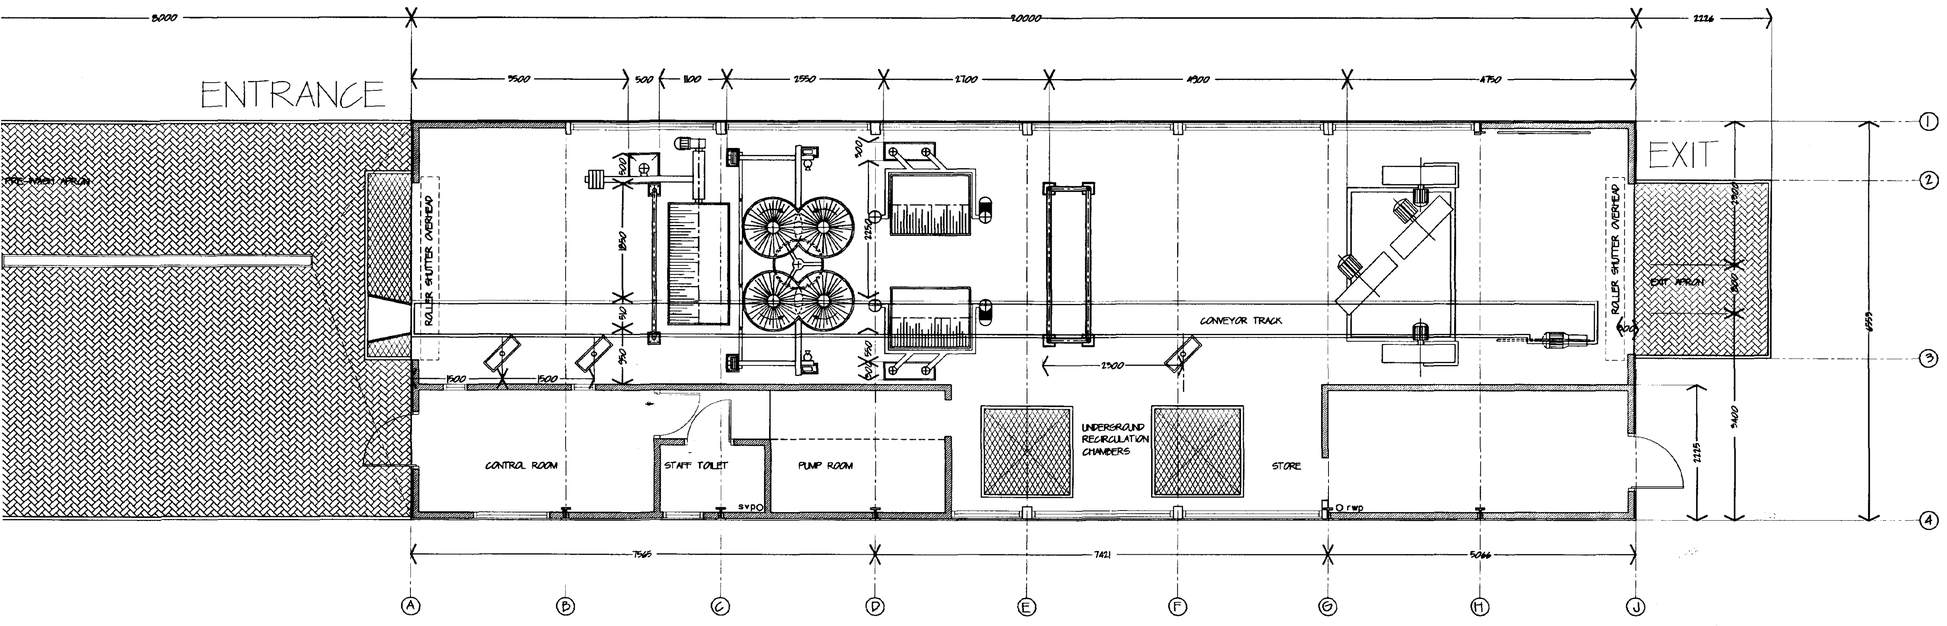

PLAN

NOTES

MANUFACTURING STANDARDS—

COLOURS: BLUE, RAL 5017. YELLOW, RAL 1018
FINISH: 60% GLOSS (SEMI GLOSS)

METAL PANELS POWDER COATED TO CONFORM TO HERBERT POWDER COATINGS LTD. SPECTRUM 2. 15 YEAR GUARANTEE CONDITIONS.

POSTS PAINTED BY BRUSH APPLICATION.

POLYCARBONATE SHEET IN SELF-COLOURED YELLOW

APPLIED TEXT IN SELF ADHESIVE VINYL (SAV)
BLUE TO MATCH RAL 5017
RED TO MATCH RAL 3020 (OR TO MATCH ACRYLIC BELOW)
DURABILITY – VINYL MANUFACTURES 8-10 YEAR QUALITY.

ACRYLIC TEXT & NUMERALS IN 1/2 RED PERSPEX 451, OR EXACT MATCH TO BS 04 E 53

LOGO LETTERS AND SURROUND FRET CUT IN 10MM WHITE PVC FOAM SHEET, EDGES PAINTED BLUE AND BLUE SAV APPLIED TO FACE. SECURED TO FACE OF LOGO PANEL WITH 3M VHB TAPE

ILLUMINATION BY 'SIGNLITE' TROUGH LIGHTING UNITS USING HOT CATHODE FLUORESCENT TUBES, COLOUR-WHITE (3500 DES K) WITH HPF BEARTRAYS AND ELECTRONIC STARTERS.

'SIGNLITE' HAS BEEN DEVELOPED SPECIALLY FOR IMO CAR WASHES AND IS MANUFACTURED AND SUPPLIED BY SIGNS UK LTD, NOTTINGHAM, ENGLAND
FOR ENQUIRES TEL: 44 (0)115 941 3050 FAX: 44 (0)115 941 3051

REV	DATE	BY

IMO

marc worrall associates
architecture ✦ design ✦ planning

Arden House, 1102 Warwick Road, Acocks Green
Birmingham, B27 6BH.

Telephone : 0121-706-0806
Facsimile : 0121-707-3459
Email : marctect@globalnet.co.uk
Web : www.ioi.co.uk/architect/marchitect.htm

CLIENT
ANDUFF CAR WASH LIMITED

TITLE
STANDARD BUILDINGS

PLANS AND ELEVATIONS

DRAWN JUL — SCALE 1:50
DATE JAN 1998 — CAD REF STD-98-1.ZIP
CHECKED


DRAWING No
STD-98-1

SUPPLIED
SOUTH HOLL... HOUSING & PL...
11 SEP 19...
Ref: 089...

REV	DATE	BY



TRY SIGN ELEVATION

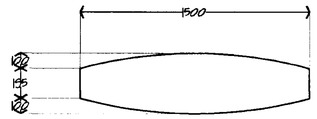

PLAN

DOUBLE SIDED GANTRY

PANELS FABRICATED IN 3MM YELLOW POLYCARBONATE 'IMO' AND 'CAR WASH' TEXT APPLIED IN BLUE S.A.V.

PRICE NUMERALS IN 3MM RED ACRYLIC APPLIED TO PANELS WITH THE FACILITY TO UPDATE PRICES.

LOWER INFILL PANELS FABRICATED IN 20 SWG ZINTEC, FINISHED BLUE.

PANELS MOUNTED ON INTERNAL ALUMINIUM SUPPORT FRAME.

INTERNALLY ILLUMINATED BY WHITE HOT CATHODE TUBES AND ELECTRONIC CONTROLLED HPF GEARTRAYS, MOUNTED ON ALUMINIUM SUPPORTS.


TOTAL LOAD @ 240 VOLTS 10 AMPS.

ELECTRICAL SUPPLY THROUGH DUCTING TO SIGN POSITION BY MAIN CONTRACTOR.


MAIN INTERNAL SUPPORT POSTS AND BASE PLATES IN MILD STEEL FULLY COATED WITH PRIMER. BASE PLATES AND BOTTOM, VISIBLE PART OF POSTS UNDERCOATED AND FINISHED BLUE, INTERNAL PARTS FINISHED WHITE.

BASE CAGES FABRICATED WITH M20 THREADED ROD AND MILD STEEL ANGLE, FULLY COATED IN RED OXIDE PRIMER.

CAGES SUPPLIED TO SITE PRIOR TO SIGN INSTALLATION TO BE SET IN A CONCRETE MASS TO SUIT SITE CONDITIONS BY THE MAIN CONTRACTOR.

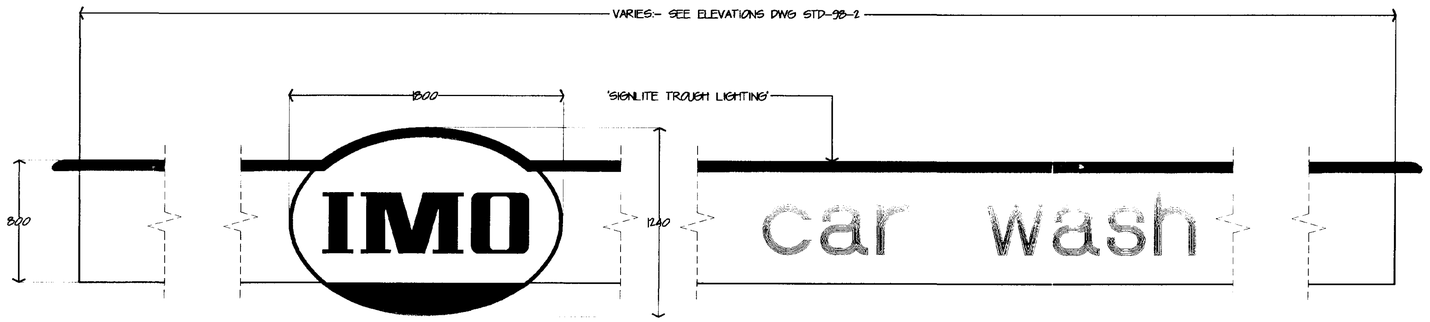

FASCIA SIGNAGE REF 4 & 5

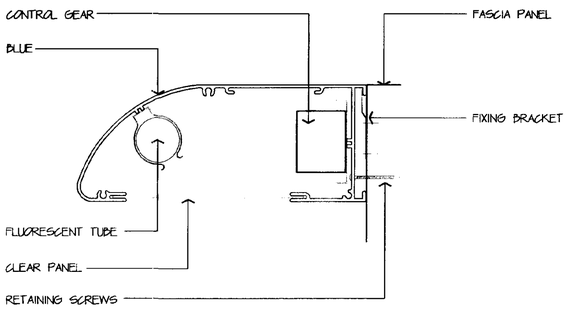

FASCIA & LOGOS

PANELS FABRICATED IN 2MM ALUMINIUM FINISHED YELLOW

'CAR WASH' TEXT APPLIED IN BLUE S.A.V.

REAR SUPPORT FRAME FABRICATED WITH ALUMINIUM ANGLE RAILS AND 'TOP HAT' SECTION VERTICALS.

LOGO PANELS FABRICATED IN 2MM ALUMINIUM FINISHED YELLOW WITH BLUE S.A.V. RETURNS.

'IMO' TEXT AND BORDER CUT OUT IN 10MM PVC FOAM SHEET WITH EDGES PAINTED BLUE AND BLUE S.A.V. APPLIED FACE.

ILLUMINATION BY 'SIGNLITE' TROUGH LIGHTING ATTACHED TO THE TOP EDGE OF THE PANELS AND LOGOS. OUTSIDE FINISHED IN BLUE AND DIFFUSER PANEL IN 2MM DIAMOND PRISMATIC STYRENE.

TOTAL LOAD @ 240 VOLTS 20 AMPS

ELECTRICAL SUPPLY TO FASCIA BY MAIN CONTRACTOR.

IMO

SIGNLITE, TROUGH LIGHTING BY:- SIGNS UK LTD. NOT TO SCALE

MANUFACTURING STANDARDS

MANUFACTURING STANDARDS:-

COLOURS: BLUE, RAL 5017 YELLOW, RAL 1018
FINISH: 60% GLOSS (SEMI GLOSS)

METAL PANELS POWDER COATED TO CONFORM TO HERBERT POWDER COATINGS LTD. SPECTRUM 2 15 YEAR GUARANTEE CONDITIONS.

POSTS PAINTED BY BRUSH APPLICATION.

POLYCARBONATE SHEET IN SELF-COLOURED YELLOW


APPLIED TEXT IN SELF ADHESIVE VINYL (SAV)
BLUE TO MATCH RAL 5017
RED TO MATCH RAL 3020 (OR TO MATCH ACRYLIC BELOW)
DURABILITY - VINYL MANUFACTURES 8-10 YEAR QUALITY.

ACRYLIC TEXT & NUMERALS IN ICI RED PERSPEX 47%, OR EXACT MATCH TO BS 04 E 53


LOGO LETTERS AND SURROUND FRET CUT IN 10MM WHITE PVC FOAM SHEET, EDGES PAINTED BLUE AND BLUE SAV APPLIED TO FACE SECURED TO FACE OF LOGO PANEL WITH 3M VHB TAPE.

ILLUMINATION BY 'SIGNLITE' TRUSH LIGHTING UNITS USING HOT CATHODE FLOURESCENT TUBES, COLOUR-WHITE (3500 DEG K) WITH HPF GEARTRAYS AND ELECTRONIC STARTERS.

'SIGNLITE' HAS BEEN DEVELOPED SPECIALLY FOR 'IMO' CAR WASHES AND IS MANUFACYURED AND SUPPLIED BY SIGNS UK LTD, NOTTINGHAM, ENGLAND.
FOR ENQUIRIES TEL: 44 (0)115 942 3050 FAX: 44 (0)115 942 3051

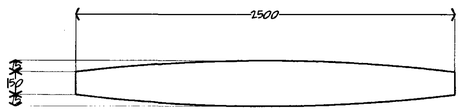

DOUBLE SIDED DIRECTIONAL ARROW (REF 3) PLAN

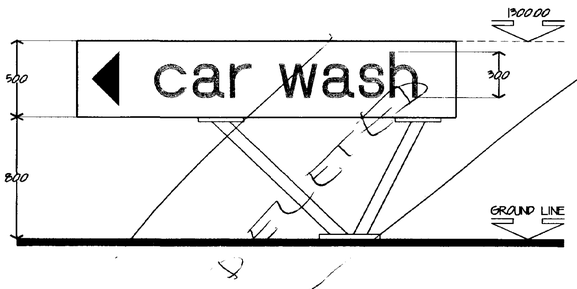

PANELS FABRICATED IN 2MM YELLOW POLYCARBONATE

INNER SUPPORT FRAME FABRICATED IN ALUMINIUM.

INTERNAL ILLUMINATION BY WHITE HOT CATHODE TUBES AND ELECTRONIC CONTROLLED HPF GEARTRAYS


TOTAL LOAD @ 240 VOLTS 5 AMPS

ELECTRICAL SUPPLY THROUGH DUCTING TO SIGN POSITION BY MAIN CONTRACTOR

'V' SUPPORT POSTS AND BASE PLATE IN MILD STEEL, PRIMED UNDERCOATED AND FINISHED BLUE.

FIXED WITH BOLTS INTO CONCRETE BLOCK LAID BY THE CONTRACTOR.

DOUBLE SIDED DIRECTIONAL ARROW (REF 3) ELEVATION

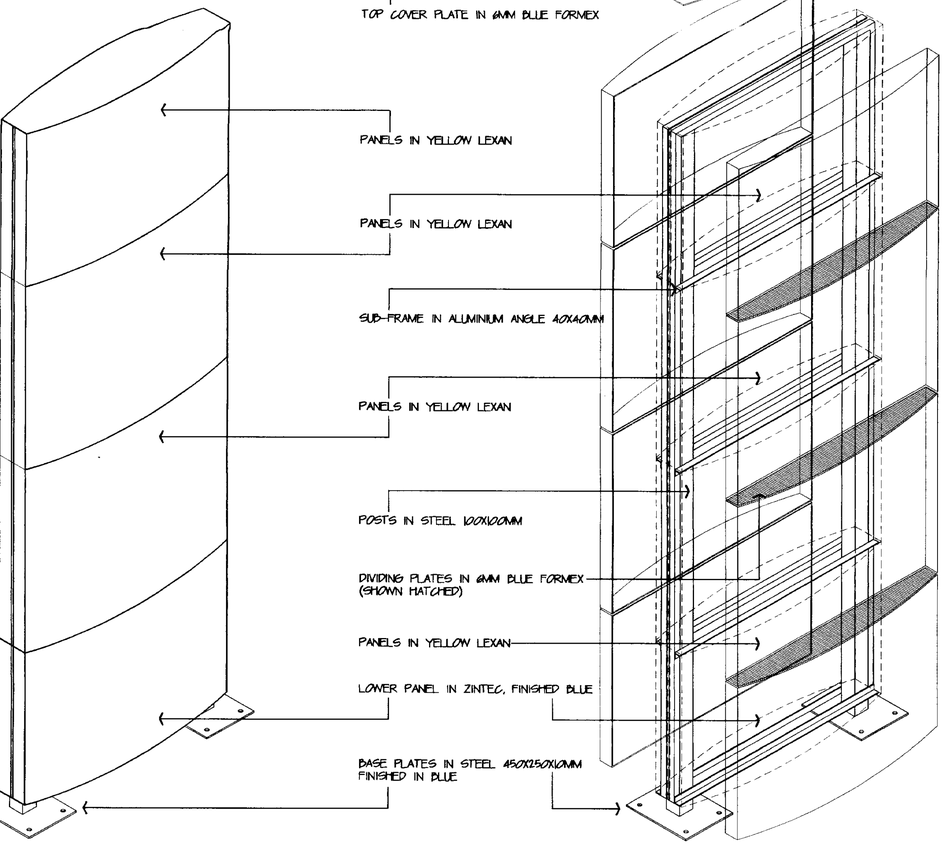

ETRIC VIEW

EXPLODED ISOMETRIC VIEW

marc worrall associates
architecture ◆ design ◆ planning

Arden House, 1102 Warwick Road, Acocks Green
Birmingham, B27 6BH.

Telephone : 0121-706-0806
Facsimile : 0121-707-3459
Email : marctect@globalnet.co.uk
Web : www.ioi.co.uk/architect/marchitect.htm

CLIENT
ANDUFF CAR WASH LIMITED

TITLE
STANDARD DRAWINGS

SIGNAGE

DRAWN	JUL	SCALE	1:20
DATE	JAN 1998	CAD REF	STD-98-S.ZIP
CHECKED			

DRAWING NO
STD-98-S

SOUTH H
HOUSING &
11SE
Ref: 08

IMO

TYRE AND
EXHAUST CENTRE

BUILDING FASCIA SIGNAGE

FASCIA SIGNAGE REFERENCE 5
TO SIDE ELEVATIONS WITH REFERENCE 4
OVER ENTRANCE AND EXIT

SEE DWG STD-98-5

6NO VACUUM BAYS

ENTRANCE

wash hall

EXIT

GANTRY SIGN
SEE DWG STD-98-5

INGRESS

SOUTH HOLLAND DC
HOUSING & PLANNING
11 SEP 1998
Ref: 0899/98

REV | DATE | BY

marc worrall associates
architecture ◆ design ◆ planning
Arden House, 1102 Warwick Road, Acocks Green
Birmingham, B27 6BH.
Telephone : 0121-706-0606
Facsimile : 0121-707-3459
Email : marctect@globalnet.co.uk
Web : www.ioi.co.uk/architect/marchitect.htm

CLIENT
ANDUFF HOLDINGS LIMITED

TITLE
PROPOSED SIGNAGE AT :-
HOLBEACH ROAD , SPALDING


PROPOSED SIGNAGE


DRAWN STU SCALE 1:100 AT A

DATE 10/09/98 CAD REF 6314-01.Z

CHECKED

DRAWING No
6314-1552-01

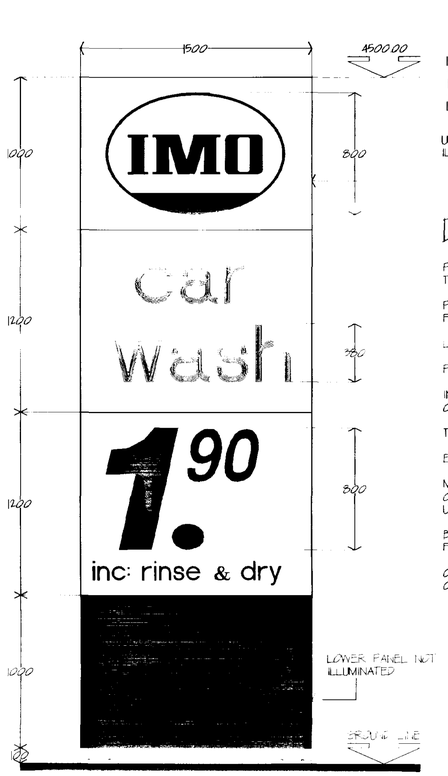

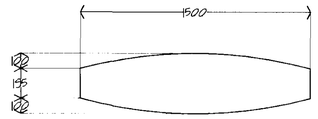

PLAN

DOUBLE SIDED GANTRY

PANELS FABRICATED IN 3MM YELLOW POLYCARBONATE 'IMO' AND 'CAR WASH' TEXT APPLIED IN BLUE S.A.V.

PRICE NUMERALS IN 3MM RED ACRYLIC APPLIED TO PANELS WITH THE FACILITY TO UPDATE PRICES.

LOWER INFILL PANELS FABRICATED IN 2.0 SWG ZINTEC, FINISHED BLUE.

PANELS MOUNTED ON INTERNAL ALUMINIUM SUPPORT FRAME.

INTERNALLY ILLUMINATED BY WHITE HOT CATHODE TUBES AND ELECTRONIC CONTROLLED HPF GEARTRAYS, MOUNTED ON ALUMINIUM SUPPORTS.

TOTAL LOAD @ 240 VOLTS 10 AMPS.


ELECTRICAL SUPPLY THROUGH DUCTING TO SIGN POSITION BY MAIN CONTRACTOR.

MAIN INTERNAL SUPPORT POSTS AND BASE PLATES IN MILD STEEL FULLY COATED WITH PRIMER. BASE PLATES AND BOTTOM, VISIBLE PART OF POSTS UNDERCOATED AND FINISHED BLUE. INTERNAL PARTS FINISHED WHITE.

BASE CAGES FABRICATED WITH M20 THREADED ROD AND MILD STEEL ANGLE, FULLY COATED IN RED OXIDE PRIMER.


CAGES SUPPLIED TO SITE PRIOR TO SIGN INSTALLATION TO BE SET IN A CONCRETE MASS TO SUIT SITE CONDITIONS BY THE MAIN CONTRACTOR.

GANTRY SIGN ELEVATION

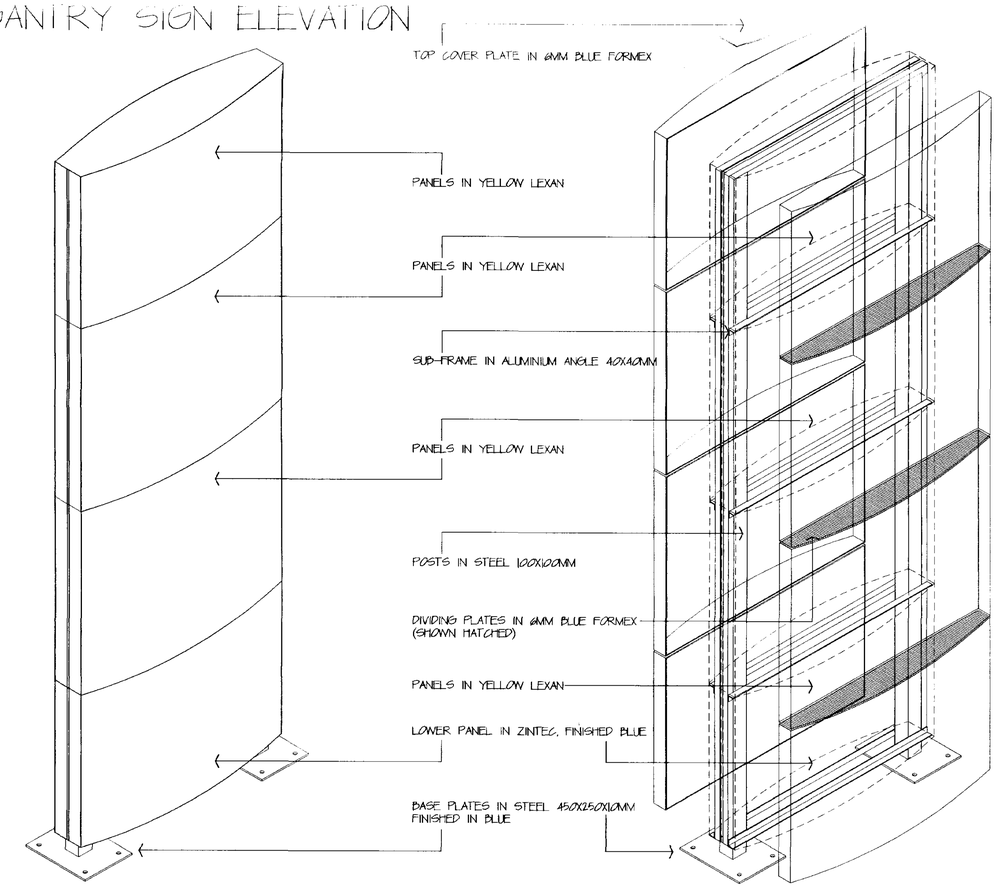


ISOMETRIC VIEW

EXPLODED ISOMETRIC VIEW

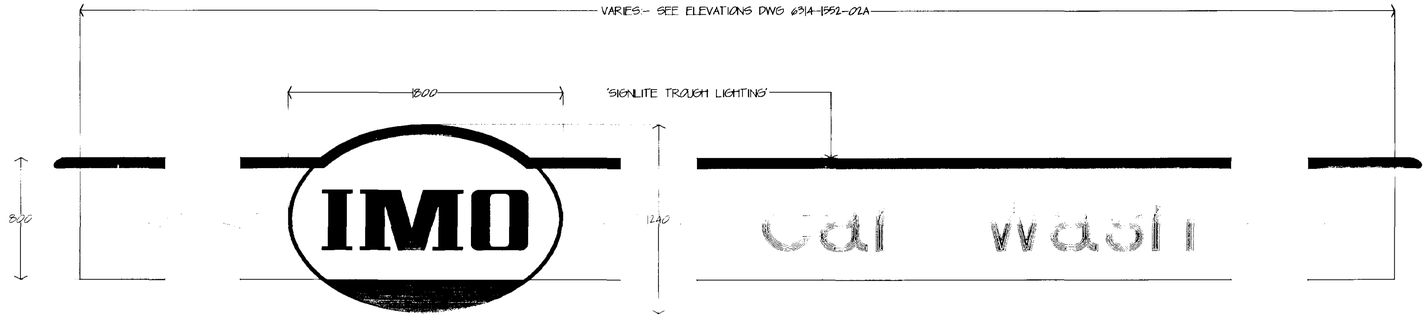

FASCIA SIGNAGE REF 4 & 5

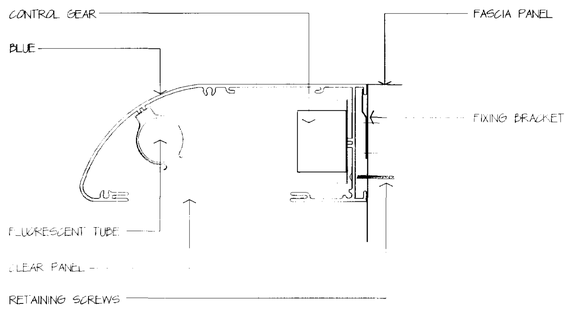

SIGNLITE, TROUGH LIGHTING BY:- SIGNS UK LTD. NOT TO SCALE

FASCIA & LOGOS

PANELS FABRICATED IN 2MM ALUMINIUM FINISHED YELLOW.

'CAR WASH' TEXT APPLIED IN BLUE S.A.V.

REAR SUPPORT FRAME FABRICATED WITH ALUMINIUM ANGLE RAILS AND 'TOP HAT' SECTION VERTICALS.

LOGO PANELS FABRICATED IN 2MM ALUMINIUM FINISHED YELLOW WITH BLUE S.A.V. RETURNS.

'IMO' TEXT AND BORDER CUT OUT IN 10MM PVC FOAM SHEET WITH EDGES PAINTED BLUE AND BLUE S.A.V. APPLIED FACE.

ILLUMINATION BY 'SIGNLITE' TROUGH LIGHTING ATTACHED TO THE TOP EDGE OF THE PANELS AND LOGOS OUTSIDE FINISHED IN BLUE AND DIFFUSER PANEL IN 2MM DIAMOND PRISMATIC STYRENE.

TOTAL LOAD @ 240 VOLTS 20 AMPS.

ELECTRICAL SUPPLY TO FASCIA BY MAIN CONTRACTOR.

MANUFACTURING STANDARDS

MANUFACTURING STANDARDS:-

COLOURS: BLUE, RAL 5017. YELLOW, RAL 1018
FINISH: 60% GLOSS (SEMI GLOSS)

METAL PANELS POWDER COATED TO CONFORM TO HERBERT POWDER COATINGS LTD. SPECTRUM 2. 15 YEAR GUARANTEE CONDITIONS.

POSTS PAINTED BY BRUSH APPLICATION.

POLYCARBONATE SHEET IN SELF-COLOURED YELLOW.

APPLIED TEXT IN SELF ADHESIVE VINYL (SAV)
BLUE TO MATCH RAL 5017
RED TO MATCH RAL 3020 (OR TO MATCH ACRYLIC BELOW)
DURABILITY – VINYL MANUFACTURES 8-10 YEAR QUALITY.

ACRYLIC TEXT & NUMERALS IN 1/1 RED PERSPEX 431, OR EXACT MATCH TO BS 04 E 53

LOGO LETTERS AND SURROUND FRET CUT IN 10MM WHITE PVC FOAM SHEET, EDGES PAINTED BLUE AND BLUE SAV APPLIED TO FACE. SECURED TO FACE OF LOGO PANEL WITH 3M VHB TAPE.

ILLUMINATION BY 'SIGNLITE' TROUGH LIGHTING UNITS USING HOT CATHODE FLOURESCENT TUBES, COLOUR-WHITE (3500 DEG K) WITH HPF GEARTRAYS AND ELECTRONIC STARTERS.

'SIGNLITE' HAS BEEN DEVELOPED SPECIALLY FOR 'IMO' CAR WASHES AND IS MANUFACTURED AND SUPPLIED BY SIGNS UK LTD, NOTTINGHAM, ENGLAND.
FOR ENQUIRIES TEL: 44 (0)115 942 3050 FAX: 44 (0)115 942 3051

IMO

REV DATE BY

DETERMINED PLAN

SOUTH HOLLAND DC HOUSING & PLANNING - 5 JAN 1999 0899/98

marc worrall associates
architecture ◆ design ◆ planning
Arden House, 1102 Warwick Road, Acocks Green Birmingham, B27 6BH.
Telephone : 0121-706-0606
Facsimile : 0121-707-3459
Email : marctect@globalnet.co.uk
Web : www.ioi.co.uk/architect/marchitect.htm

CLIENT
ANDUFF CAR WASH LIMITED

TITLE
SIGNAGE DRAWINGS FOR HOLBEACH ROAD, SPALDING

SIGNAGE

DRAWN JUL SCALE 1:20 @ A1 ONLY
DATE 04/01/99 CAD REF 6314-03.ZIP
CHECKED

DRAWING No
6314-1552-03