

Ordnance Survey[®]

OS Sitemap[®]





20 0 20 40 60 80 100
Metres

SHDC
Planning & Development
17 NOV 2009
Ref: 0900-09

© Crown Copyright 2009
Reproduction in whole or in part is prohibited
without the prior permission of Ordnance Survey.

LOCATION PLAN
PARKING AREA
1048 - 09

Ordnance Survey® OS Sitemap®

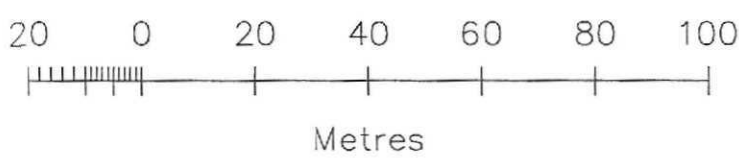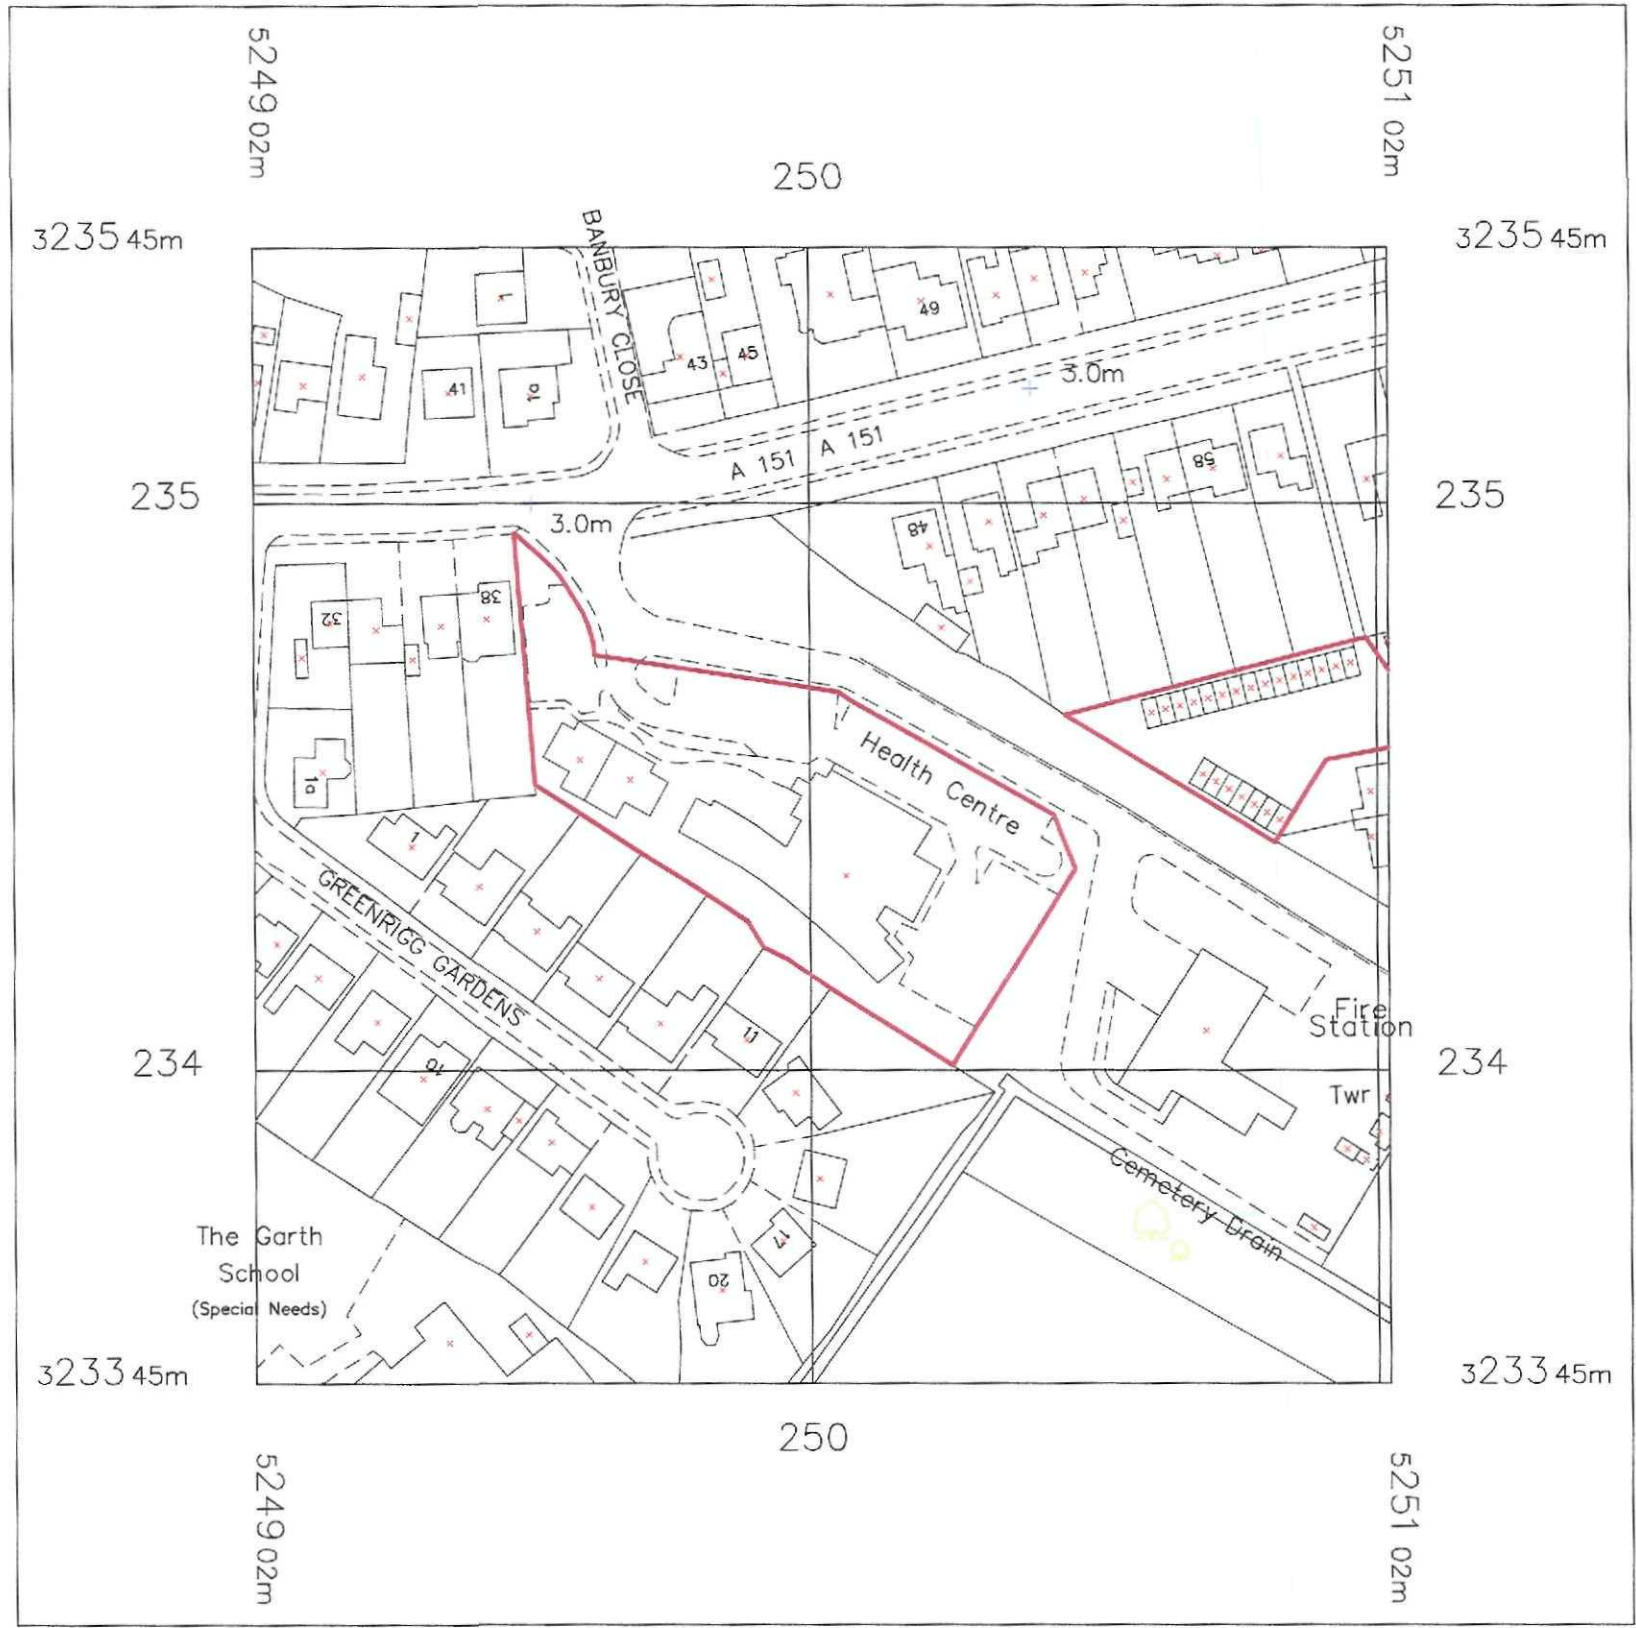

SHDC
Planning & Development
17 NOV 2009
Ref: 0900-09

© Crown Copyright 2009
Reproduction in whole or in part is prohibited
without the prior permission of Ordnance Survey.

LOCATION PLAN
MEDICAL CENTRE
1048 - 08