


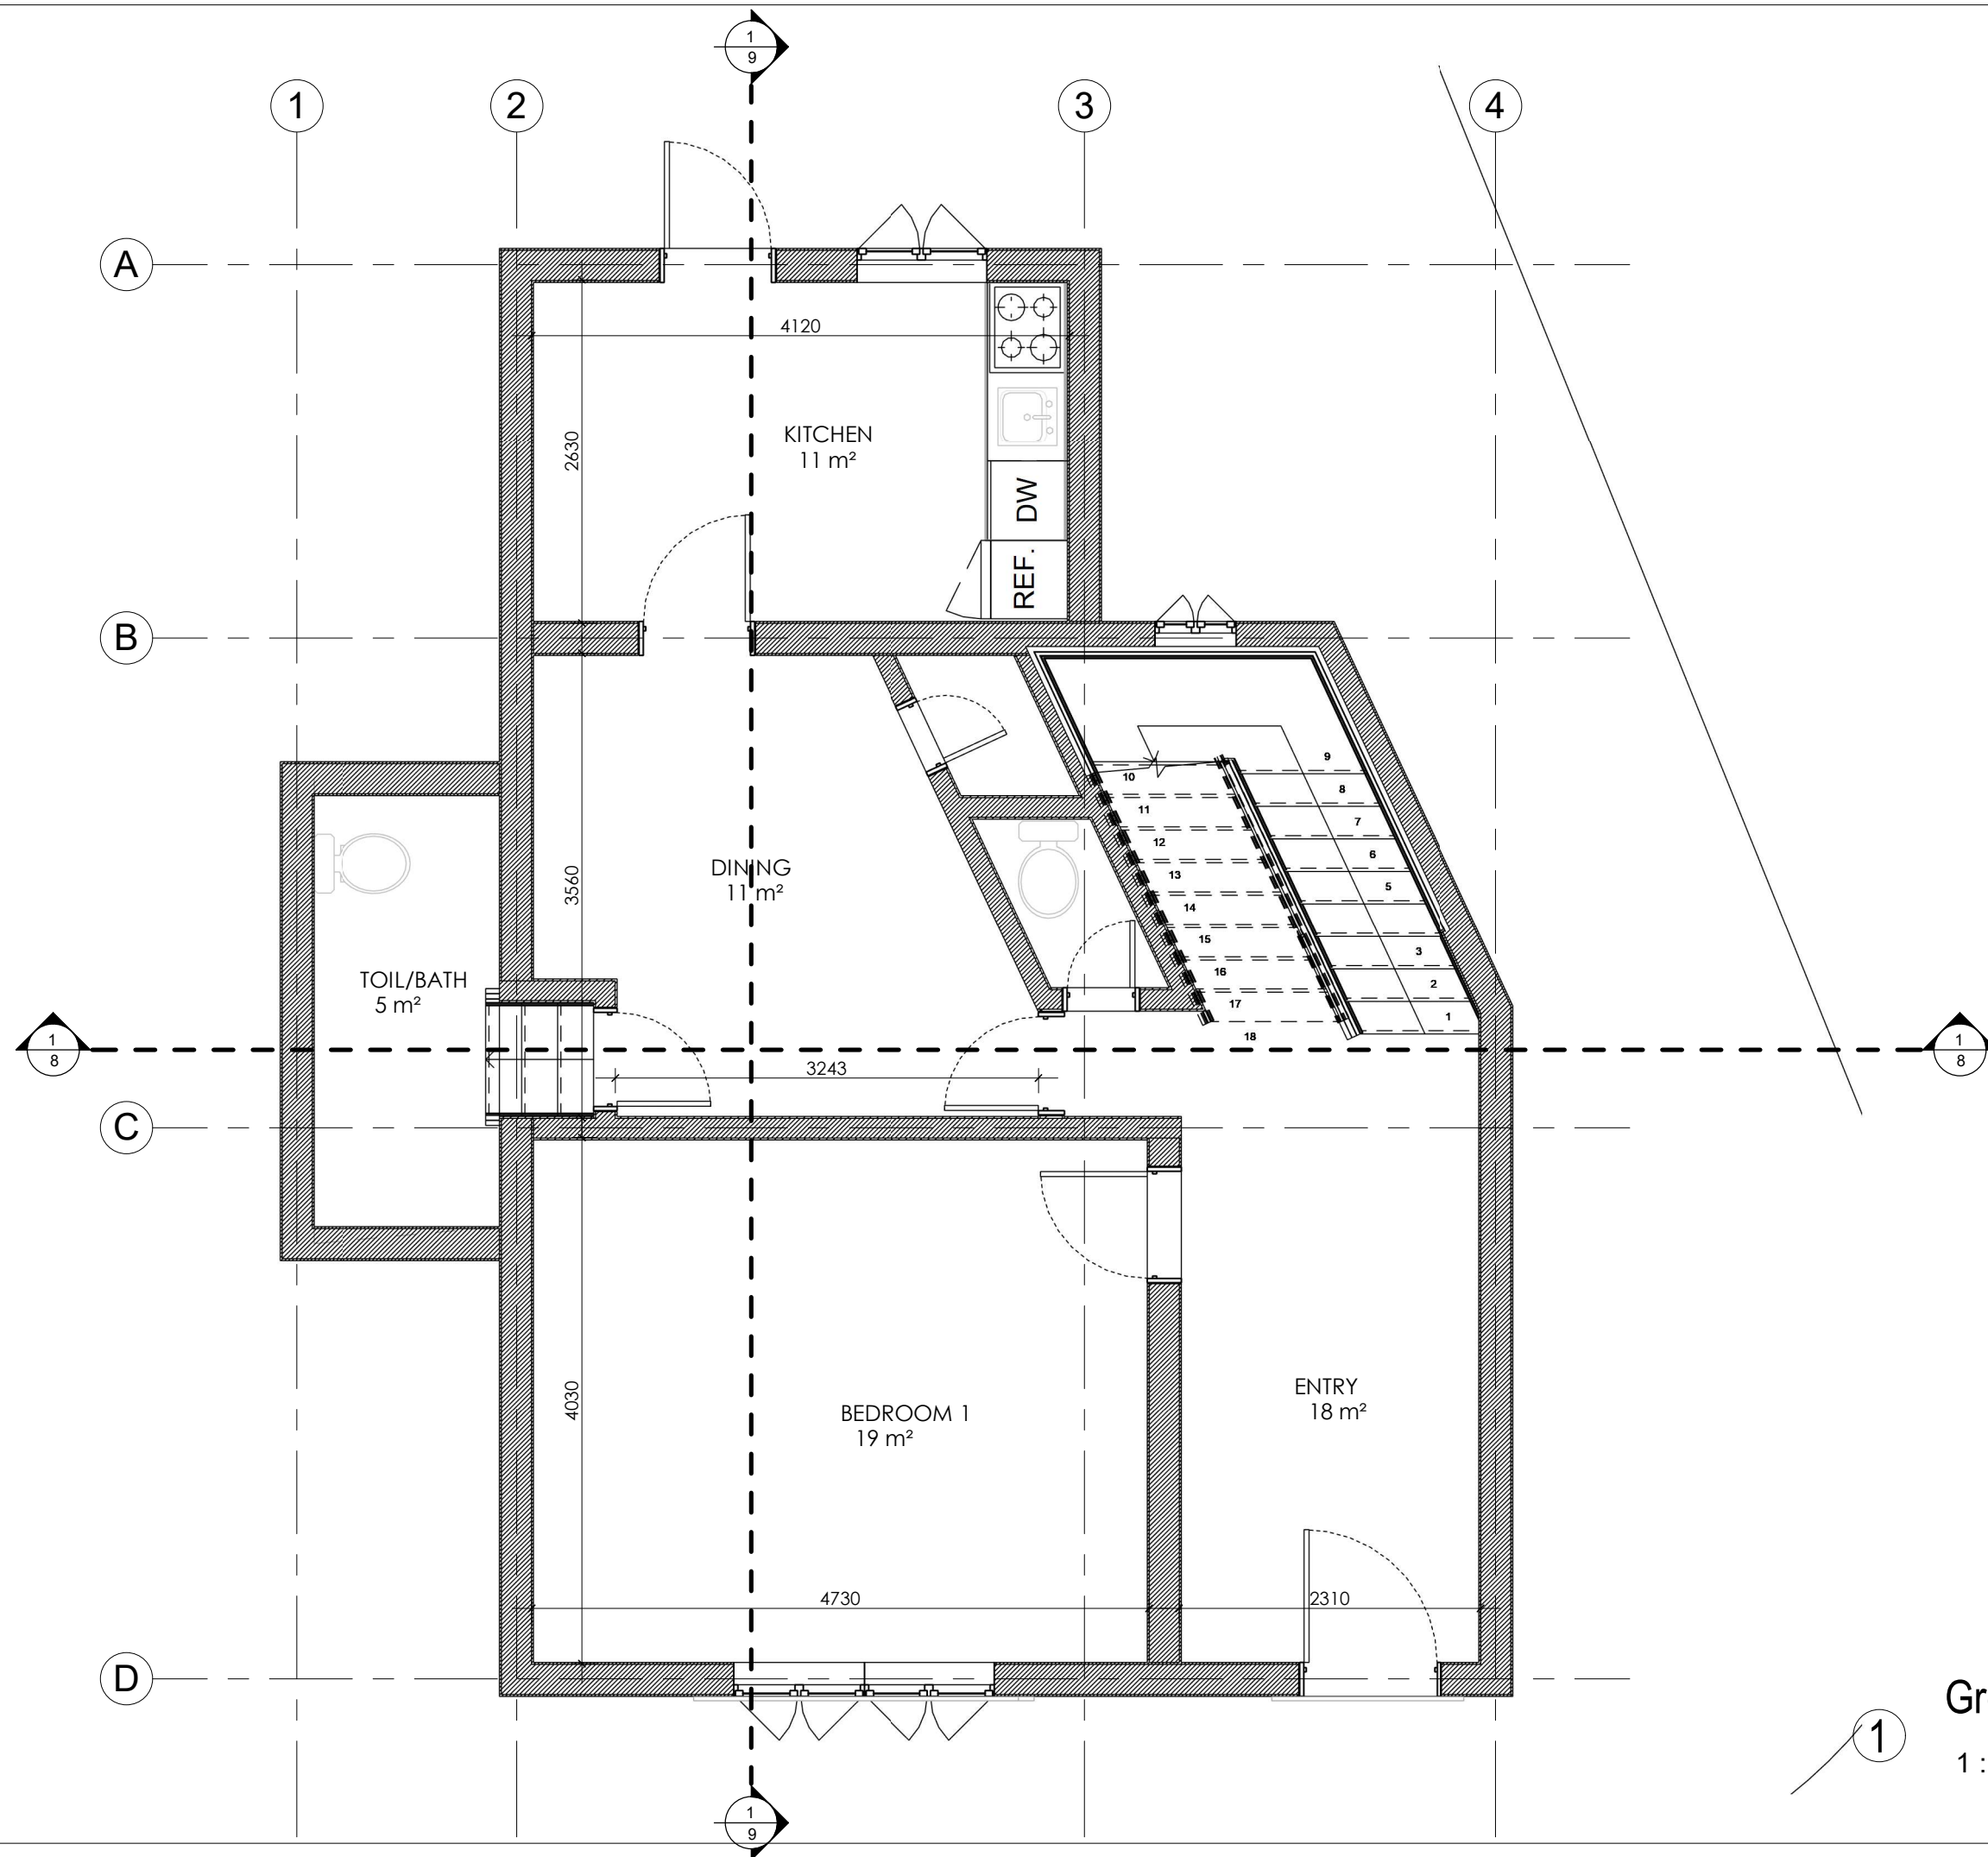

Ground floor level
1 : 50

NOTES

1. NO DIMENSION TO BE SCALED

2. DIMENSIONS TO BE CHECKED ON SITE.

3. DIMENSIONS ARE TAKEN TO CENTRE LINES OR STRUCTURAL SURFACE AND DO NOT INCLUDE FINISHES EXCEPT WHERE OTHERWISE STATED.

4. ARCHITECTS ARE TO BE NOTIFIED IF ANY OTHERS INCLUDING THOSE DISCREPANCIES BETWEEN THIS DRAWING AND OTHERS INCLUDING THOSE ISSUED BY CONSULTANTS AND NOMINATED SUB-CONTRACTORS BEFORE COMMENCING WORKS.

5. ARCHITECT IS NOT LIABLE FOR CONSTRUCTION NOT SUPERVISED BY HIM.

6. ALL ARCHITECTURAL DRAWINGS MUST BE READ IN CONJUNCTION WITH STRUCTURAL DRAWINGS.

REV. No.	DESCRIPTION	DATE
REVISION SCHEDULE (REVISION A)		

CLIENT

Fiji Homes And Properties Ltd.

CONTRACTOR

ARCHITECT

Lizben Consultancy Services
34 St Andrews Close, London, SE28 8NZ

SERVICES ENGINEER

PROJECT ADDRESS

NOS 15, CHURCHGATE ROAD SPALDING
PE11 2RA

DRAWING: EXISTING

DRAWING SERIES

BUILDING TYPE

APARTMENTS

DRAWING TITLE

Ground Floor

PROJECT NO

LIN/SP/02

DRAWING NO

LIN/SP/02/4

DATE

9/14/2022 2:47:40 PM

SCALE

1 : 50

REVISION NO. No