


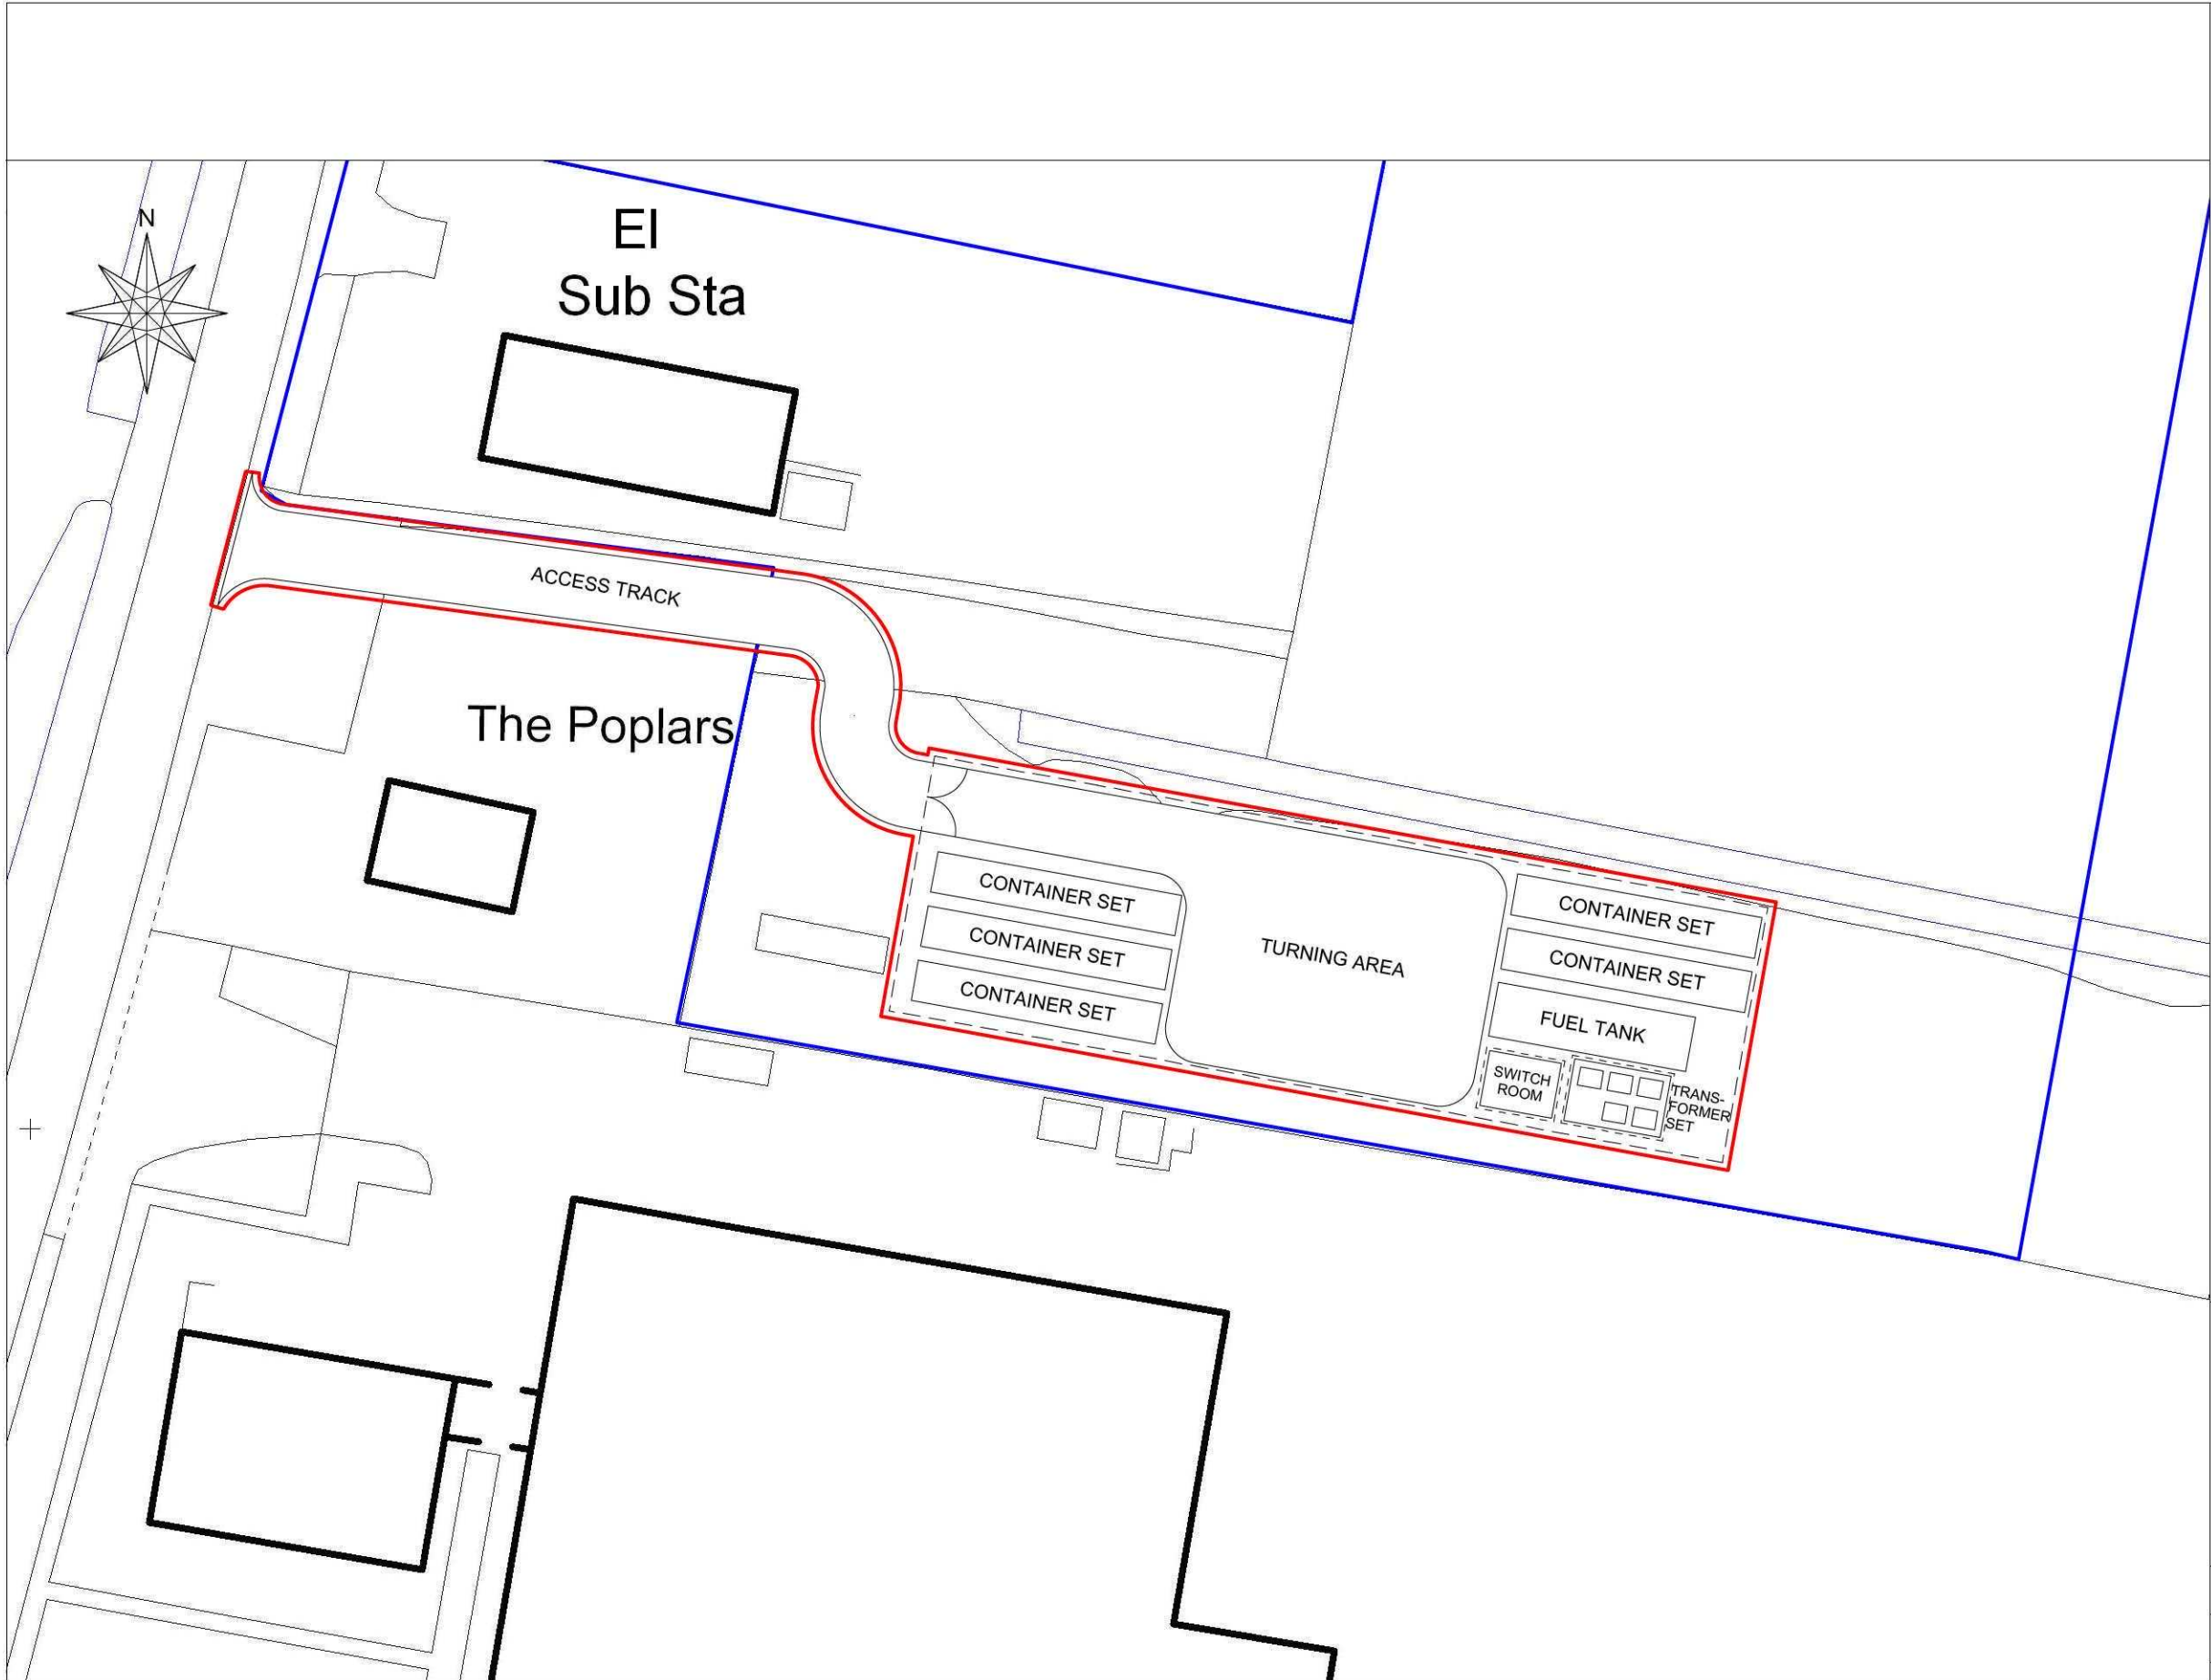

**Proposed Backup Electricity
Generation Facility**
Spalding Drove Electricity
Substation, Spalding

Drawing Title	Site Layout Plan
Drawing No.	YOR.1895.002.Rev A
Scale	1:500 @ A3

Date: 08/11/2011
Drawn by: JS
Checked by: MP

