


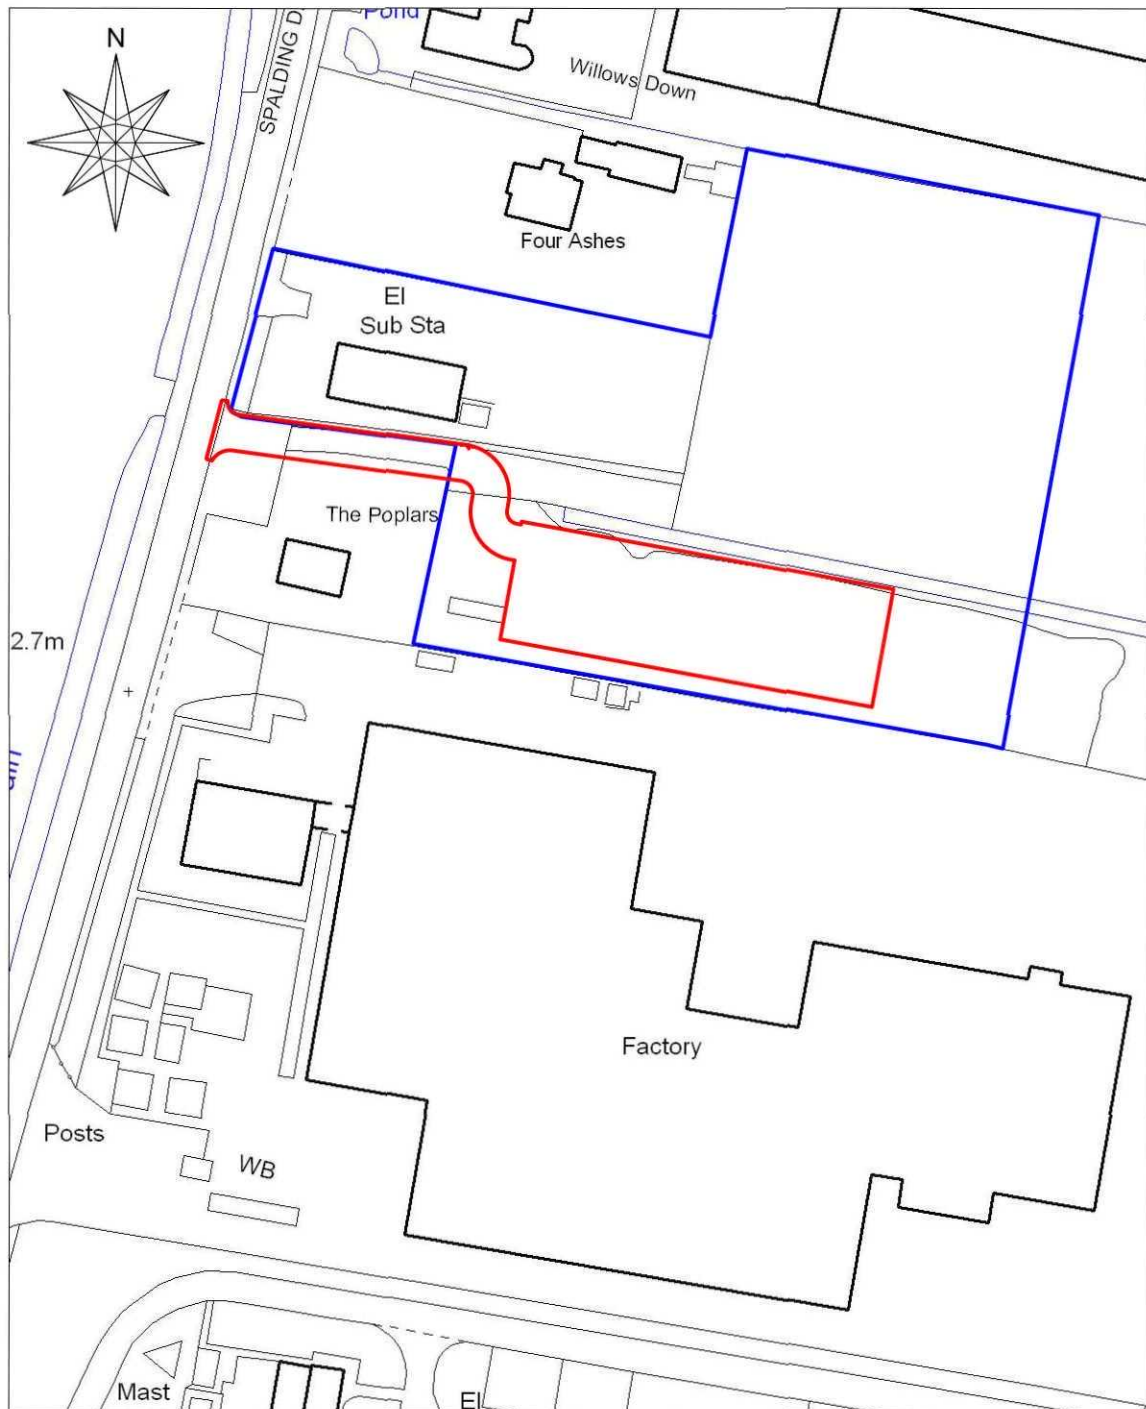

Proposed Backup Electricity Generation Facility
 Spalding Drove Substation, Spalding
 Drawing: YOR.1895.001 Rev A
 Title: Site Location Plan
 Date: 08/11/11

Scale: 1:1250 @ A4
 Application area: 0.16 hectares