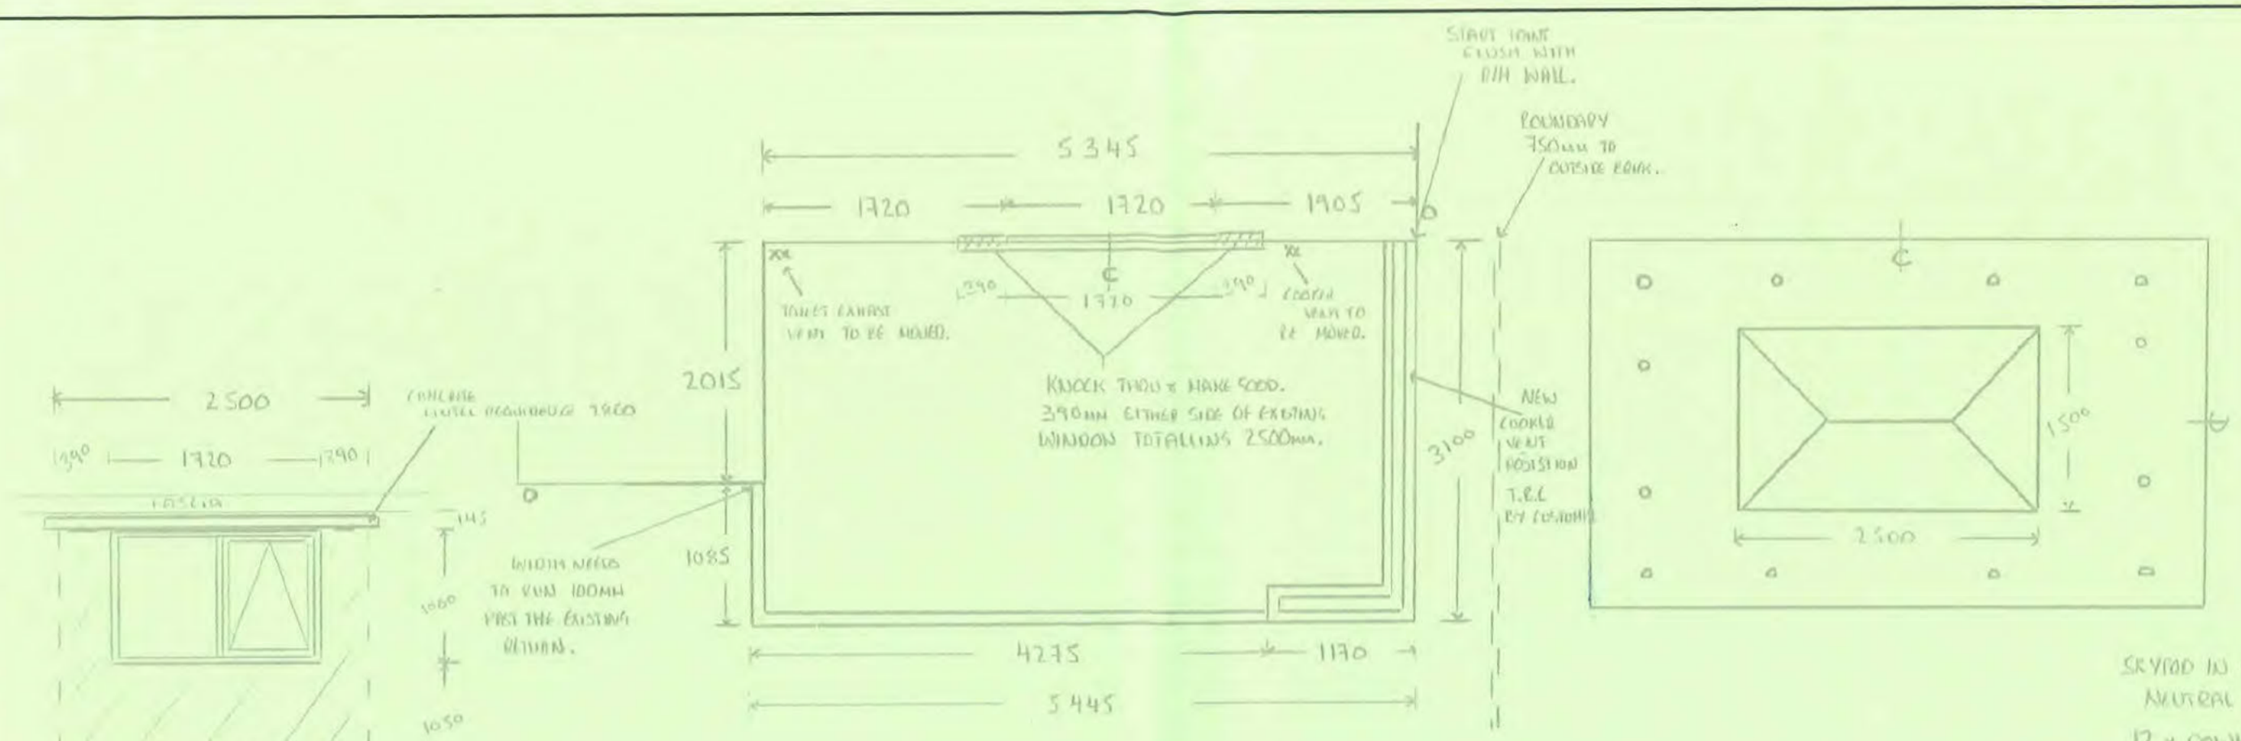


1:50

Surveyor..... [redacted] Customer's Signature [redacted]

Date of Survey..... 29-04-24 Date..... 29/04/24

The drawings on this survey are for illustration purposes only. There may be minor variations to the sizes, frames, roof details or or brickwork as a consequence of design or structural limitations.

JOB No. 378202 - D4843491-0000 DATE 15-04-24

Proposed ORANGERY

At 32 HOLLAND ROAD

SPALDING

PE11 1QE

For MR. WEATHERILL

EYG home improvement centres