




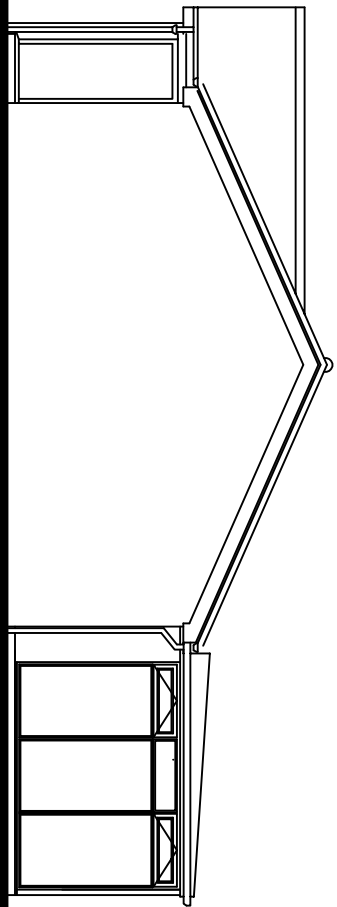


Existing Side Elevation

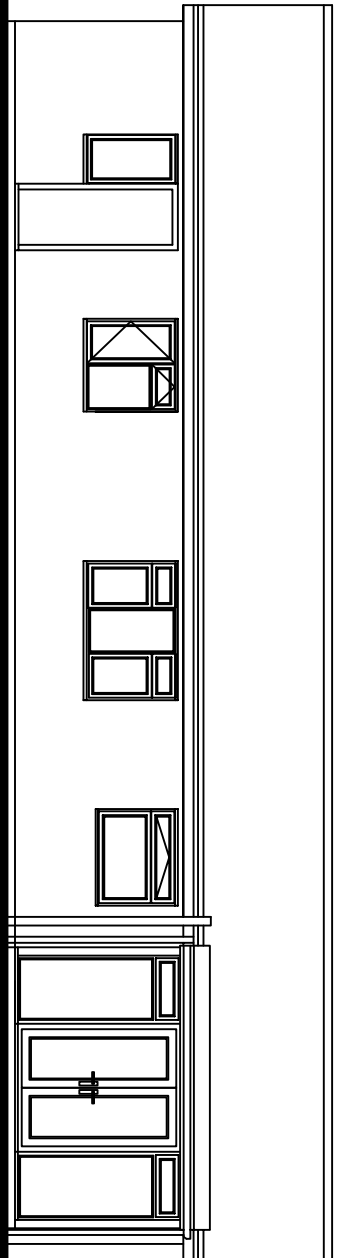


Existing Rear Elevation

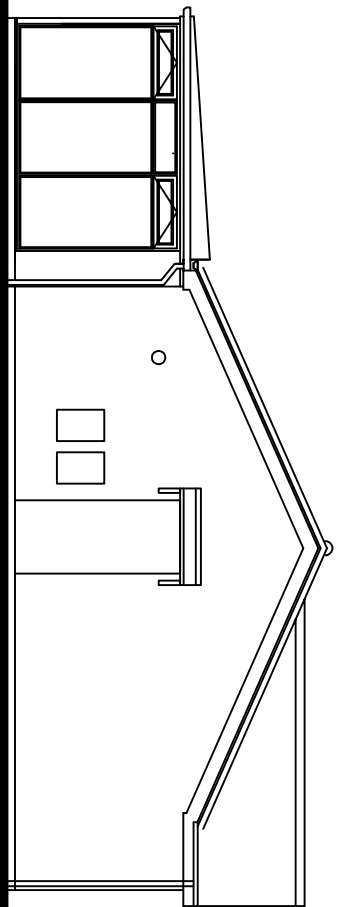


Existing Side Elevation

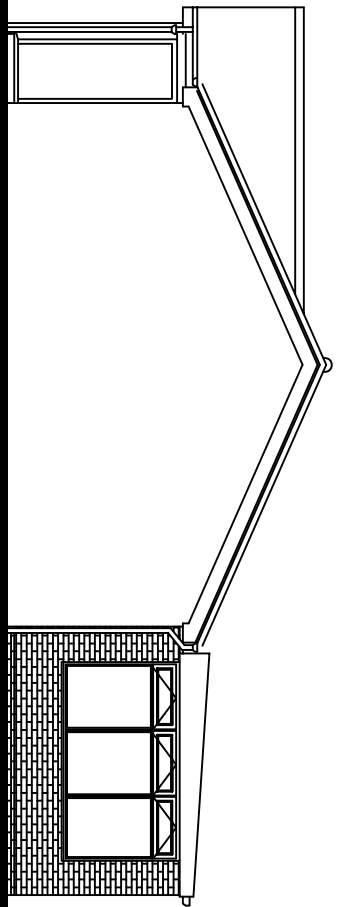


Proposed Side Elevation

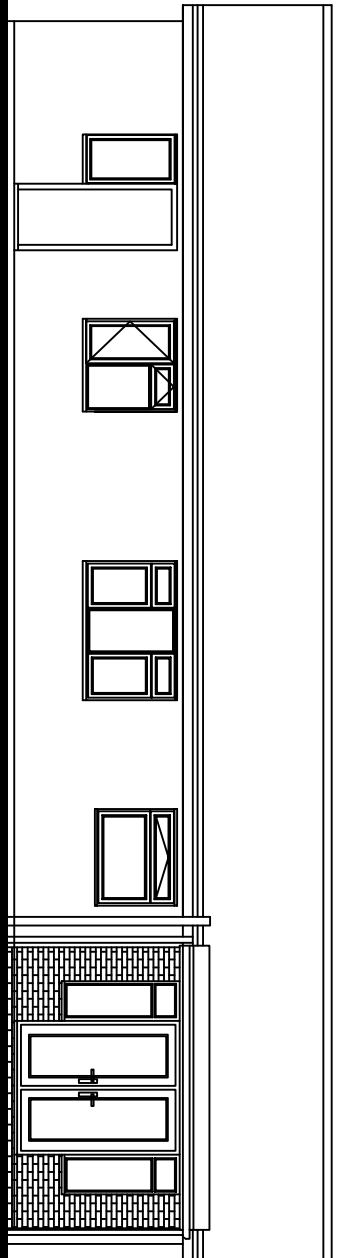



Proposed Rear Elevation

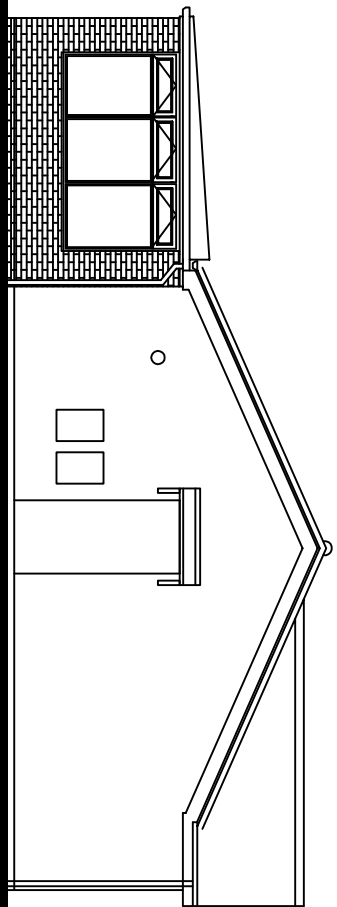

Proposed Side Elevation

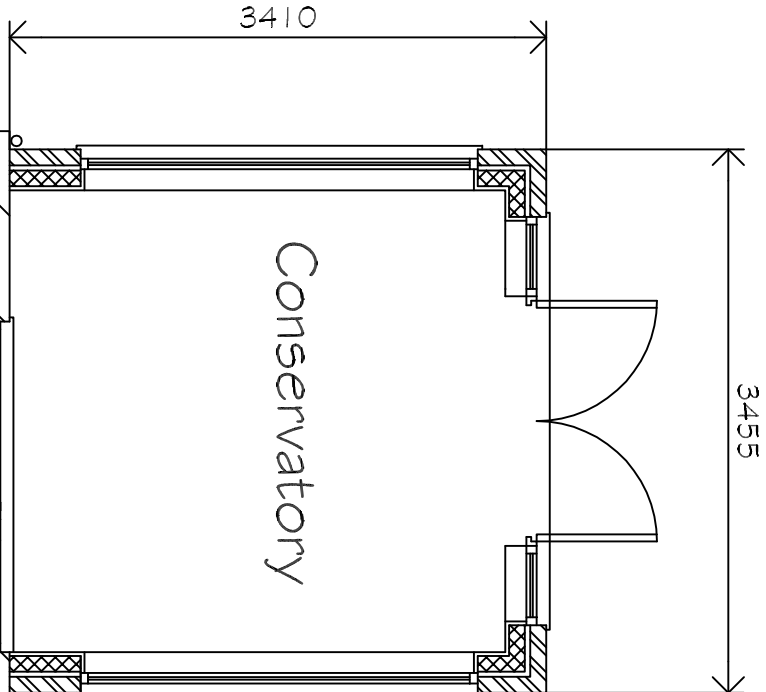


Conservatory

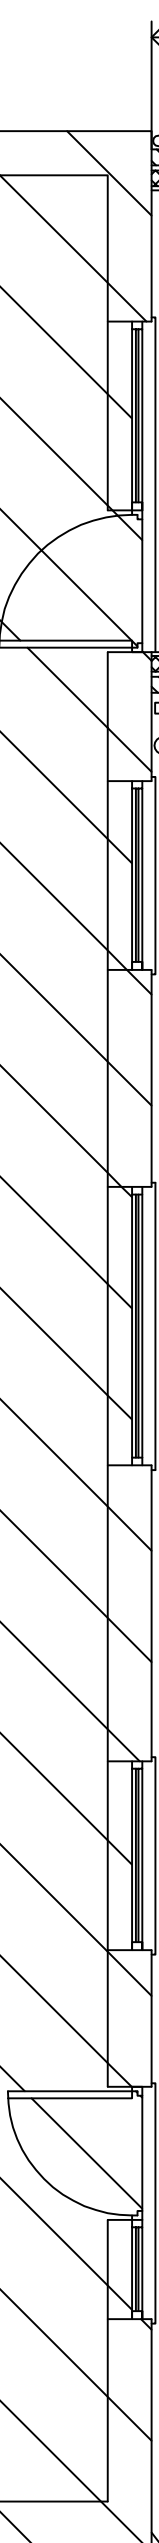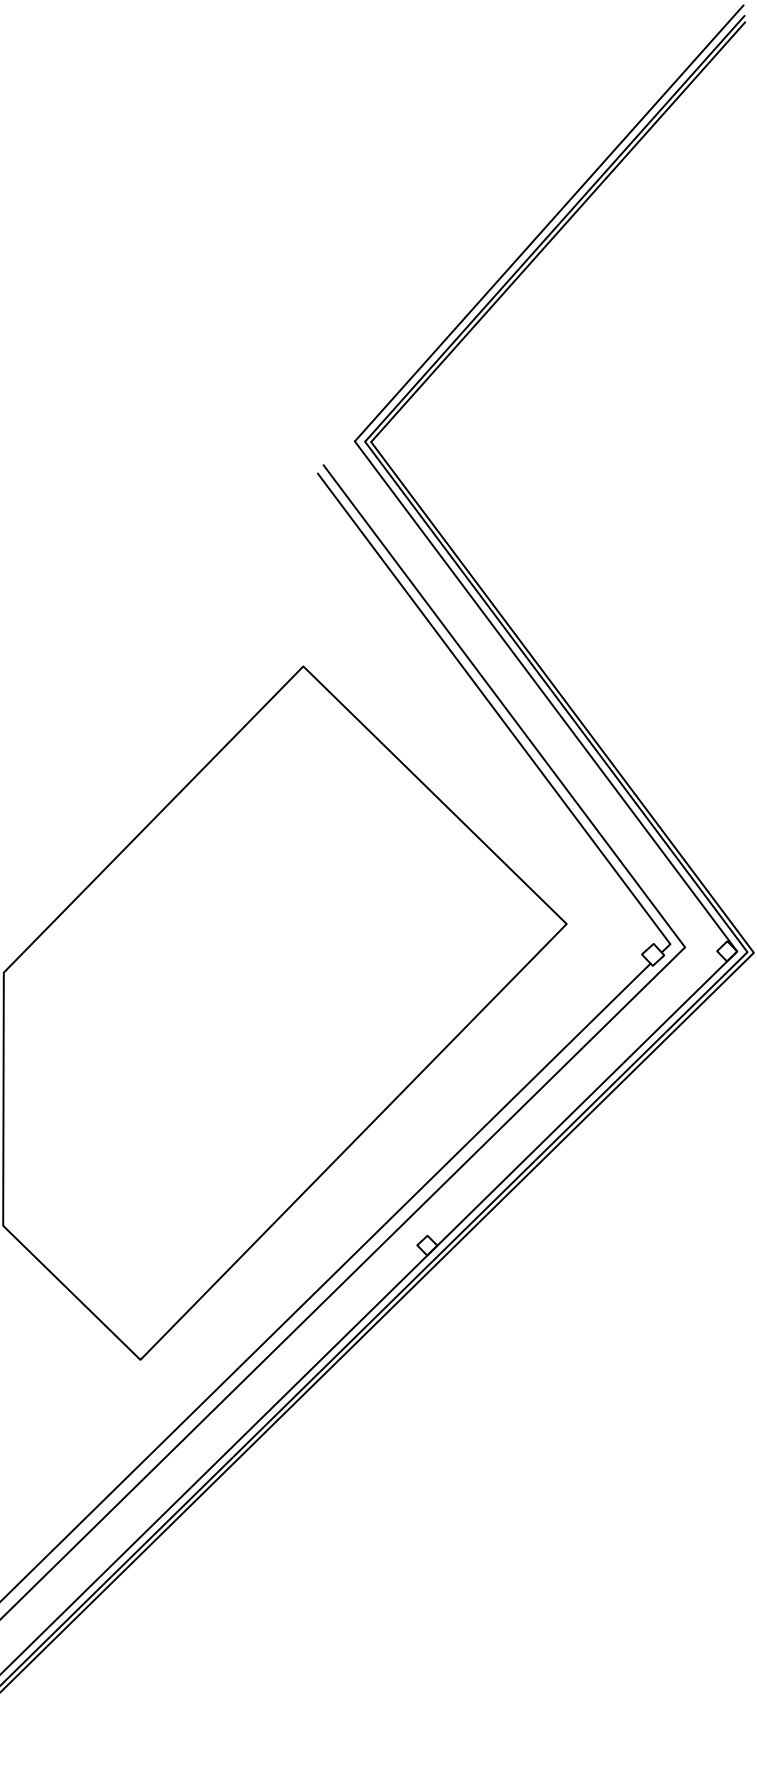

Existing Ground Floor Plan

Scale 1/100

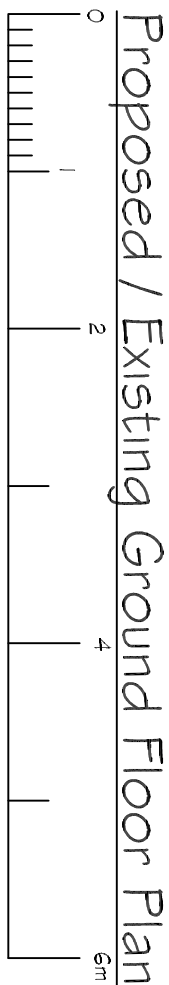

Proposed / Existing Ground Floor Plan

Scale Bar 1/ 50


ROOF :
Polycarbonate colour : opaque
FACING BRICKWORK :
Facing brickwork type / colour / bond to match existing dwelling brickwork
WINDOWS / DOORS :
PVCu windows / doors colour : white c/w double glazed
X/ glass sealed units / safety glass
FASCIA / SOFFITS :
PVCu fascia / soffits colour : white
RIPS / GUTTERS :
PVCu rrips / gutters colour : white to discharge into existing soakaway

REVISIONS		BY	DATE
DRAWN	MJW	DATE	8/10/20
SCALE	1/50 1/100	CHECKED	

CLIENT	Mr. & Mrs P. Spendlow Woodmere The Ramper Spalding Lincs PE11 3LG
--------	--

PROJECT	Replacement conservatory to existing dwelling (Retrospective)
---------	--

DETAILS	Existing / Proposed Elevations
---------	--------------------------------

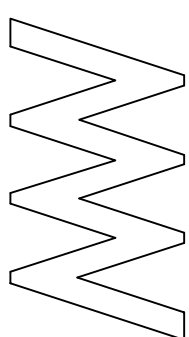

Malcolm Watson
Architectural - Detailing Services
Residential - Commercial - Industrial - Agricultural
Planning & Building Regulations submissions



LABC
partner
13 Wimperey Way, Pinxeth, Spalding, Lincs PE11 3RU,
Tel / Fax : 01775 767650
email : mjw@malcolmwatson.com

DRWG No. 592/1/2020