


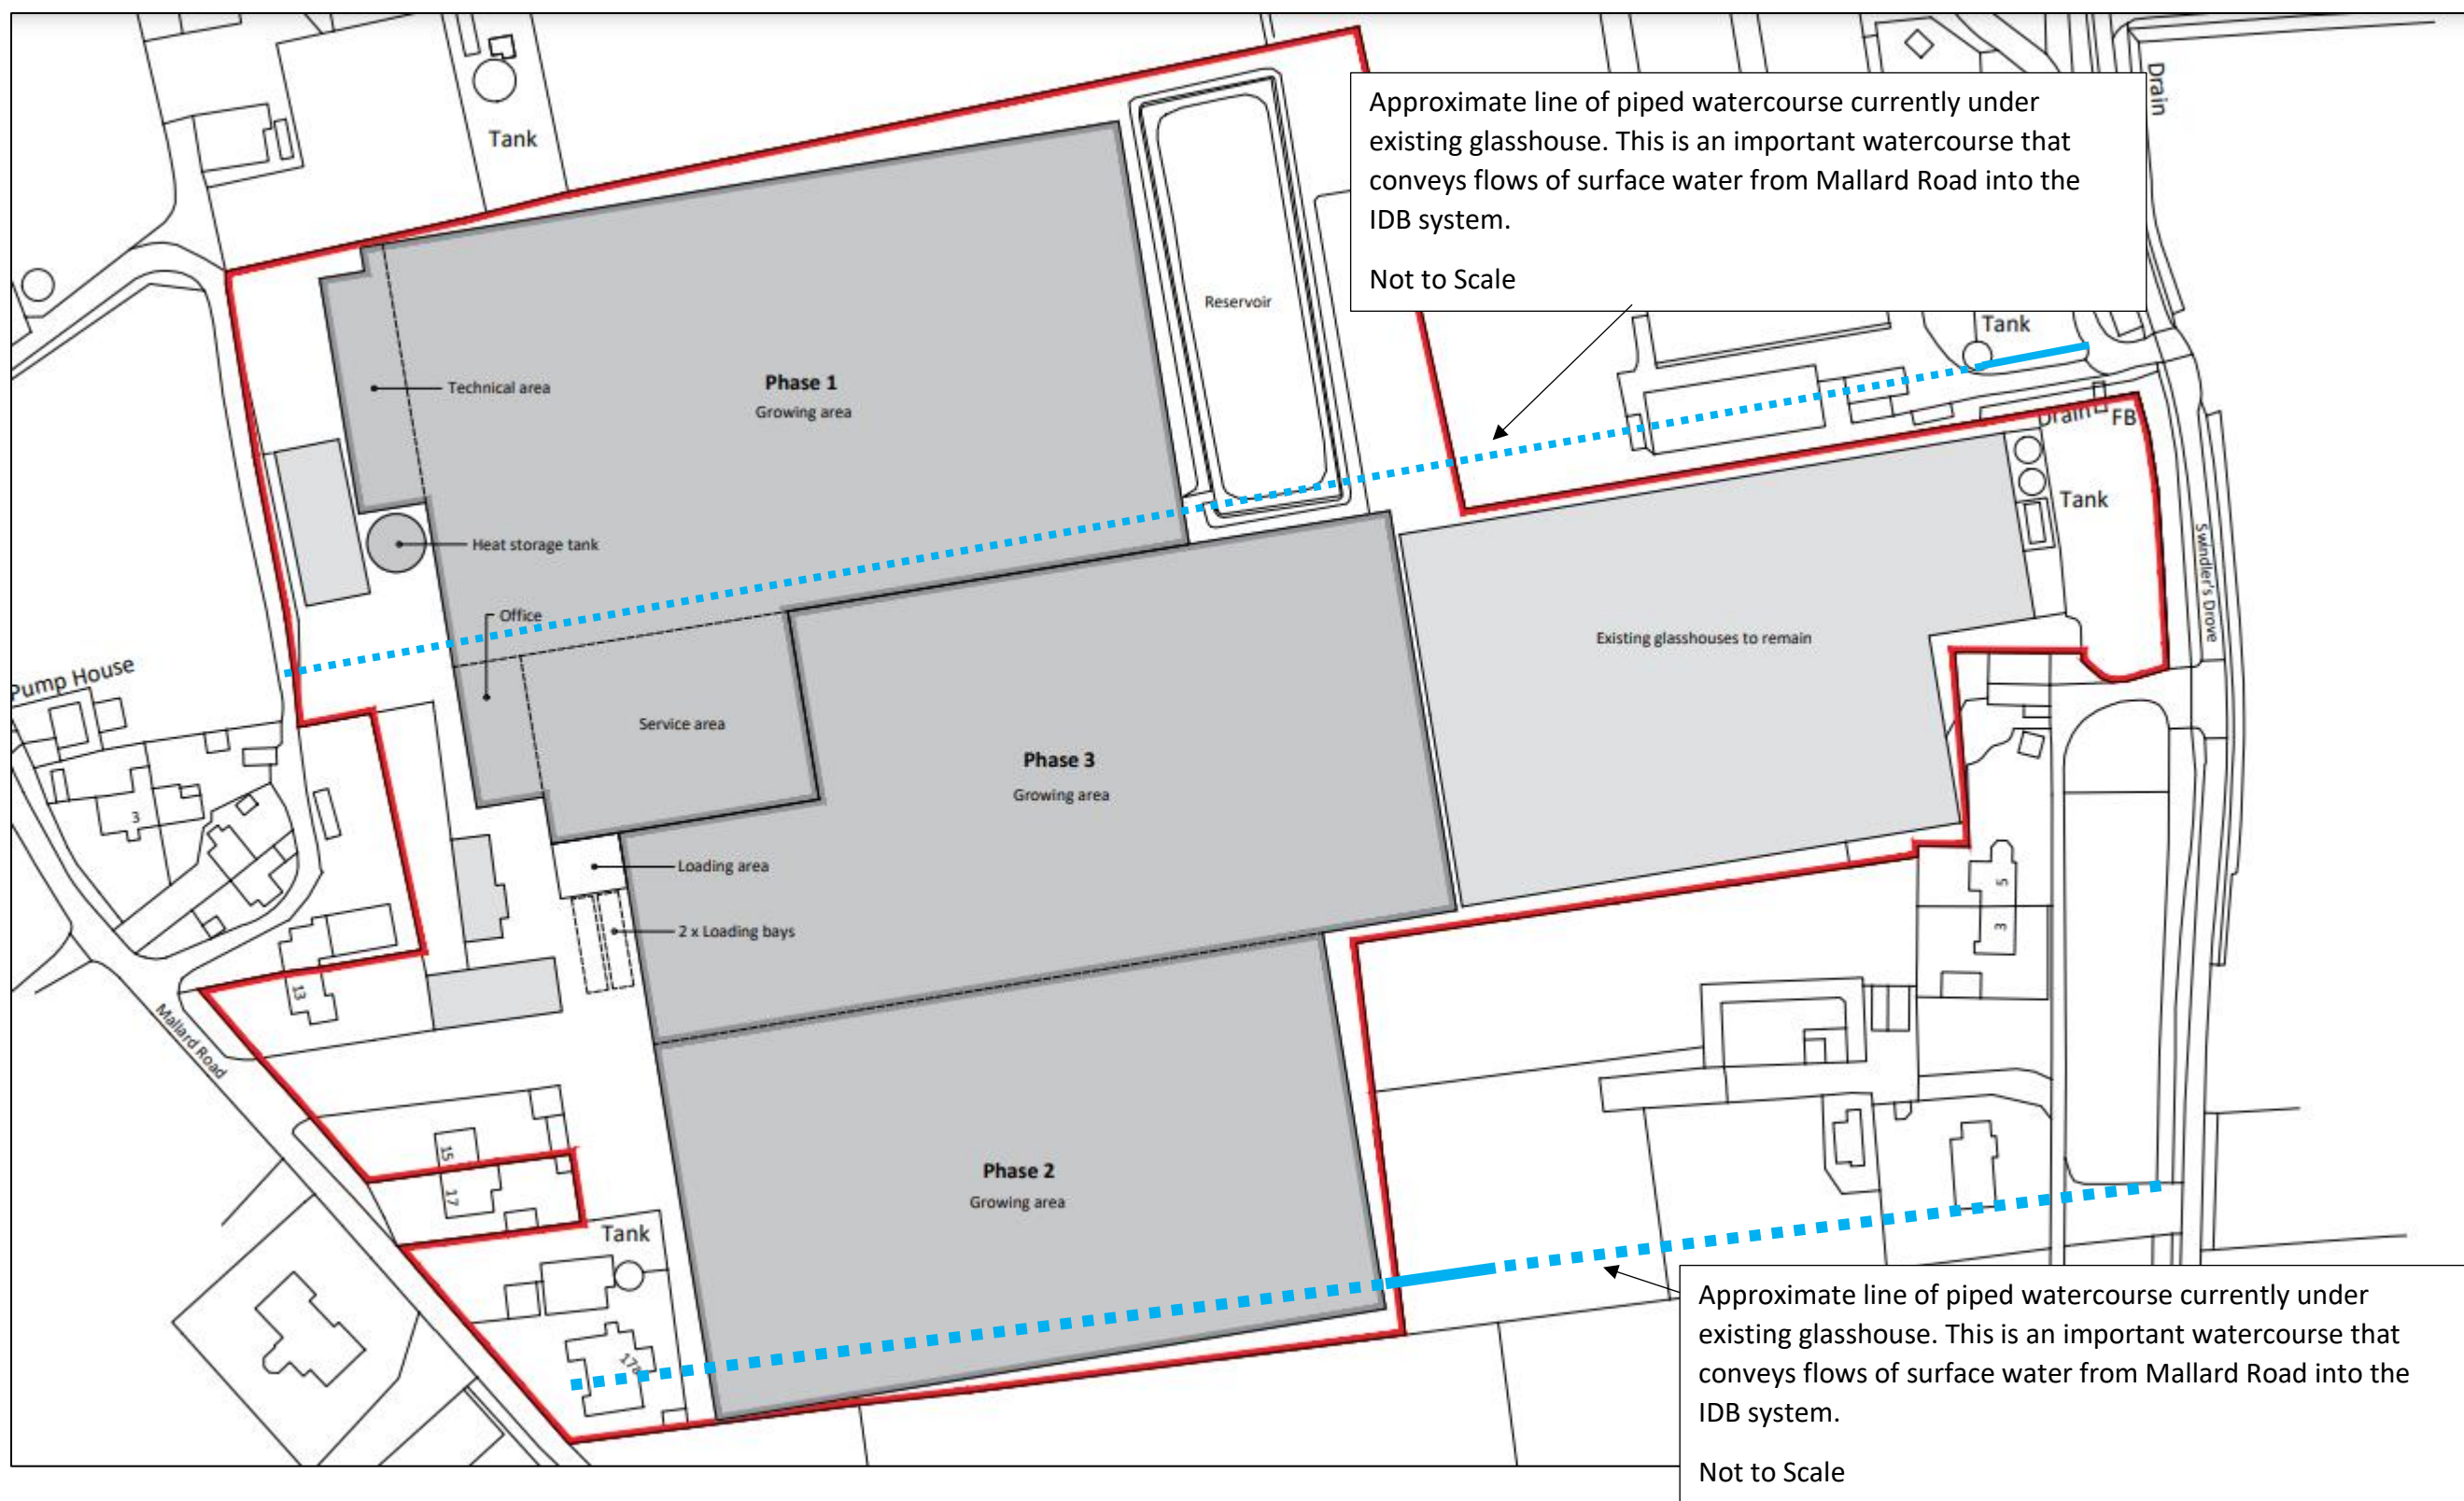

1540-1_PLP
Pipe A and Pipe B Location Plan