


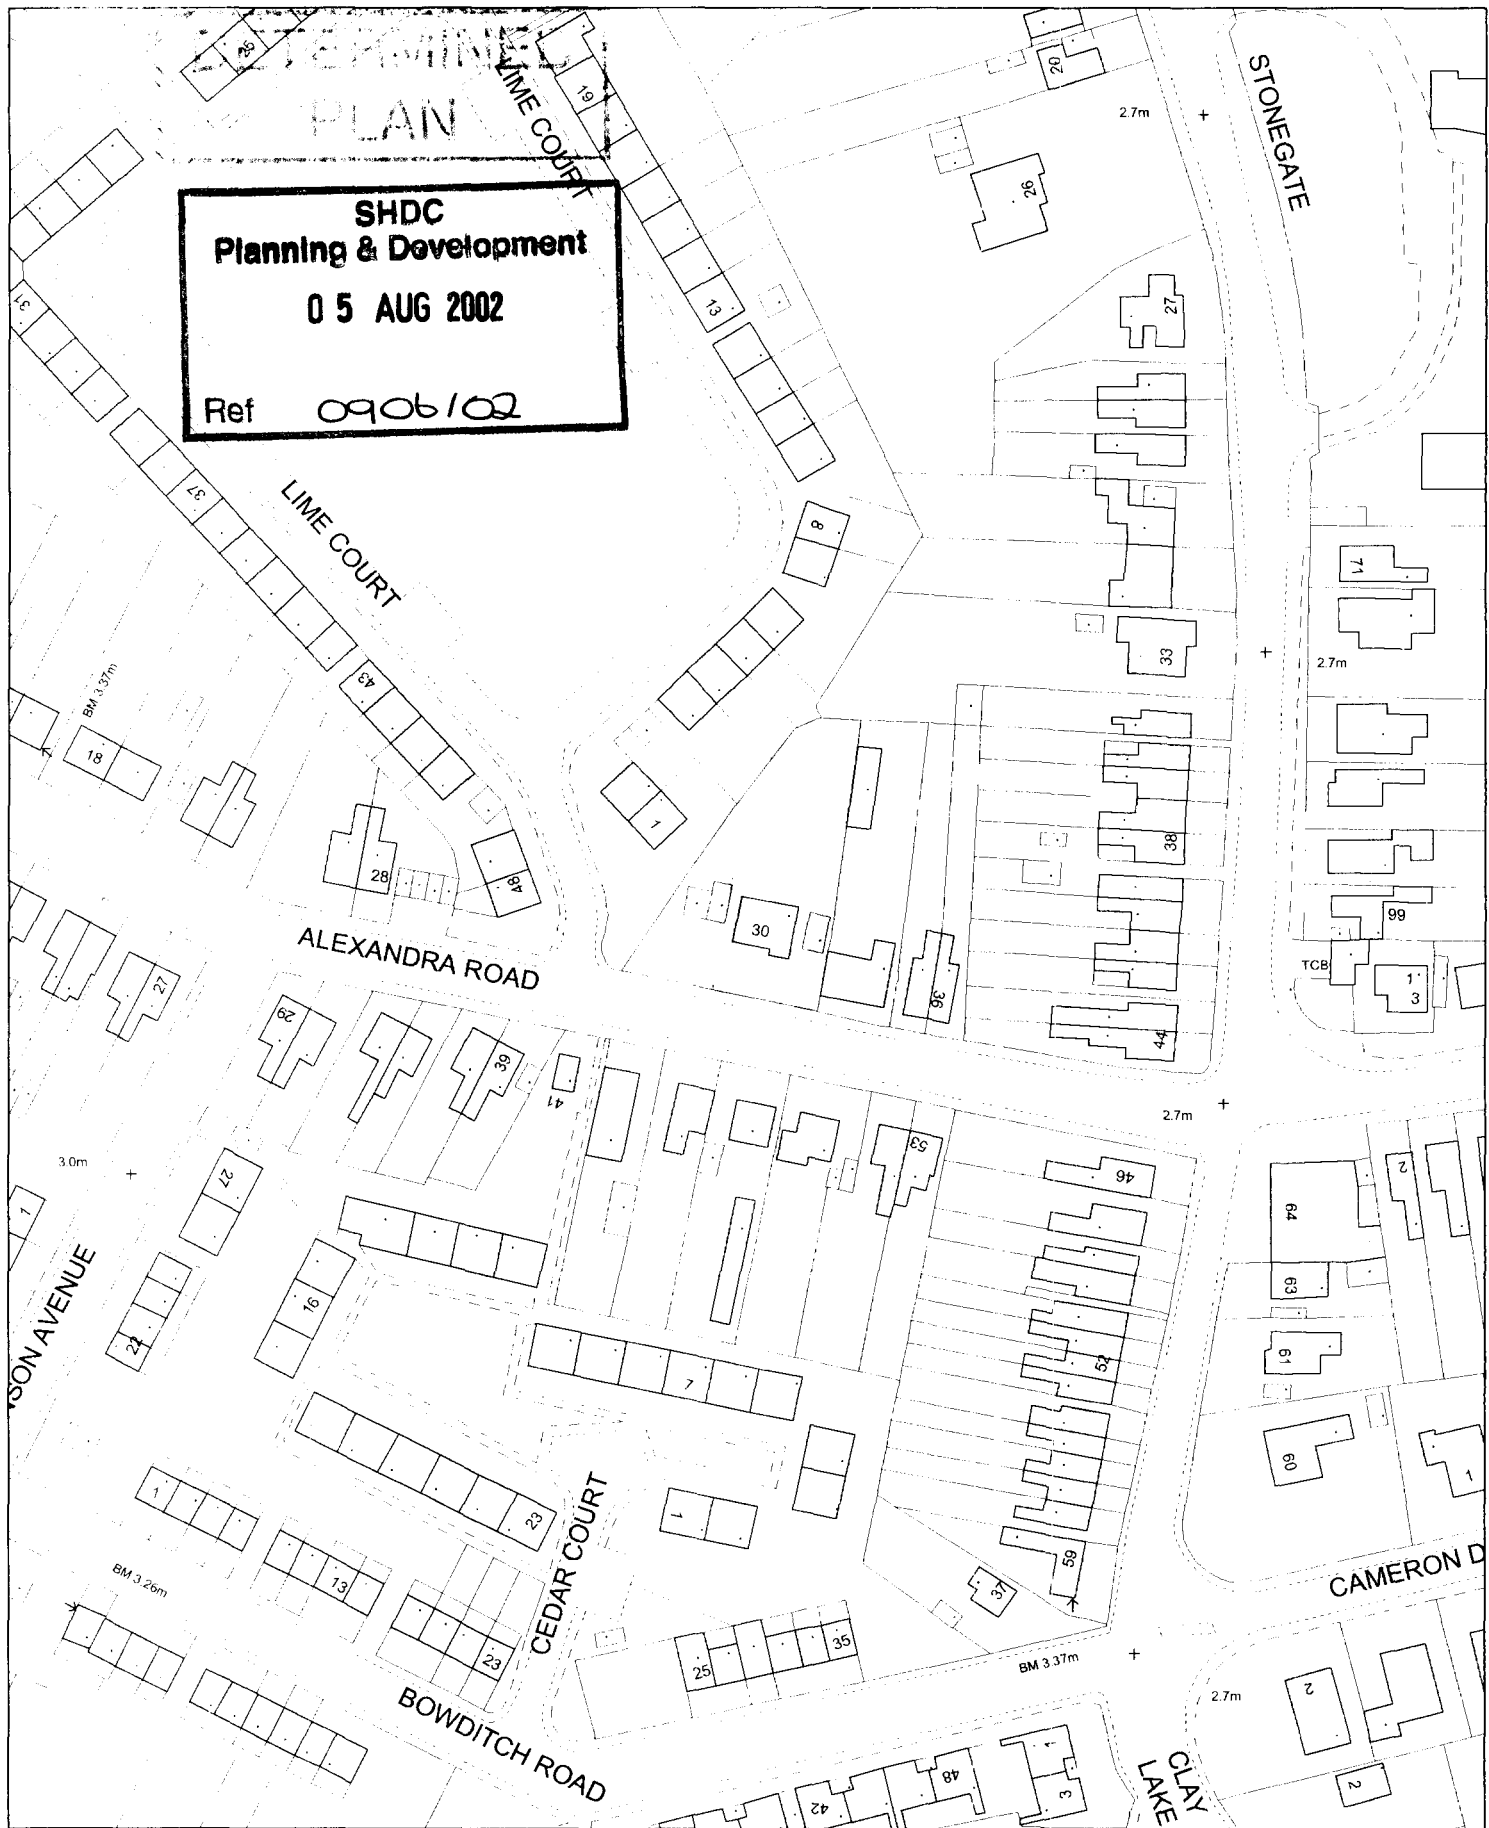



This copy has been produced specifically for the map return scheme purposes only. No further copies may be made.

Scale:
 1:1250



Council Offices, Priory Road, Spalding,
 Lincolnshire PE11 2XE

This map is reproduced from Ordnance Survey material with permission of Ordnance Survey on behalf of Her Majesty's Stationary Office (c) Crown copyright. Unauthorised reproduction infringes Crown copyright and may lead to prosecution or civil proceedings. South Holland District Council LA079413 2002



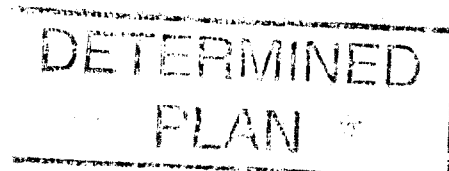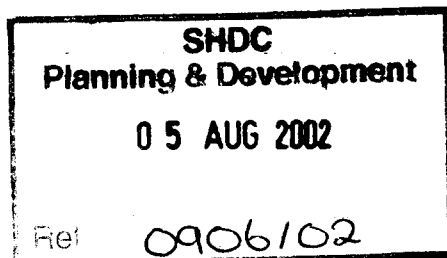

OUTLINE APPLICATION
FOR SINGLE STOREY
DWELLING AT
30 ALEXANDRA ROAD
SPALDING, Lincs

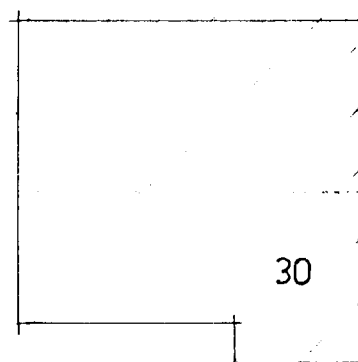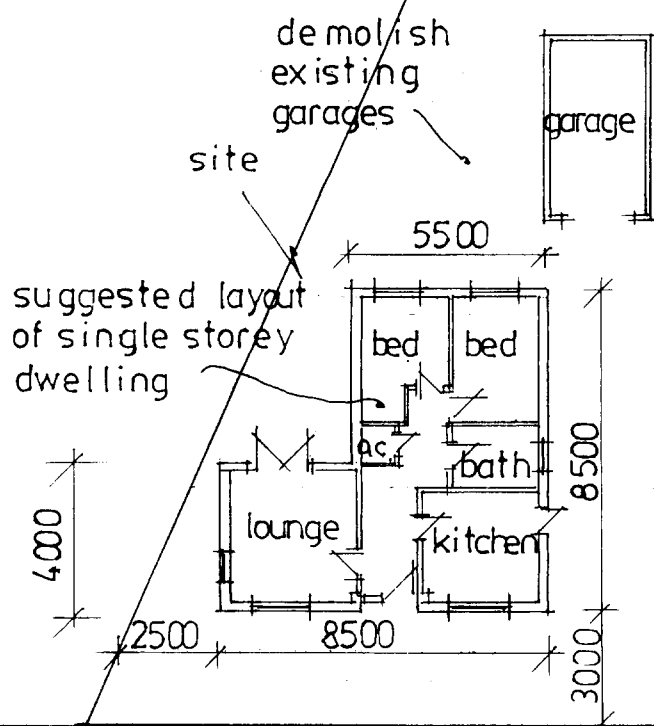

existing access widened

ALEXANDRA ROAD

SITE LAYOUT 1:200

D. W. Bradley
chartered surveyor

Hawthorn Lodge, Church Lane
Algarkirk, Boston, Lincs PE20 2HH.
Tel : (01205) 460944 Fax : (01205) 460911

