







WEST ELEVATION

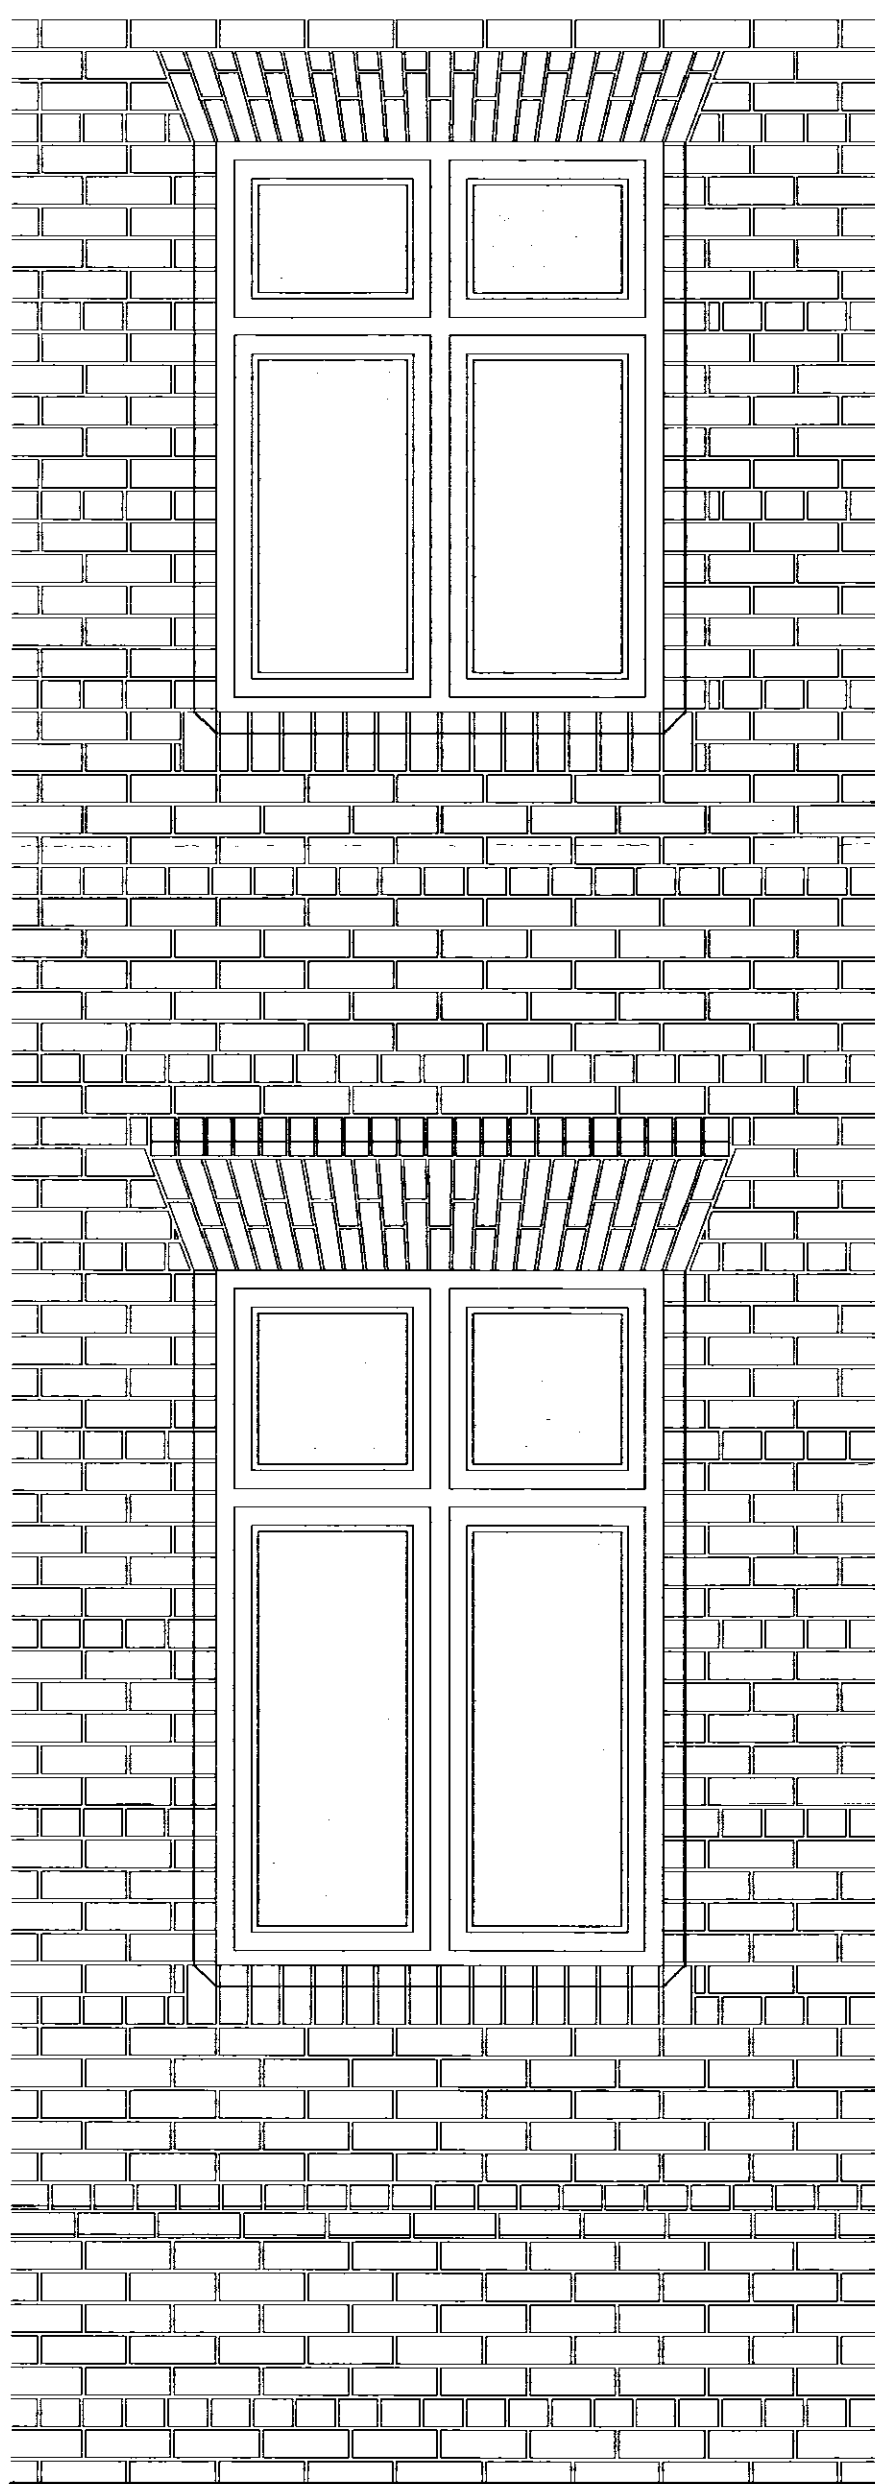


SOUTH ELEVATION

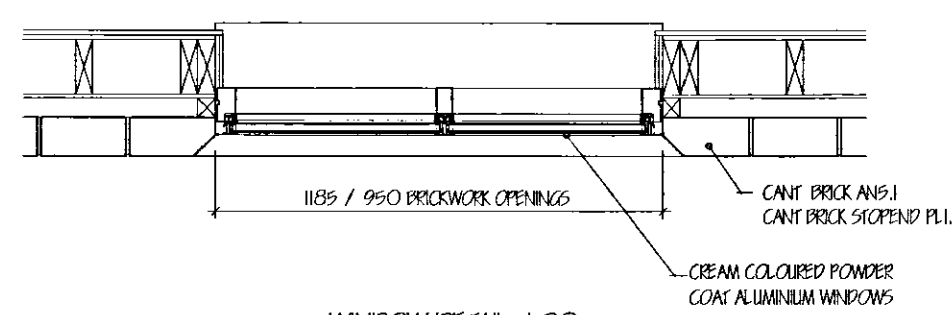

WINDOW DETAIL 1:20

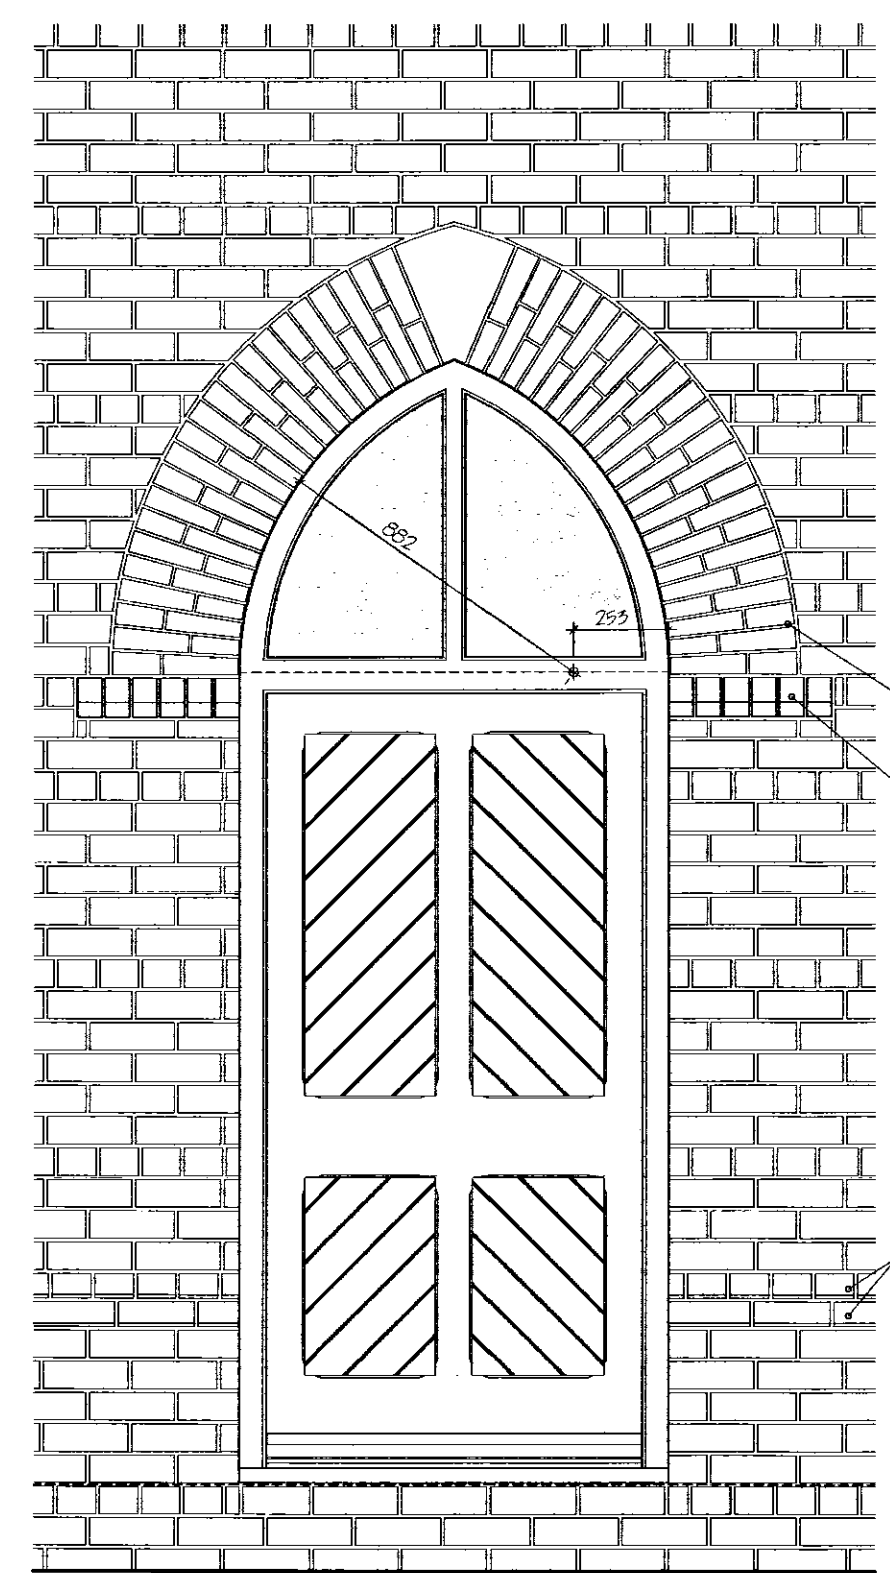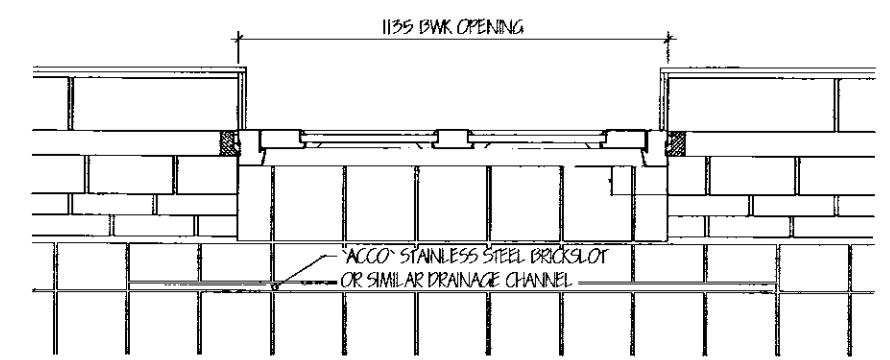

DOOR DETAIL 1:20

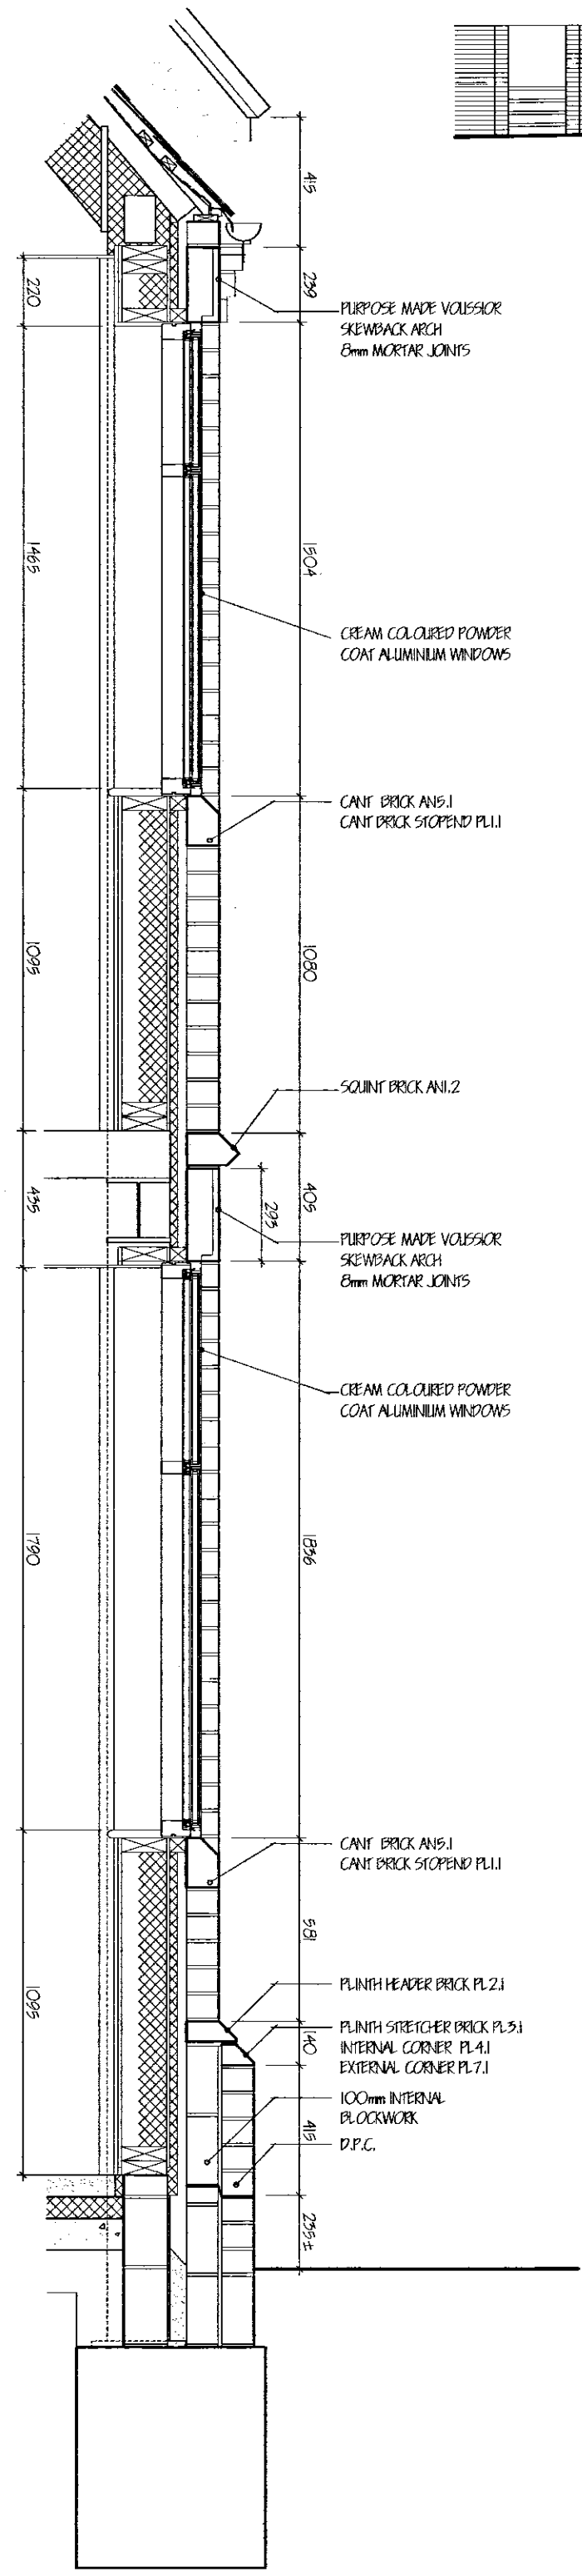

Langwith Builders Limited

registered office
72 Church Street
Holbeach
Spalding
Lincolnshire PE12 7LL
tele: Holbeach (01406) 425766
fax: Holbeach (01406) 425766

Amendments

A	JUNE '08	CYCLE SHELTER ADDED - WINDOW NATURAL
---	----------	--------------------------------------

13 AUG 2008

Ref: 0906108

SUPERSEDED

© Copyright Reserved

Client

SPALDING ROYAL FREE GRAMMAR SCHOOL

Job

PROPOSED EDUCATION BLOCK
HAVERFIELD ROAD
SPALDING
Lincs
PE11 2XP

Drawing

STREET SCENE - DETAILS

Scale	1:100	Date	MARCH '08
No.	LB08-03-A	Ref.	