



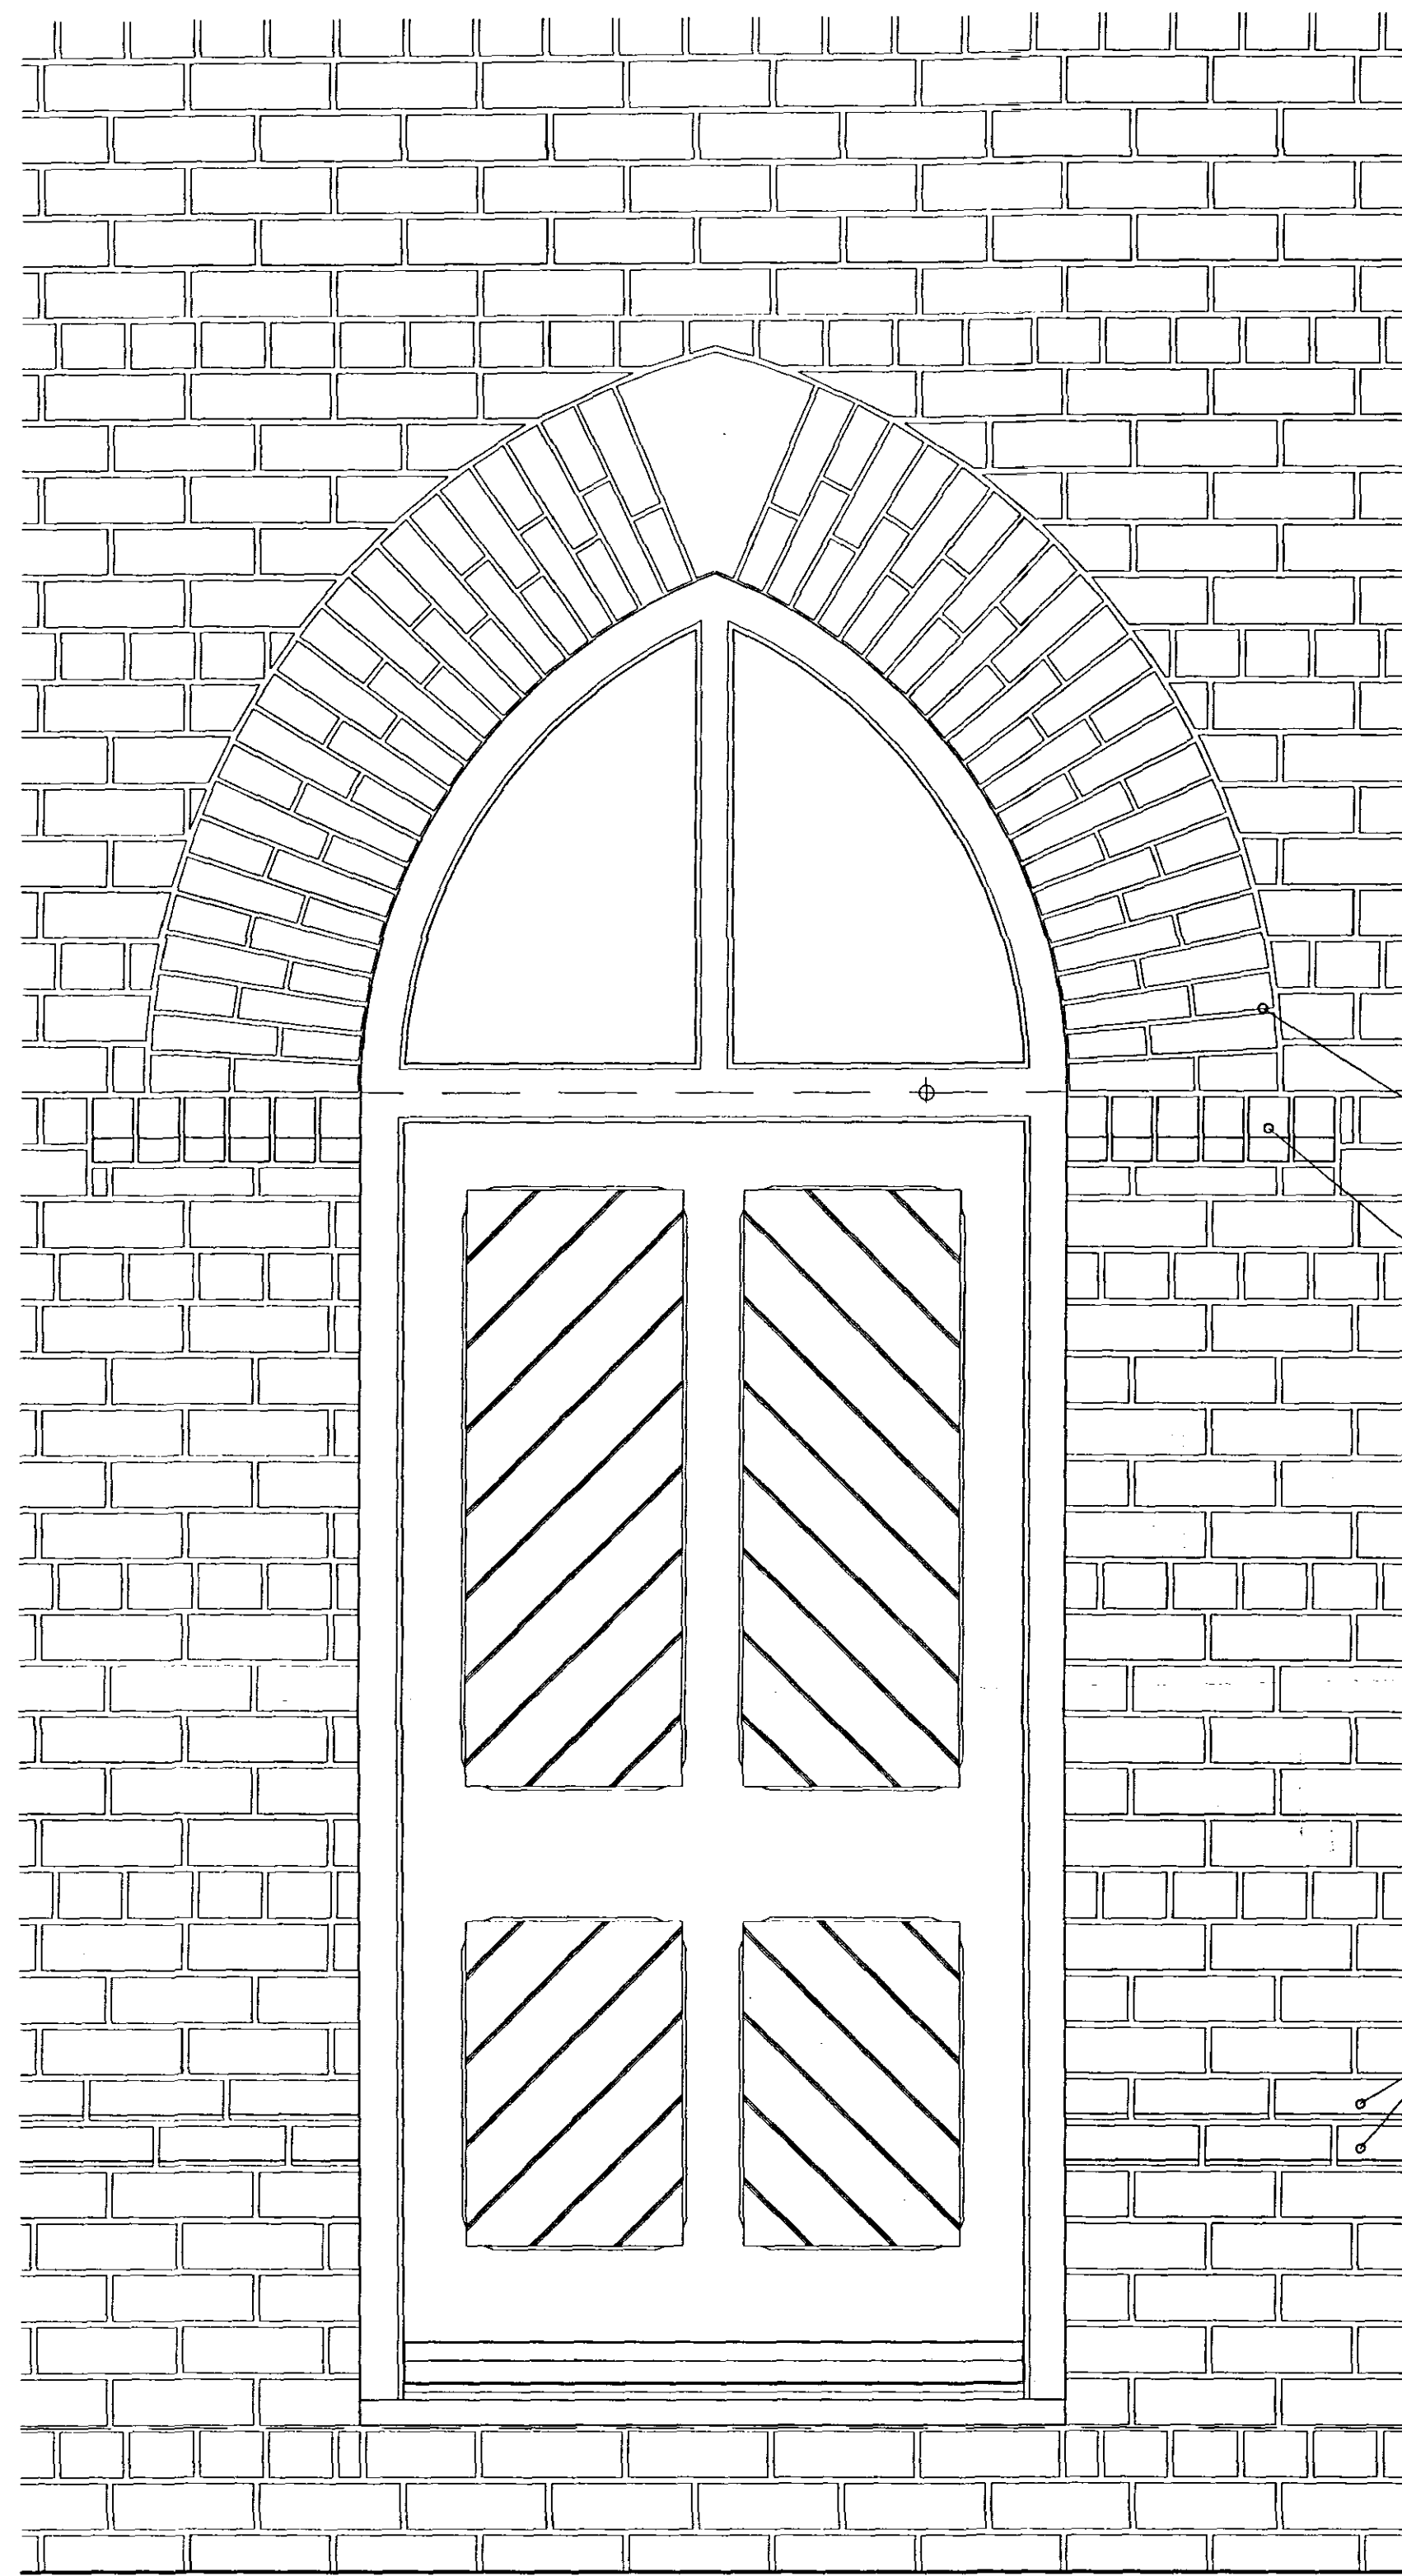

ELEVATION 1:10

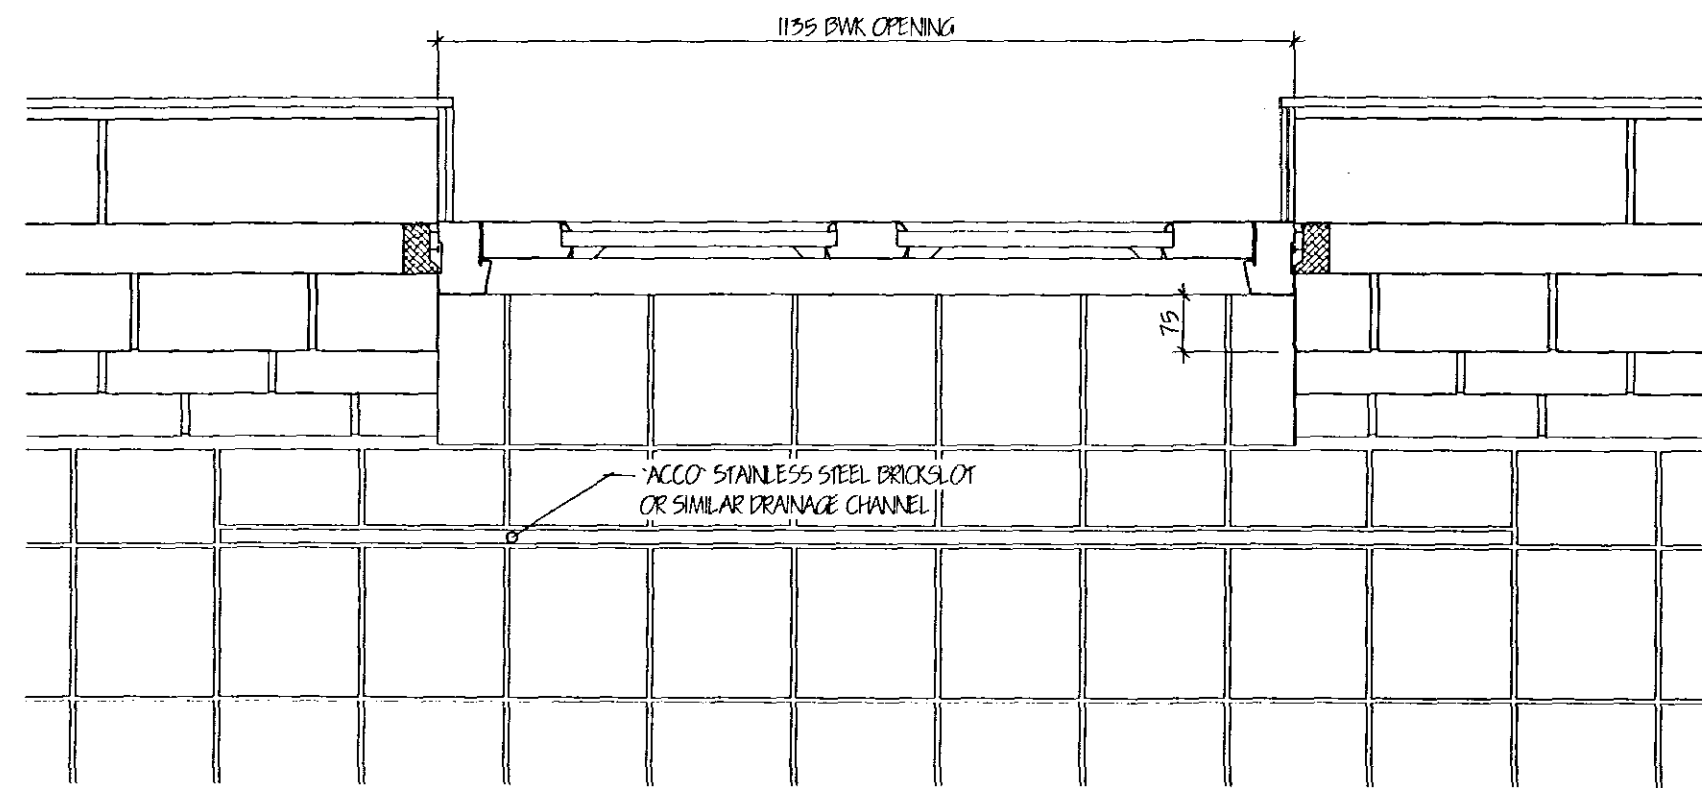

PLAN 1:10

DOUBLE GLAZED UNIT
26mm AIRGAP

PURPOSE MADE VOLEXOR
GOTHIC ARCH 6mm MORTAR
JOINTS

SQUINT BRICK AN.12


FLINTH STRETCHER BRICK PL.51
INTERNAL CORNER PL.41
EXTERNAL CORNER PL.71

EXIT LIP THRESHOLD
OR SIMILAR LEVEL ENTRY
THRESHOLD ON 75 x 110
HARDWOOD CILL


"ACCO" STAINLESS STEEL BROCKLOY
OR SIMILAR DRAINAGE CHANNEL

SECTION 1:10


ALL JOINERY IN HARDWOOD
FRAME PAINTED OFF WHITE
DOOR PAINTED GREEN TO
MATCH EXISTING DOOR ON
ADJACENT PROPERTY

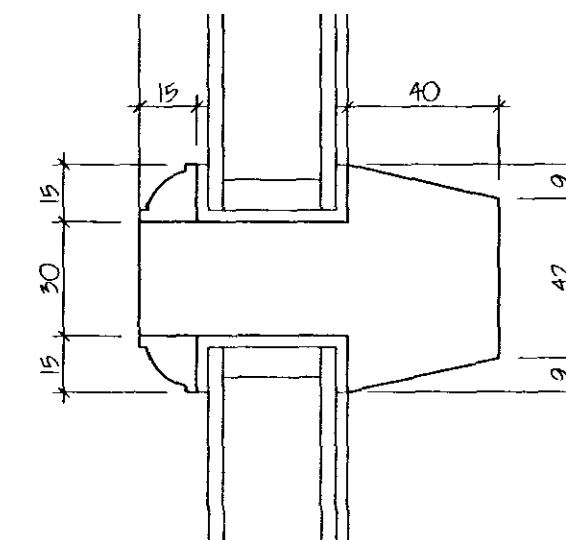


DOOR FRAME - MULLION 1:2

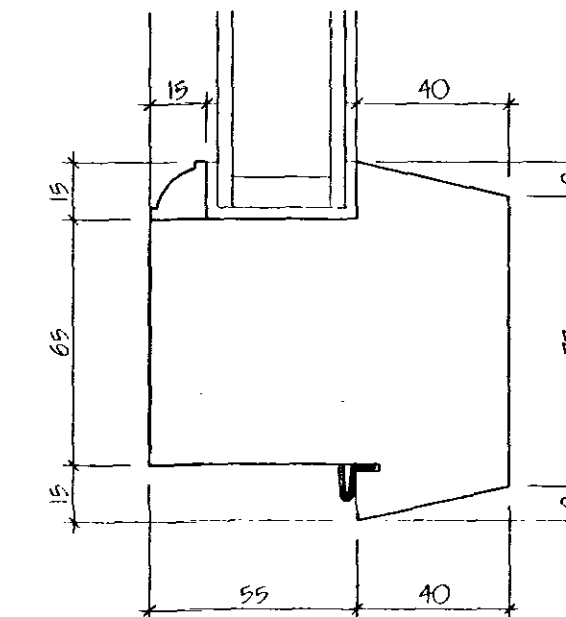


DOOR FRAME - HEAD 1:2

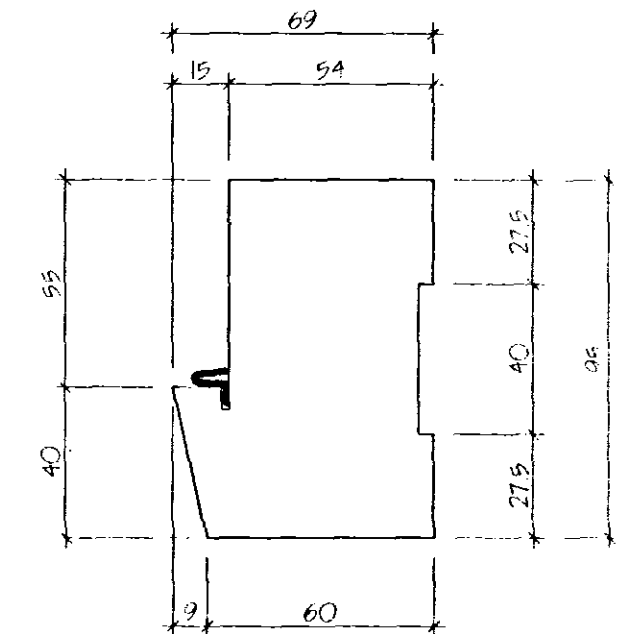

DOOR FRAME - JAMB 1:2

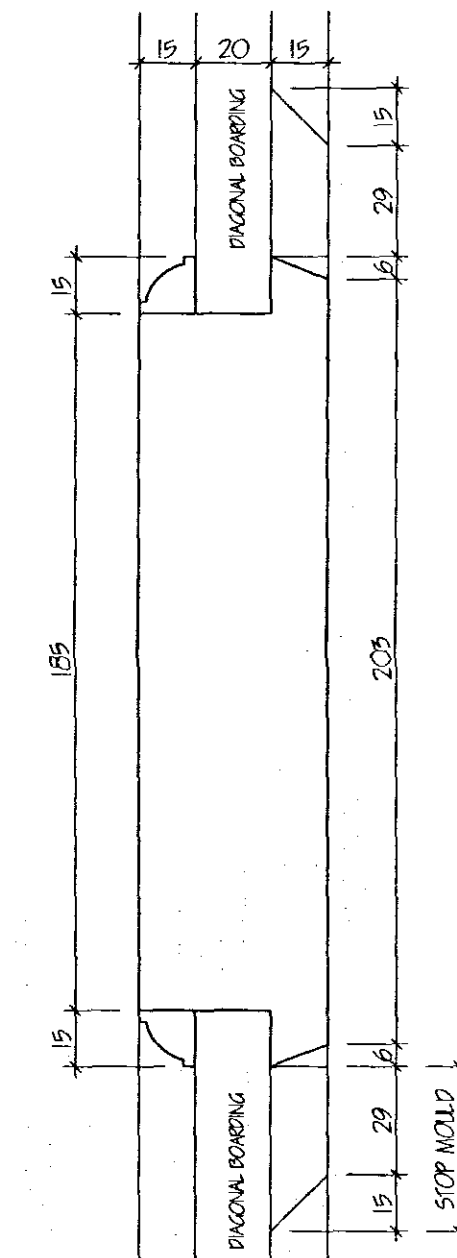


DOOR MID RAIL 1:2

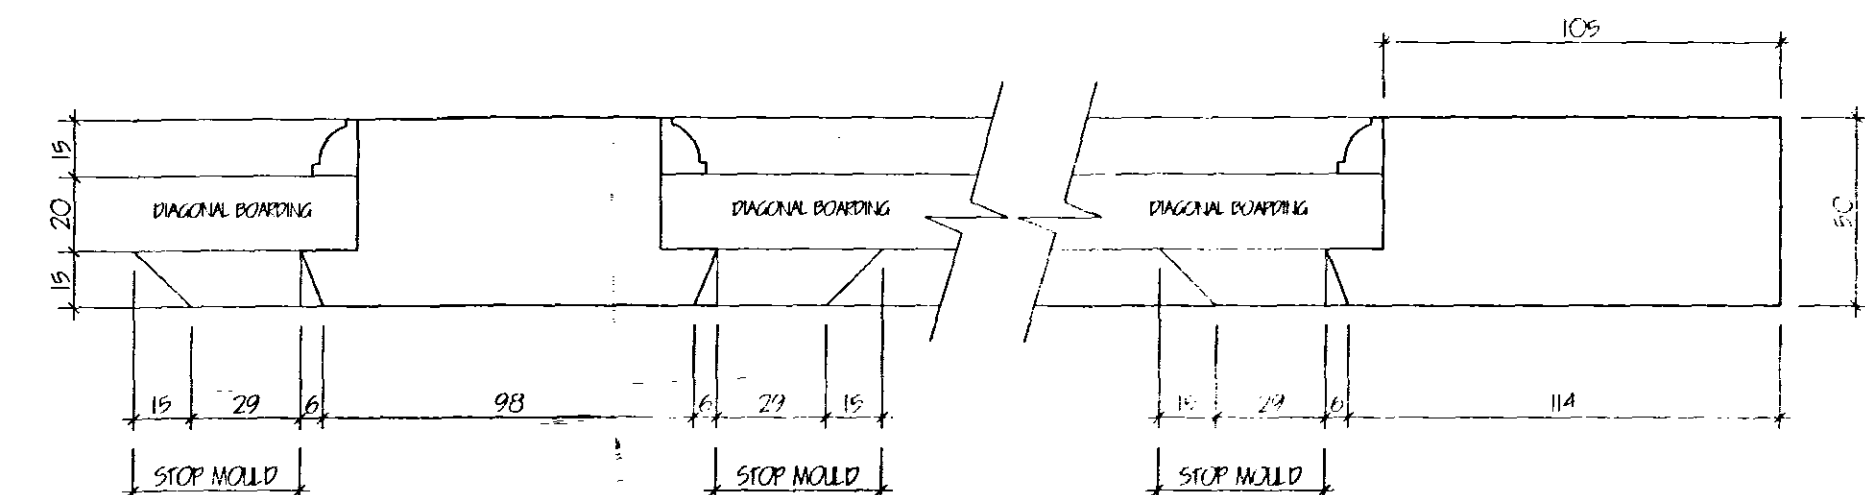


DOOR MULLION 1:2

DOOR JAMB / TOP RAIL 1:2

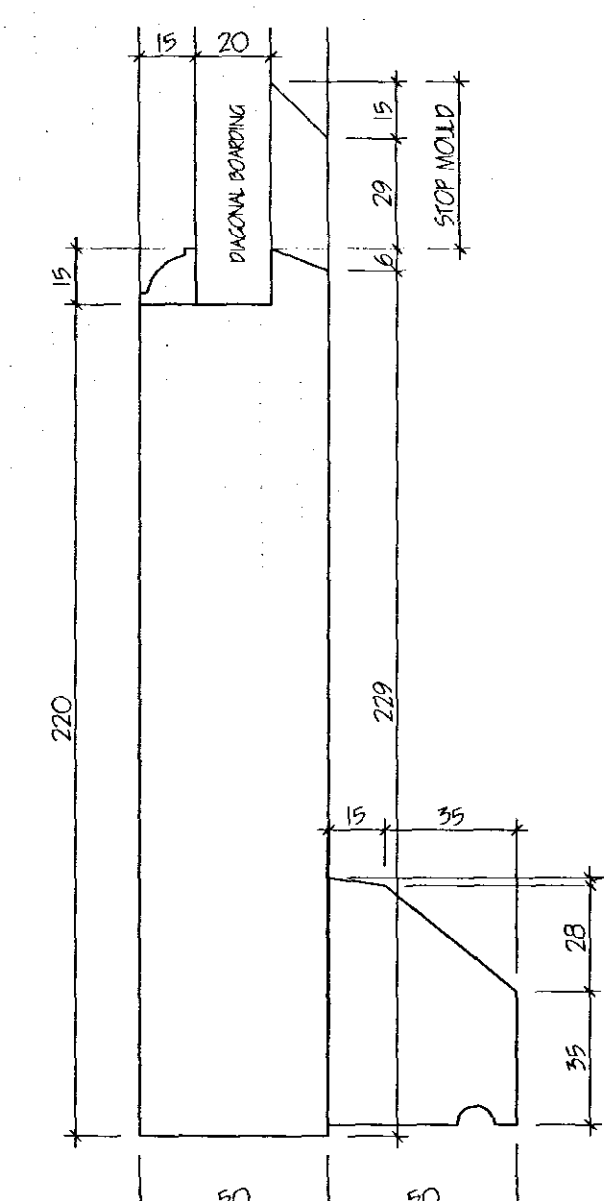

DOOR BOTTOM RAIL 1:2

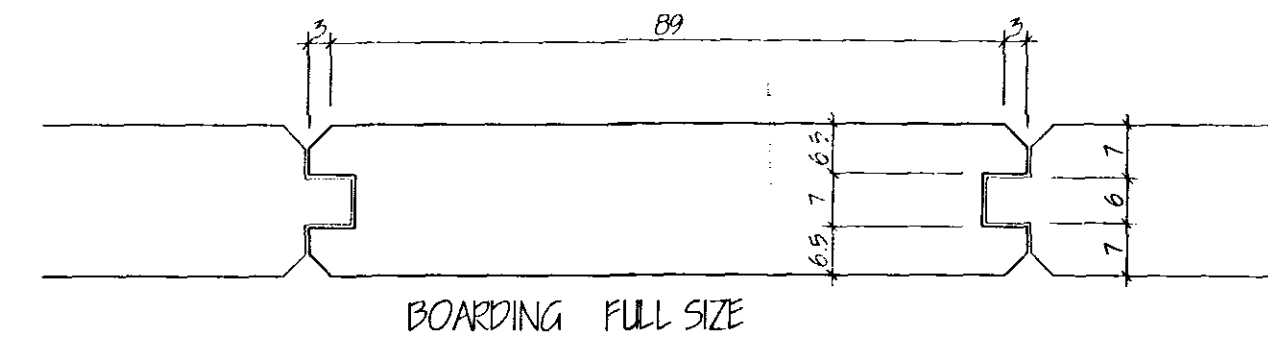


BOARDING FULL SIZE

Langwith Builders Limited

registered office
72 Church Street
Holbeach
Spalding
Lincolnshire PE12 7LL
tele: Holbeach (01406) 425766
fax: Holbeach (01406) 425766

Amendments

A. AKA. 08. 13mm DRILLS

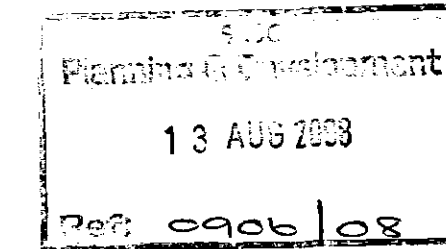

© Copyright Reserved

Client SPALDING ROYAL FREE GRAMMAR SCHOOL

Job PROPOSED EDUCATION BLOCK
HAVERFIELD ROAD
SPALDING
Lincs.
PE11 2XP
Drawing

ENTRANCE DOOR DETAILS

Scale VARIOUS Date JUNE 08
No. LB08-05 Ref. A